RIEDER FIBER C PANEL STUDY

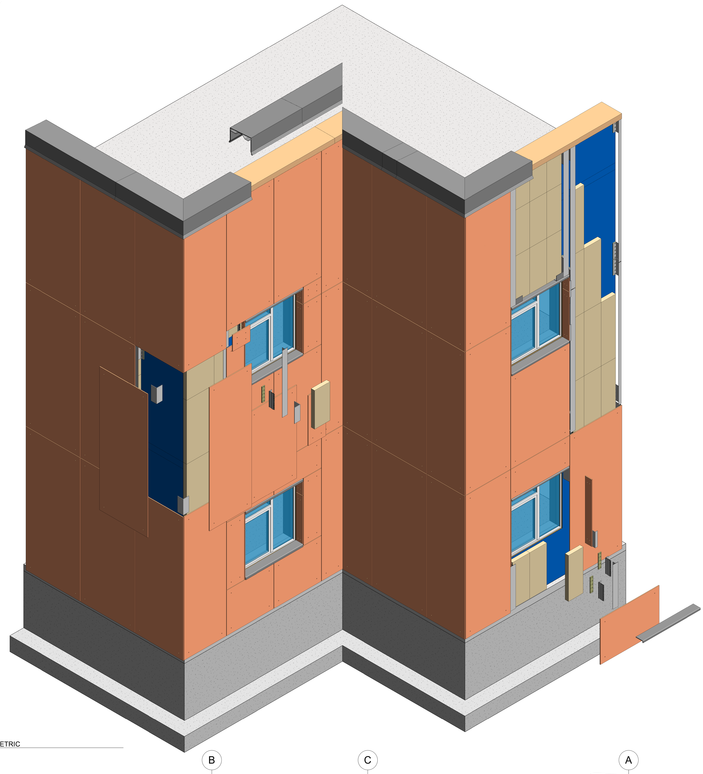

1 OPAQUE WALL ISOMETRIC

2 OPAQUE WALL ELEVATION
1/2" = 1'-0"

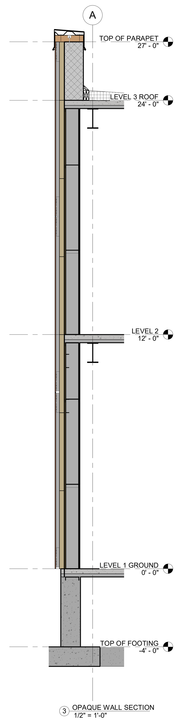

3 OPAQUE WALL SECTION
1/2" = 1'-0"

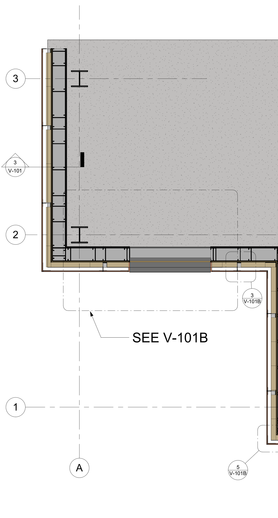

4 LEVEL 1 GROUND PLAN - OPAQUE
1/2" = 1'-0"

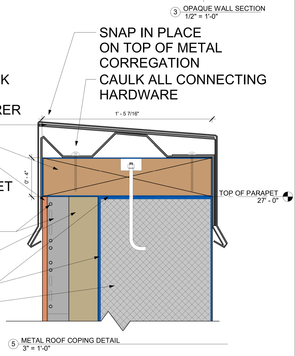

5 METAL ROOF COPING DETAIL
3" = 1'-0"

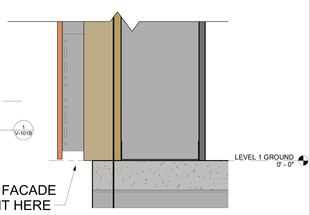

6 FLASHING DETAIL - GROUND LEVEL
3" = 1'-0"

OPAQUE FACADE STUDY

Checked By	Checker
Drawn By	Author
Date	Issue Date
Scale	As indicated
Project Number	Project Number

V-101

FINAL UPLAOD

PROF. P KING

ARCH.2431 BUILDING TECHNOLOGY III

SECTION: 2:30-5:25

HUBERT SZPIN

5/18/2020 8:52:15 PM