KAWNEER 1600 UT SYS 2 STUDY

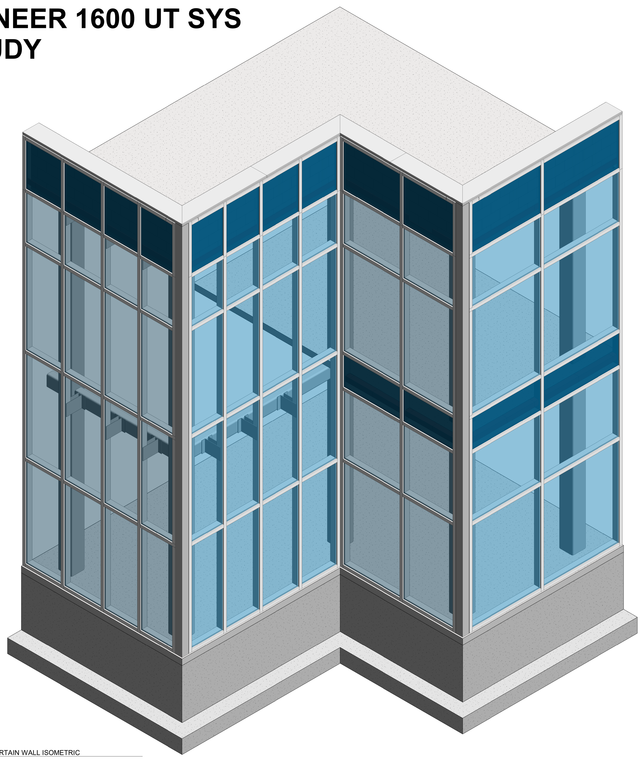

1 CURTAIN WALL ISOMETRIC

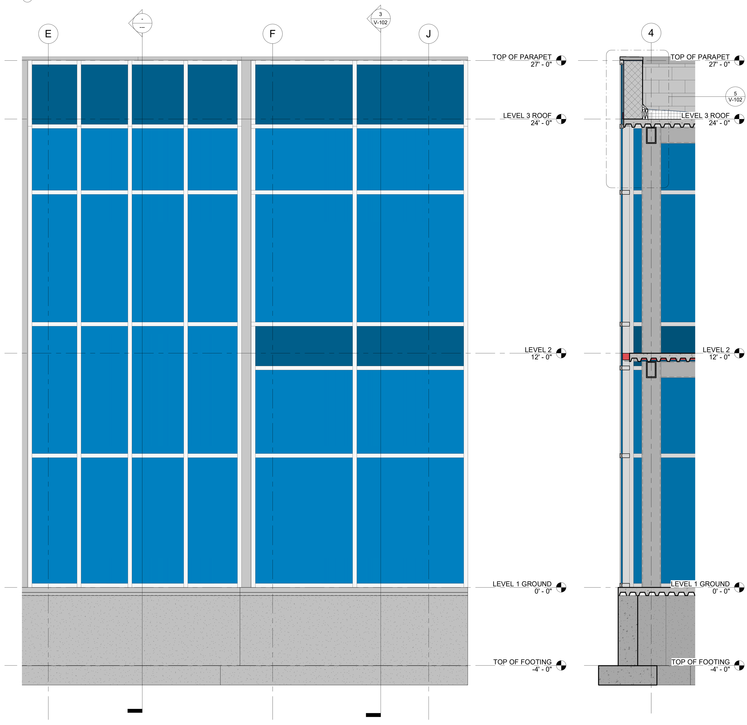

2 EVEVATION
1/2" = 1'-0"

3 SECTION
1/2" = 1'-0"

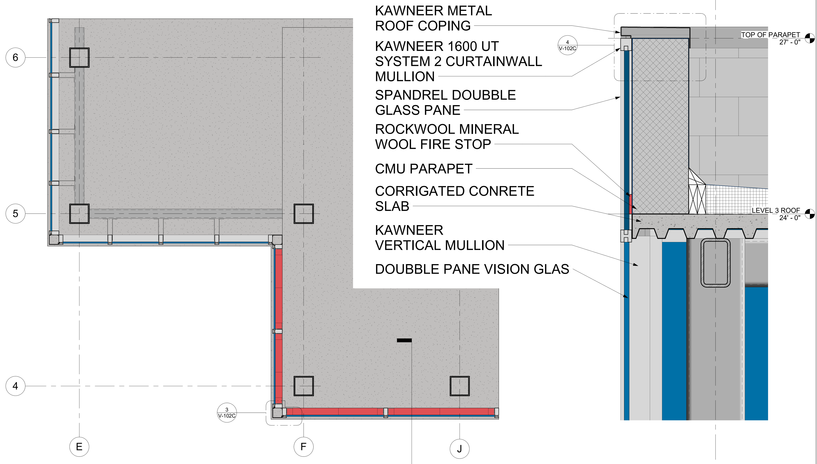

4 FLOOR PLAN LEVEL 2
1/2" = 1'-0"

5 SECTION PARAPET SEGMENT
1 1/2" = 1'-0"

GLASS CURTAIN WALL STUDY

Checked By	Checker
Drawn By	Author
Date	Issue Date
Scale	As indicated
Project Number	Project Number

V-102

FINAL UPLAOD

PROF. P KING

ARCH.2431 BUILDING TECHNOLOGY III

SECTION: 2:30-5:25

HUBERT SZPIN

5/18/2020 8:52:25 PM