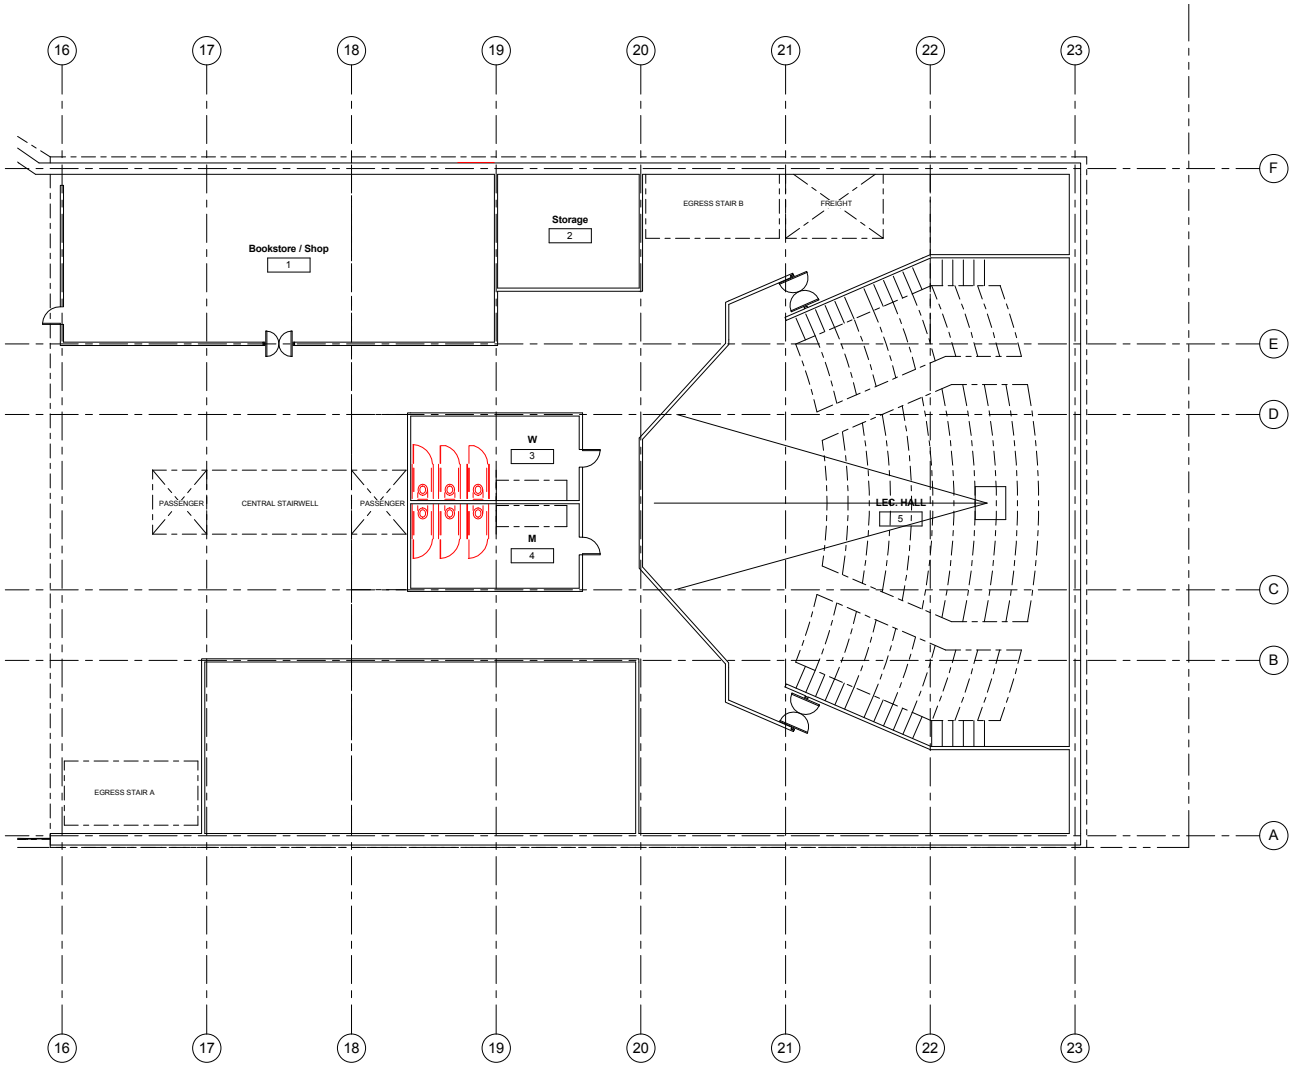

1 LVL 1 - Academic Layout
1/8" = 1'-0"

Autodesk Revit

www.autodesk.com/revit

Consultant
Address
Address
Phone
Fax
e-mail

Consultant
Address
Address
Phone
Fax
e-mail

Consultant
Address
Address
Phone
Fax
e-mail

Consultant
Address
Address
Phone
Fax
e-mail

Consultant
Address
Address
Phone
Fax
e-mail

No.	Description	Date

NYCCT

285 Jay Street

Lvl 1 (Academic Bldg.)

Project number	Project Number
Date	Issue Date
Drawn by	N. Ugbode
Checked by	Professor P. King

A101

Scale 1/8" = 1'-0"

3/22/2013 9:07:24 PM

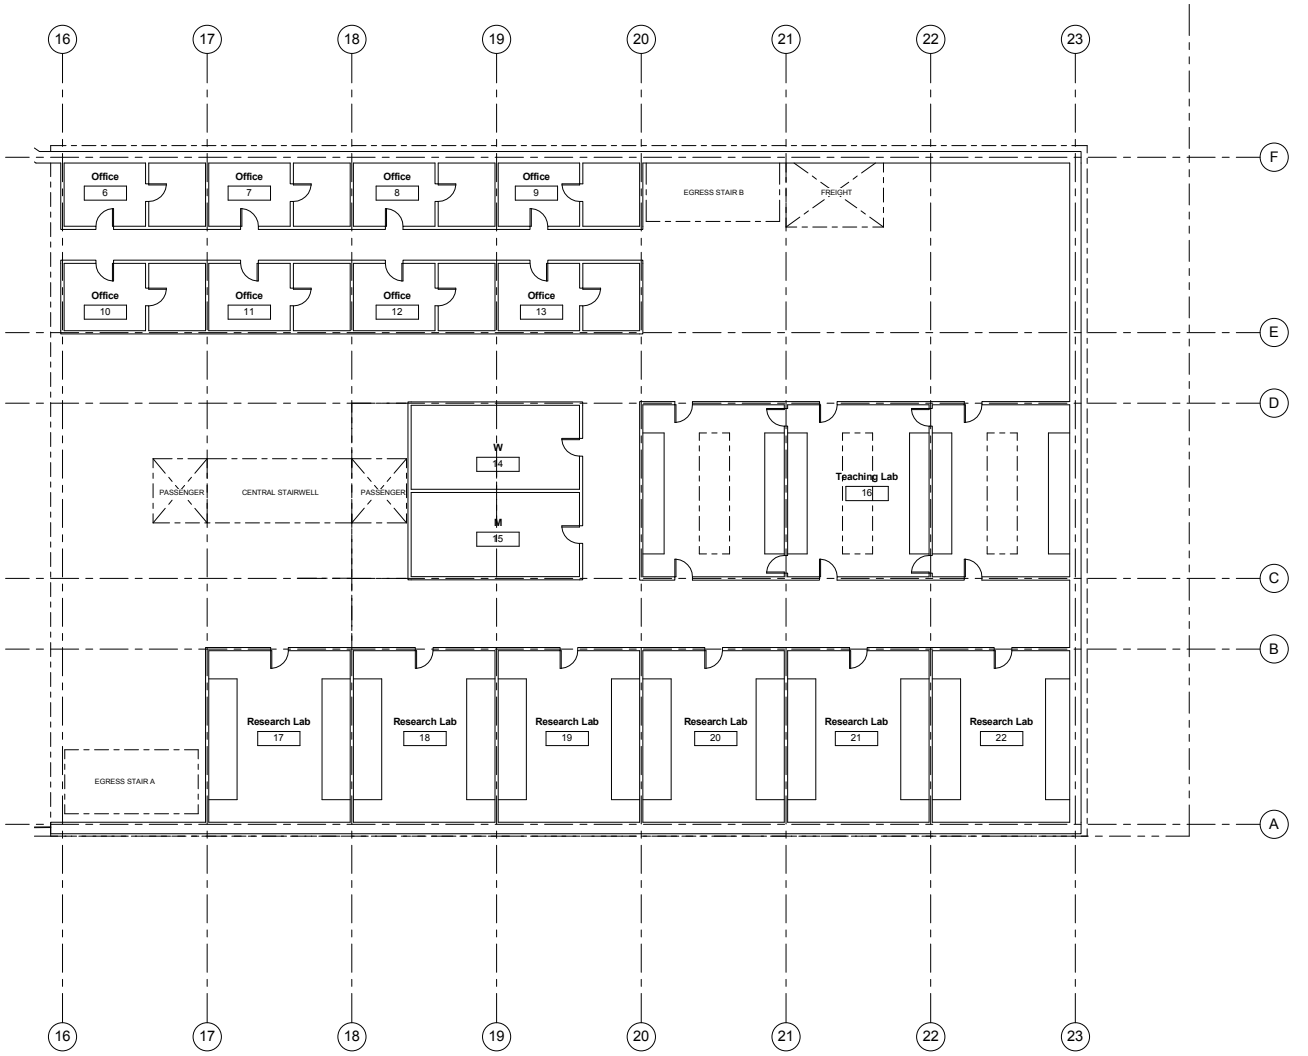

1 LVL 2 - Academic Layout
1/8" = 1'-0"

Autodesk Revit

www.autodesk.com/revit

Consultant
Address
Address
Phone
Fax
e-mail

Consultant
Address
Address
Phone
Fax
e-mail

Consultant
Address
Address
Phone
Fax
e-mail

Consultant
Address
Address
Phone
Fax
e-mail

Consultant
Address
Address
Phone
Fax
e-mail

No.	Description	Date

NYCCT

285 Jay Street

Lvl 2 (Academic Bldg.)

Project number	Project Number
Date	Issue Date
Drawn by	N. Ugbode
Checked by	Professor P. King

A102

Scale 1/8" = 1'-0"

3/22/2013 9:07:24 PM

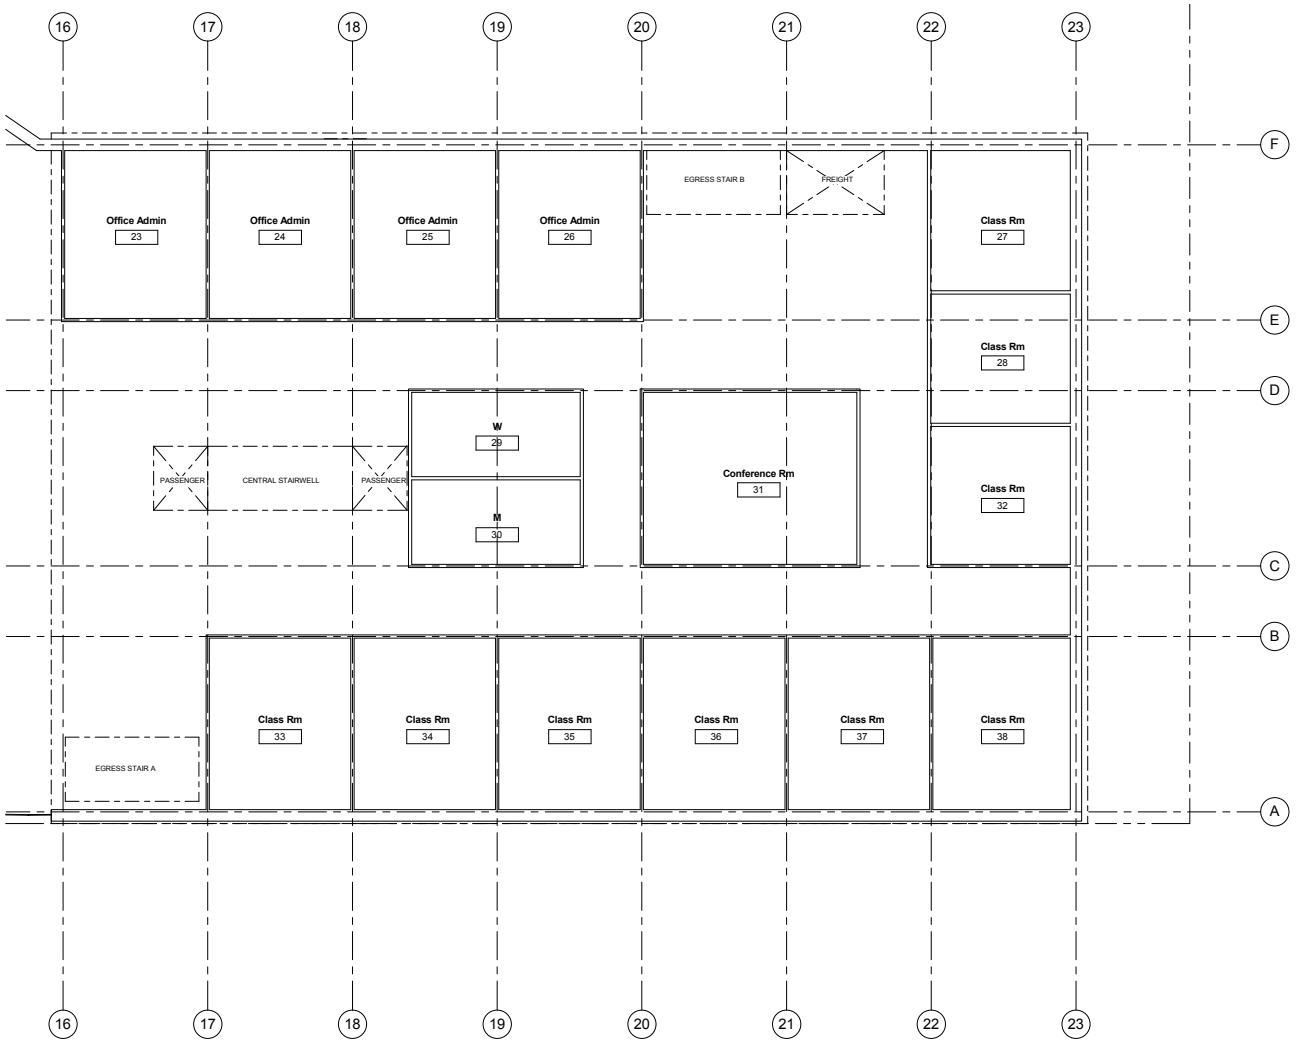

1 LVL 3 - Academic Layout
1/8" = 1'-0"

Autodesk Revit

www.autodesk.com/revit

Consultant
Address
Address
Phone
Fax
e-mail

Consultant
Address
Address
Phone
Fax
e-mail

Consultant
Address
Address
Phone
Fax
e-mail

Consultant
Address
Address
Phone
Fax
e-mail

Consultant
Address
Address
Phone
Fax
e-mail

No.	Description	Date

NYCCT

285 Jay Street

Lvl 3 (Academic Bldg.)

Project number	Project Number
Date	Issue Date
Drawn by	Author
Checked by	Checker

A103

Scale 1/8" = 1'-0"

3/22/2013 9:07:24 PM