PRODUCED BY AN AUTODESK EDUCATIONAL PRODUCT

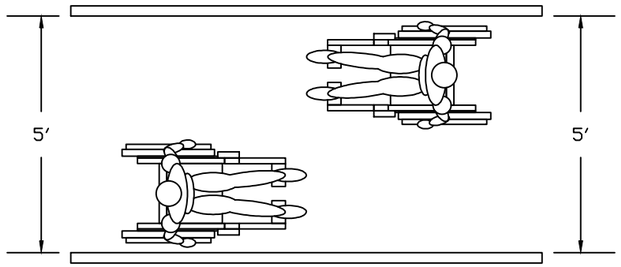

A1 MINIMUM CLEAR WIDTH FOR TWO WHEEL CHAIRS
1/4" = 1'

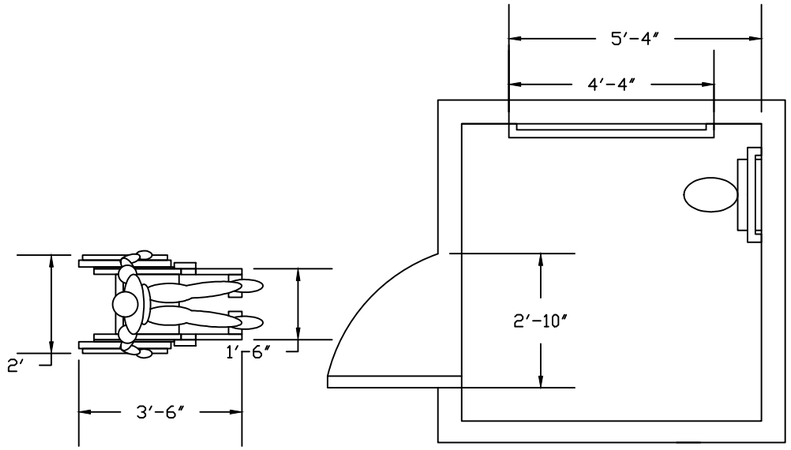

A2-A MINIMUM DOOR WIDTH (APPROACHING A RESTROOM
1/4" = 1'

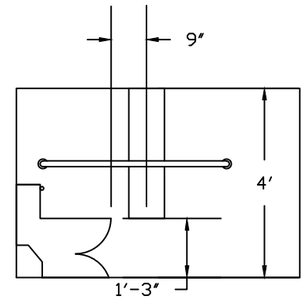

A2-B MINIMUM RESTROOM REQUIREMENTS
1/4" = 1'

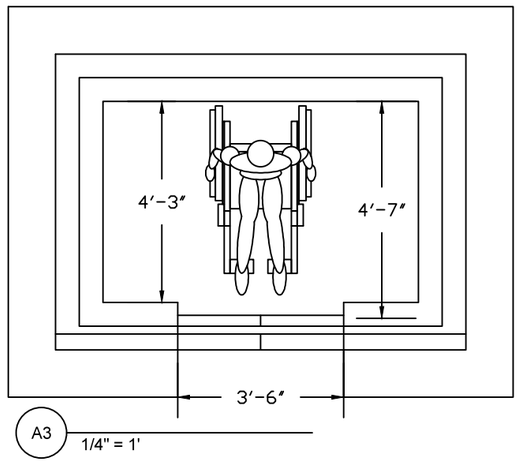

A3
1/4" = 1'

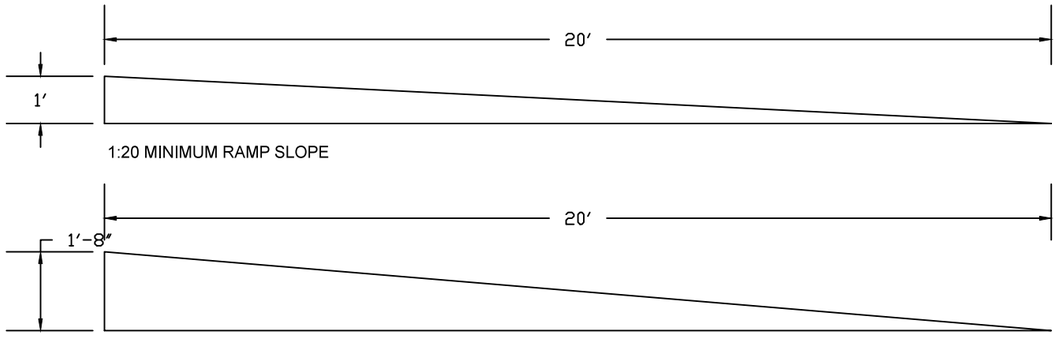

A4 MINIMUM & MAXIMUM RAMP SLOPE
1/4" = 1'

ADA Studies

Address: 285 Jay Street
Brooklyn, New York

No Description Date

ADA Studies

Project number Project Number
Date 05/23/2013
Drawn by Rafael Espaillat
Professor Name King
Checked by

A-101

Grade

PRODUCED BY AN AUTODESK EDUCATIONAL PRODUCT
PRODUCED BY AN AUTODESK EDUCATIONAL PRODUCT
PRODUCED BY AN AUTODESK EDUCATIONAL PRODUCT