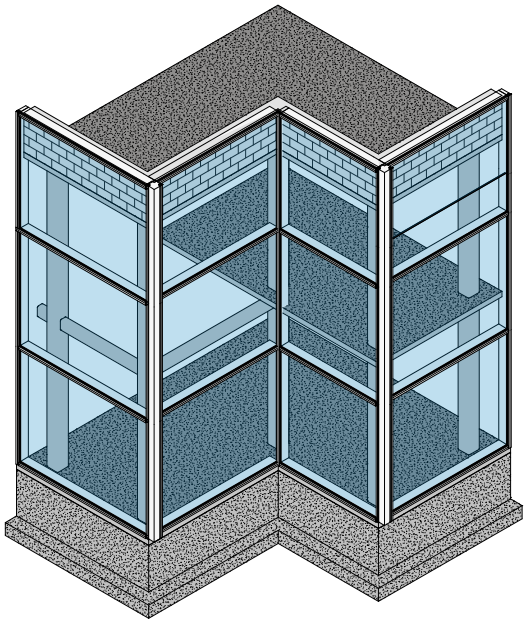

1 CURTAIN WALL AXON

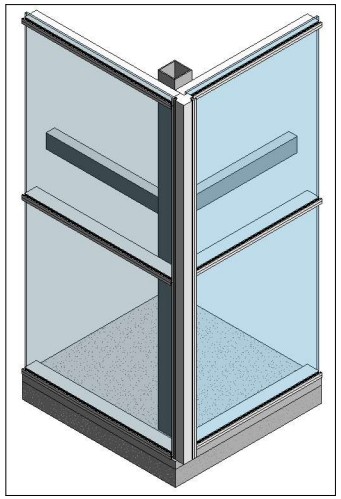

2 Window Unit

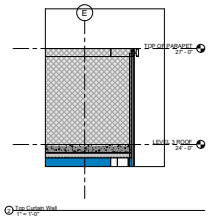

3 Top Curtain Wall
1" = 1'-0"

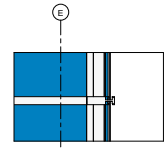

4 Middle Curtain Wall
1" = 1'-0"

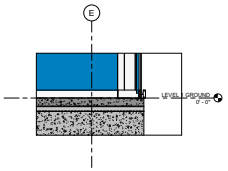

5 Bottom Curtain Wall
1" = 1'-0"

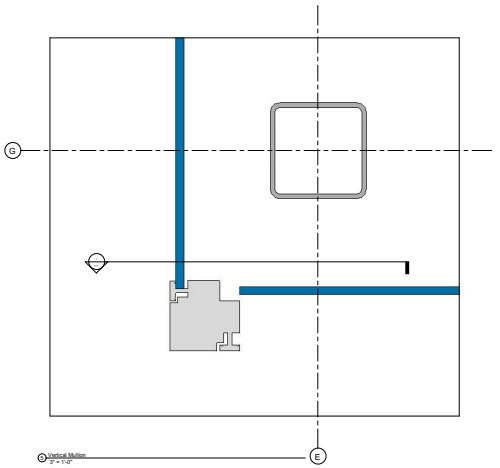

6 Vertical Mullion
3" = 1'-0"

ADD
YOUR
PHOTO
HERE

Juan Dirsio

Consultant
Address
Address
Phone
Fax
e-mail

Paul King

ARCH.2431 BUILDING
TECHNOLOGY III

SECTION: ADD HERE

No.	Description	Date

Juan Dirsio

OPAQUE FACADE STUDY

GLASS CURTAIN WALL
STUDY

Project number	Project Number
Date	4/28/2020
Drawn by	Juan Dirsio
Checked by	Paul King

H-102

Scale	As indicated

4/28/2020 2:30:12 PM