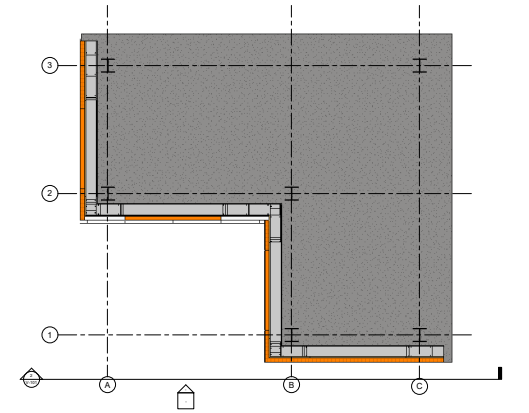

1 LEVEL 1 GROUND - Opaque
1/2" = 1'-0"

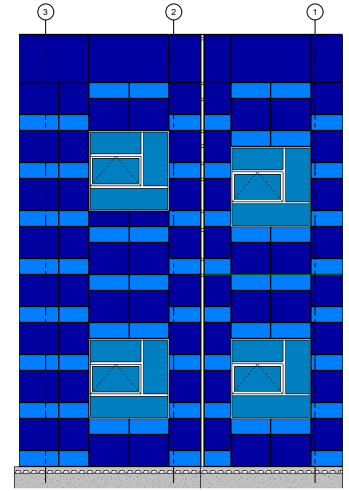

2 OPAQUE WALL ELEVATION
1/2" = 1'-0"

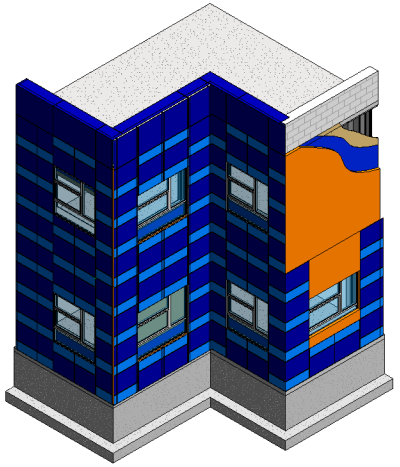

3 OPAQUE WALL AXON

Emmanuel Estevez

Consultant
Address
Address
Phone
Fax
e-mail

Prof. Paul King

ARCH.2431 BUILDING TECHNOLOGY III

SECTION: D620

No.	Description	Date

Emmanuel Estevez

Project Name

OPAQUE FACADE STUDY

Project number	Project Number
Date	Issue Date
Drawn by	Author
Checked by	Checker

H-101

Scale 1/2" = 1'-0"

4 09.30.12 4:51 PM

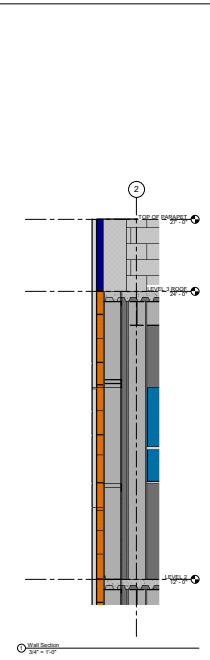

Emmanuel Estevez

Consultant
Address
Address
Phone
Fax
e-mail

Prof. Paul King

ARCH.2431 BUILDING TECHNOLOGY III

SECTION: D620

No.	Description	Date

Emmanuel Estevez

Project Name

OPAQUE FACADE STUDY

Project number	Project Number
Date	Issue Date
Drawn by	Author
Checked by	Checker

H-102

Scale 3/4" = 1'-0"

4.09.2012 4:16:17 PM