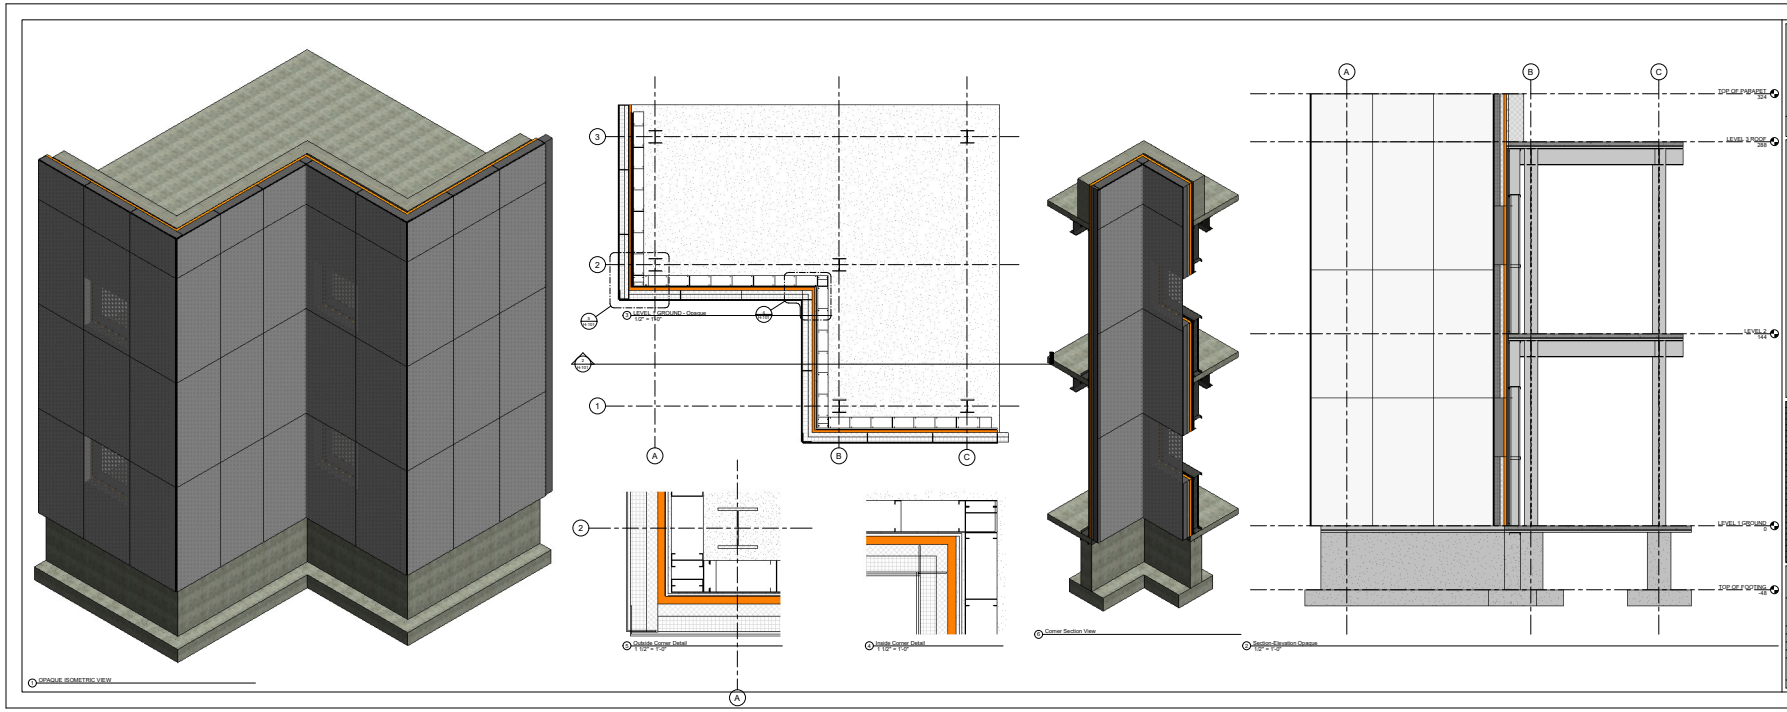

ADD YOUR PHOTO HERE

Roman Rod

Consultant
Address
Address
Phone
Fax
e-mail

Prof. Sherman

ARCH.2431 BUILDING TECHNOLOGY III

SECTION: 6:30 PM

No.	Description	Date

Owner

Project Name

OPAQUE FACADE STUDY

Project number	Project Number
Date	Issue Date
Drawn by	Author
Checked by	Checker

H-101

Scale	As indicated

4 08 2013 6:30:17 PM

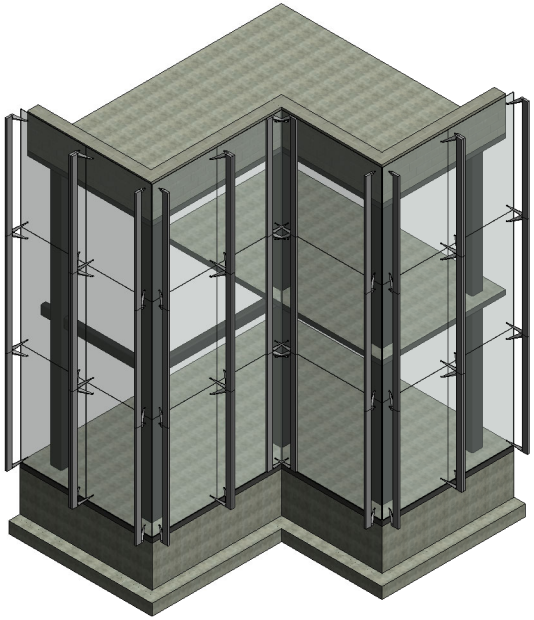

1 CURTAIN WALL AXION

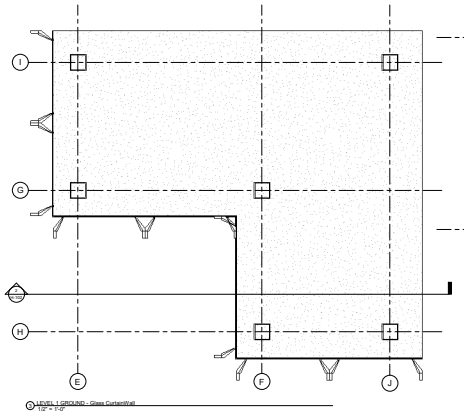

2 LEVEL 1 GROUND - Glass CurtainWall
1/2" = 1'-0"

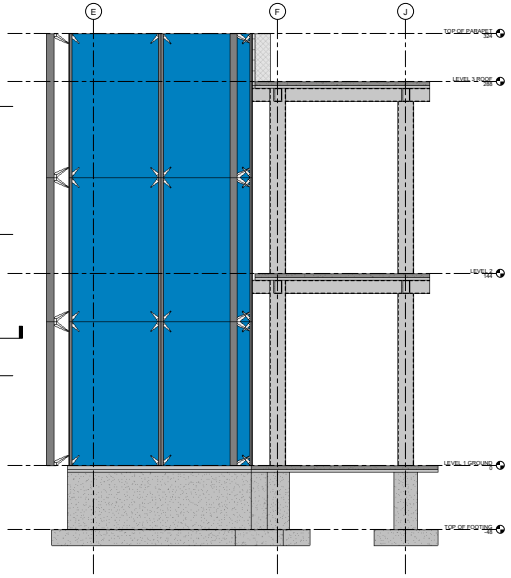

3 Section-Elevation Glass Curtain Wall
1/2" = 1'-0"

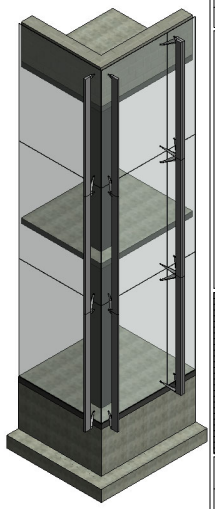

4 Curtain Wall Corner View

ADD
YOUR
PHOTO
HERE

Roman Rod

Consultant
Address
Address
Phone
Fax
e-mail

Prof. Sherman

ARCH.2431 BUILDING
TECHNOLOGY III

SECTION: 6:30 PM

No.	Description	Date

Owner

Project Name
GLASS CURTAIN WALL
STUDY

Project number	Project Number
Date	Issue Date
Drawn by	STUDENT NAME
Checked by	Checker

H-102

Scale 1/2" = 1'-0"

4 08.30.01 R 30.31 PM