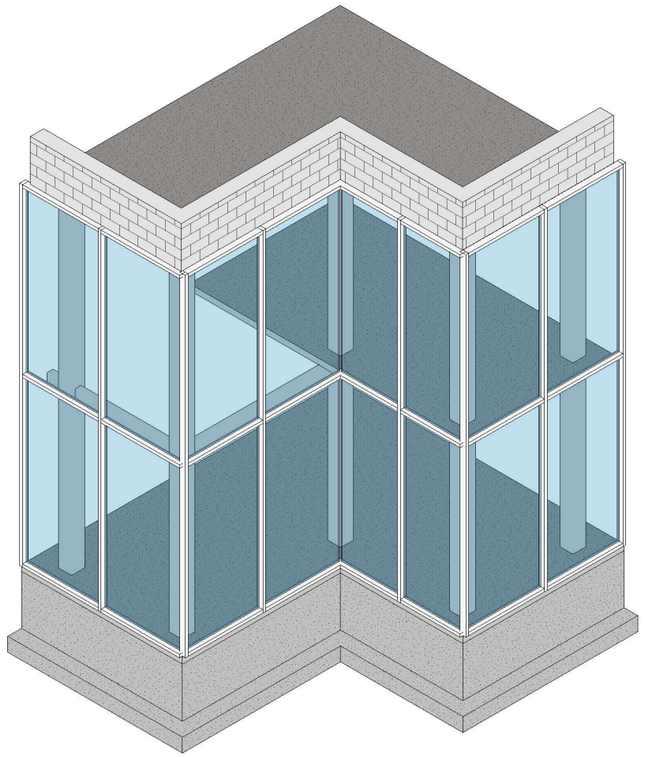

1 CURTAIN WALL AXON

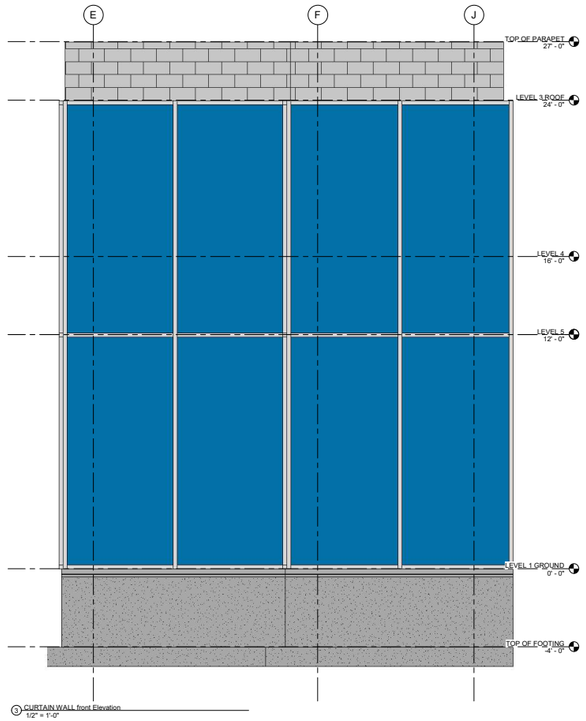

3 CURTAIN WALL front Elevation
1/2" = 1'-0"

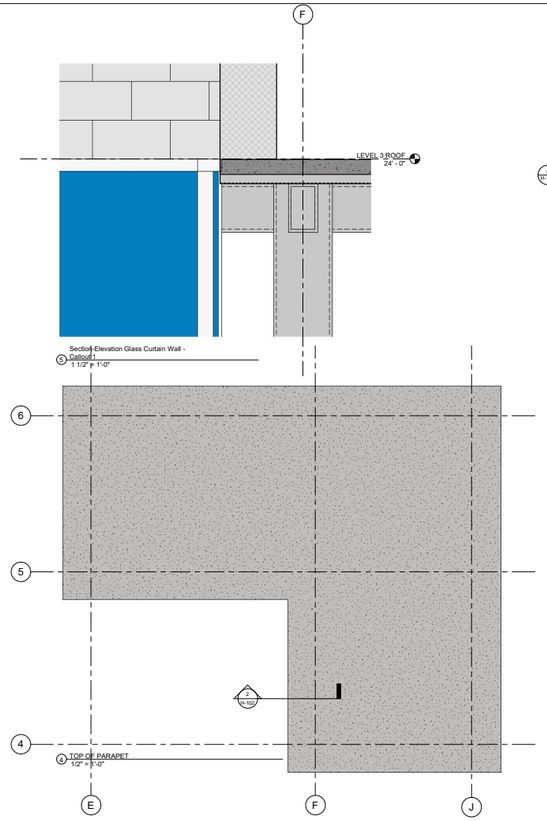

4 TOP OF PARAPET
1/2" = 1'-0"

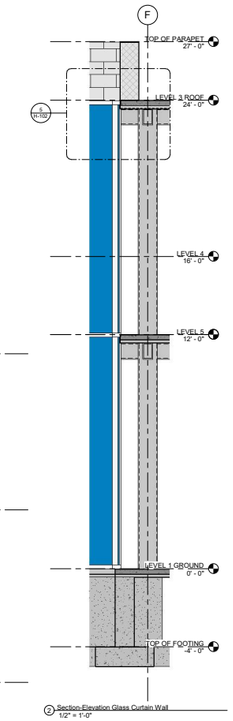

2 Section-Elevation Glass Curtain Wall
1/2" = 1'-0"

Tea Khabelashvili

Consultant
Address
Address
Phone
Fax
e-mail

ADD YOUR PROF. PAUL KING

ARCH.2431 BUILDING TECHNOLOGY III

SECTION: ADD HERE

No.	Description	Date

Owner

Project Name

GLASS CURTAIN WALL STUDY

Project number	Project Number
Date	2/28/2020
Drawn by	STUDENT NAME
Checked by	Checker

H-102

Scale	As indicated

2/28/2020 2:26:23 PM

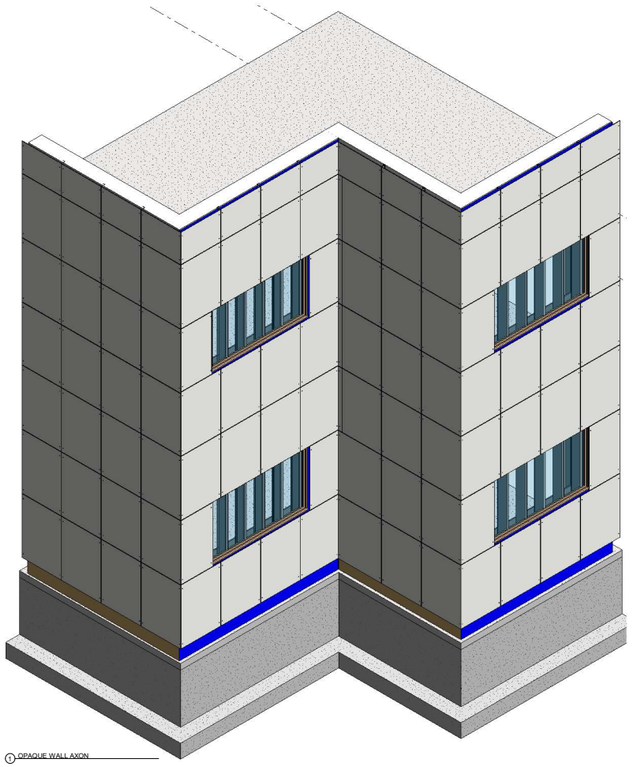

1 OPAQUE WALL AXON

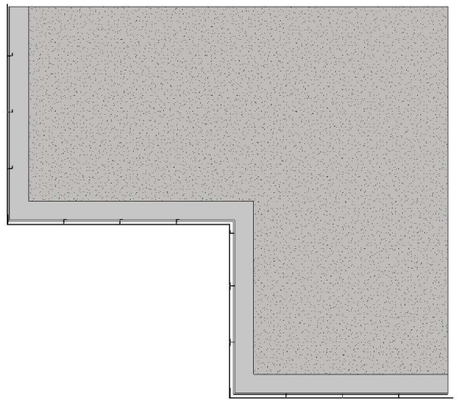

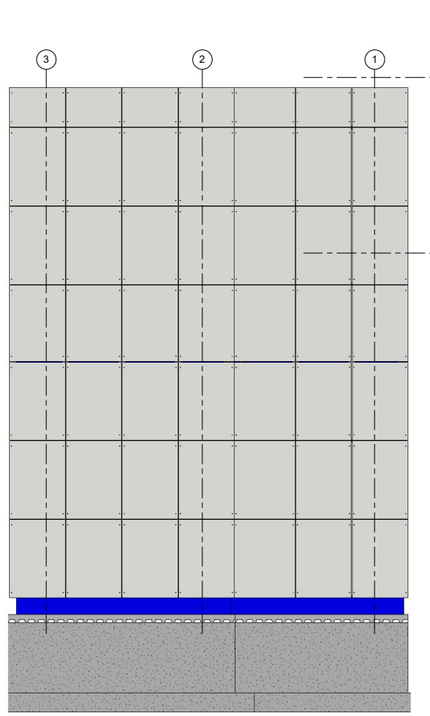

2 OPAQUE WALL ELEVATION
1/2" = 1'-0"

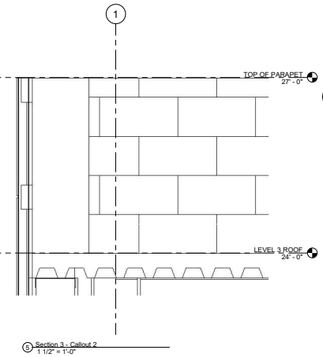

5 Section 3 - Callout 2
1 1/2" = 1'-0"

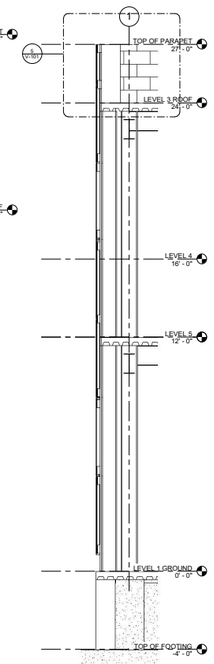

4 Section 3
1/2" = 1'-0"

Tea Khabelashvili

Consultant
Address
Address
Phone
Fax
e-mail

ADD YOUR PROF. PAUL KING

ARCH.2431 BUILDING TECHNOLOGY III

SECTION: ADD HERE

No.	Description	Date

Owner

Project Name

OPAQUE FACADE STUDY

Project number	Project Number
Date	2/28/2020
Drawn by	Author
Checked by	Checker

V-101

Scale	As indicated

4/28/2020 2:22:43 PM

ADD YOUR PROFESSOR HERE

ARCH.2431 BUILDING TECHNOLOGY III

SECTION: ADD HERE

ADD YOUR PHOTO HERE

ADD YOUR NAME HERE