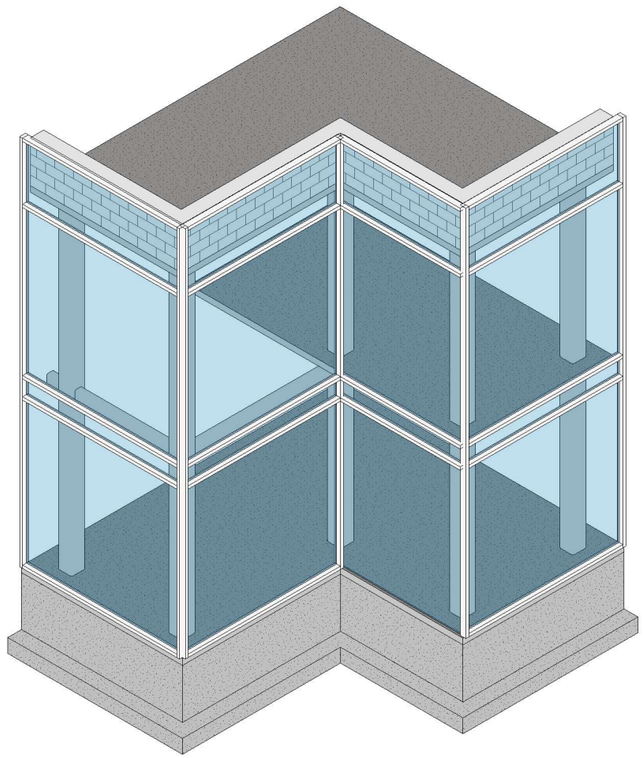

1 CURTAIN WALL AXON

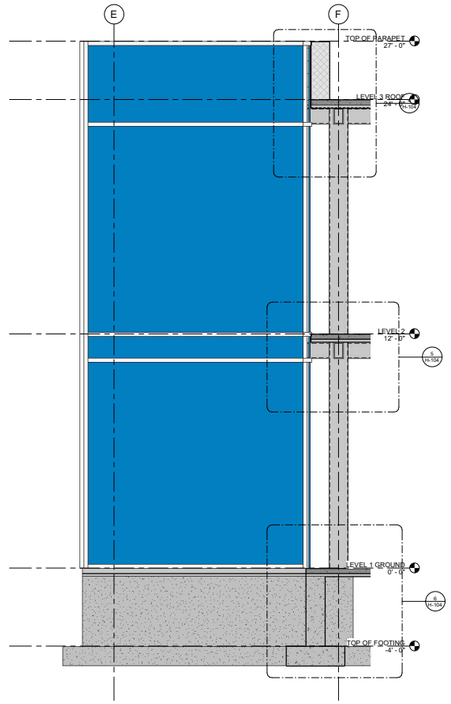

2 Section-Elevation Glass Curtain Wall
1/2" = 1'-0"

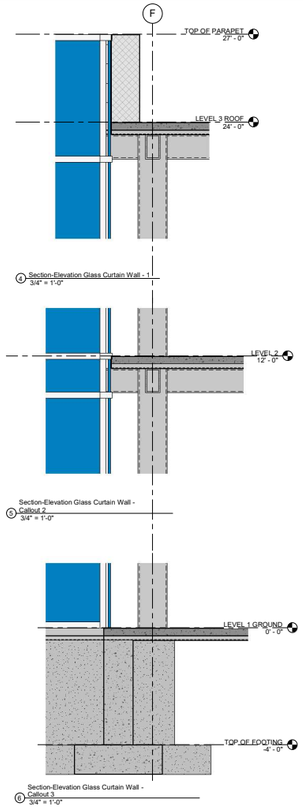

4 Section-Elevation Glass Curtain Wall -
3/4" = 1'-0"

5 Section-Elevation Glass Curtain Wall -
Callout 2
3/4" = 1'-0"

6 Section-Elevation Glass Curtain Wall -
Callout 3
3/4" = 1'-0"

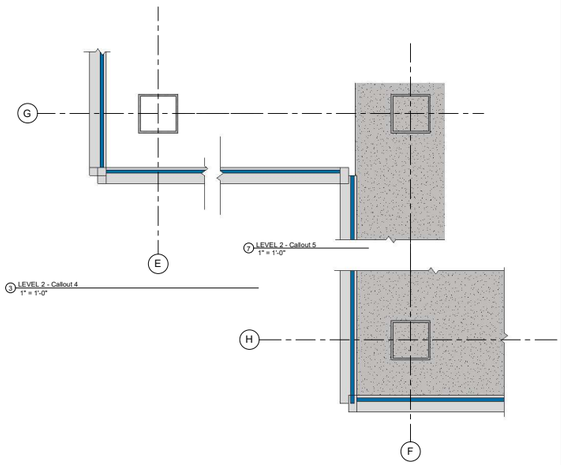

3 LEVEL 2 - Callout 4
1" = 1'-0"

7 LEVEL 2 - Callout 5
1" = 1'-0"

8 LEVEL 2 - Callout 6
1" = 1'-0"

Consultant
Address
Address
Phone
Fax
e-mail

PROF. Paul King

ARCH.2431 BUILDING TECHNOLOGY III

SECTION: ADD HERE

No.	Description	Date

Owner

Project Name

GLASS CURTAIN WALL STUDY

Project number	Project Number
Date	Issue Date
Drawn by	STUDENT NAME
Checked by	Checker

H-104

Scale: As indicated

5/13/2021 10:48:33 PM