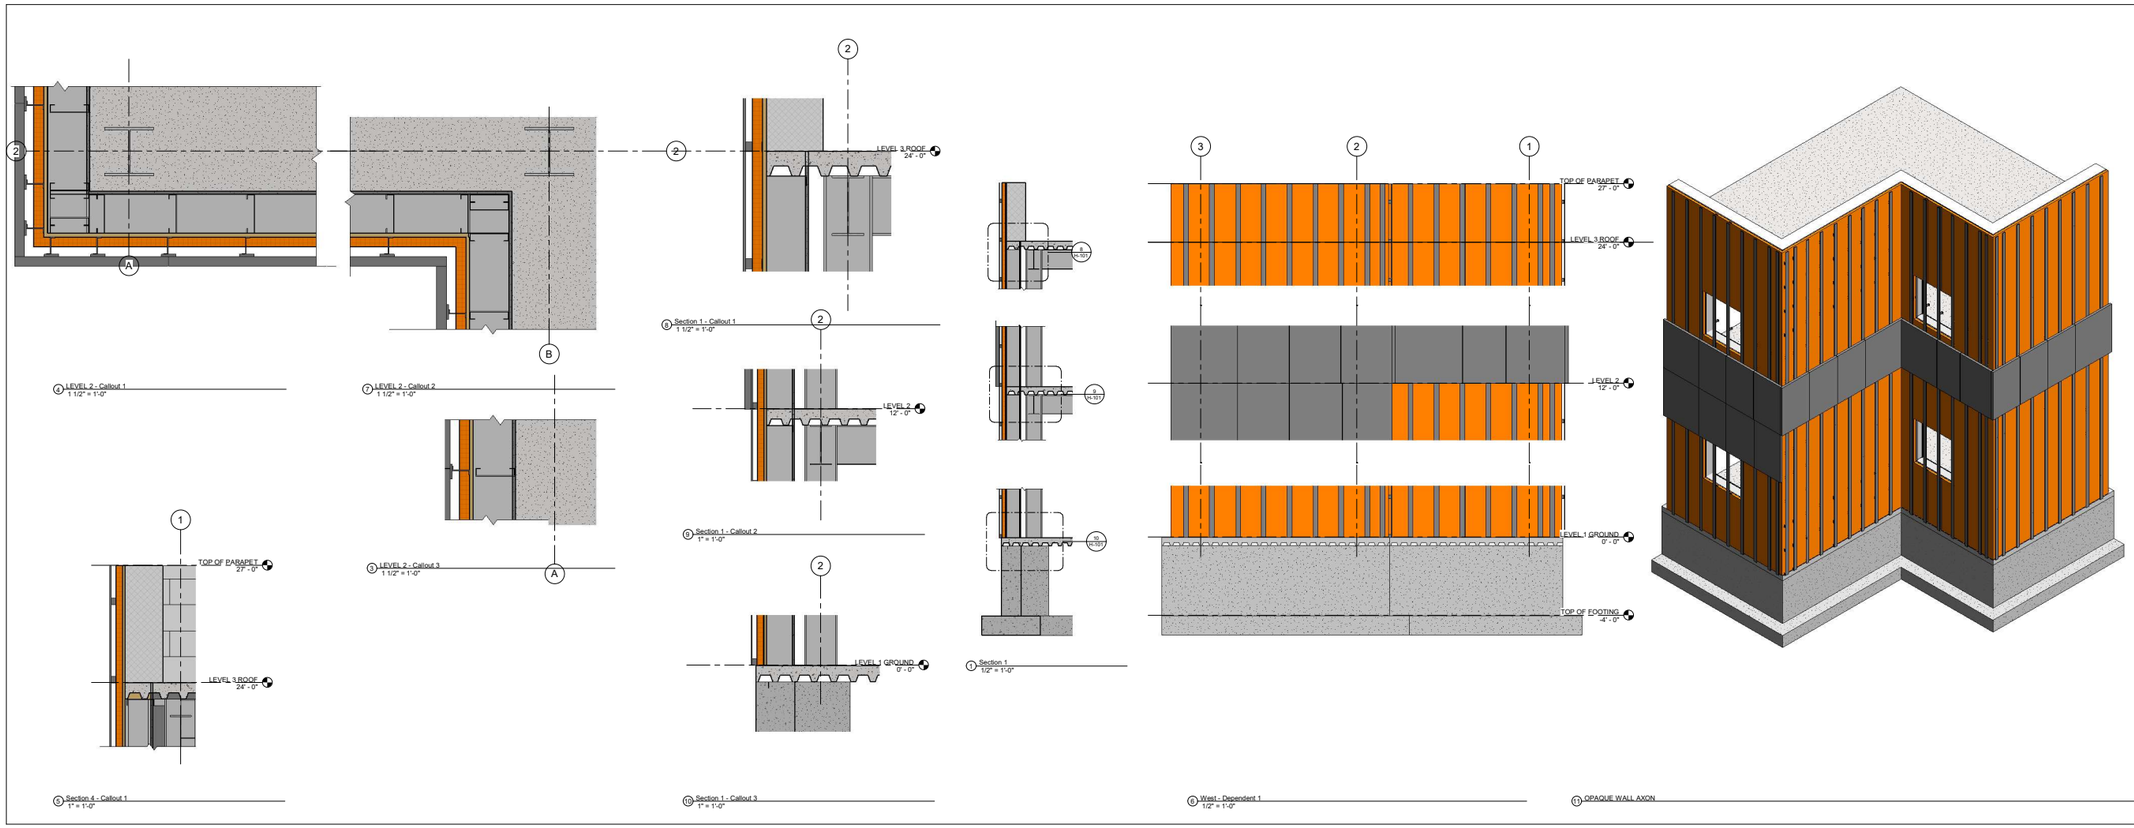

Consultant
Address
Address
Phone
Fax
e-mail

PROF. Paul King

ARCH.2431 BUILDING TECHNOLOGY III

SECTION: ADD HERE

No.	Description	Date

Owner

Project Name

OPAQUE FACADE STUDY

Project number	Project Number
Date	Issue Date
Drawn by	Author
Checked by	Checker

H-101

Scale	As indicated

5/12/2020 1:46:18 PM