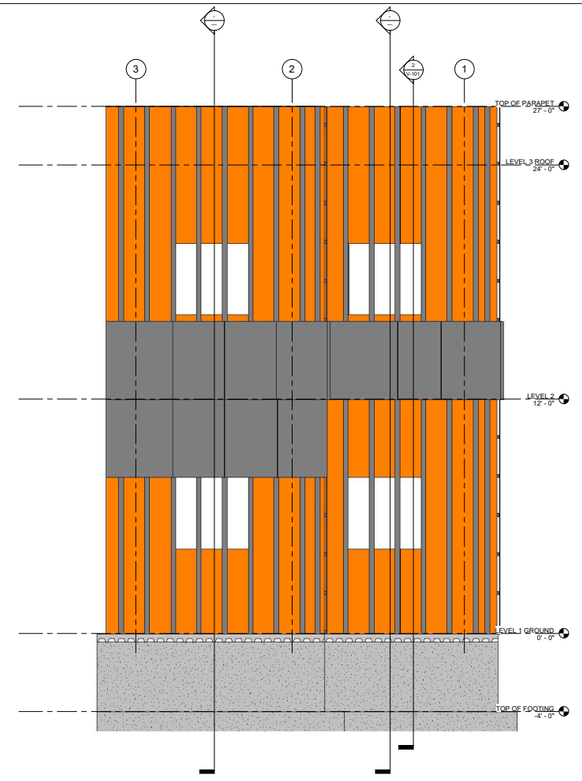

1 West
1/2" = 1'-0"

Consultant
Address
Address
Phone
Fax
e-mail

PROF. Paul King

ARCH.2431 BUILDING TECHNOLOGY III

SECTION: ADD HERE

No.	Description	Date

Owner

Project Name

OPAQUE ELEVATION

Project number	Project Number
Date	Issue Date
Drawn by	Author
Checked by	Checker

H-102

Scale 1/2" = 1'-0"

5/13/2021 4:46:29 PM