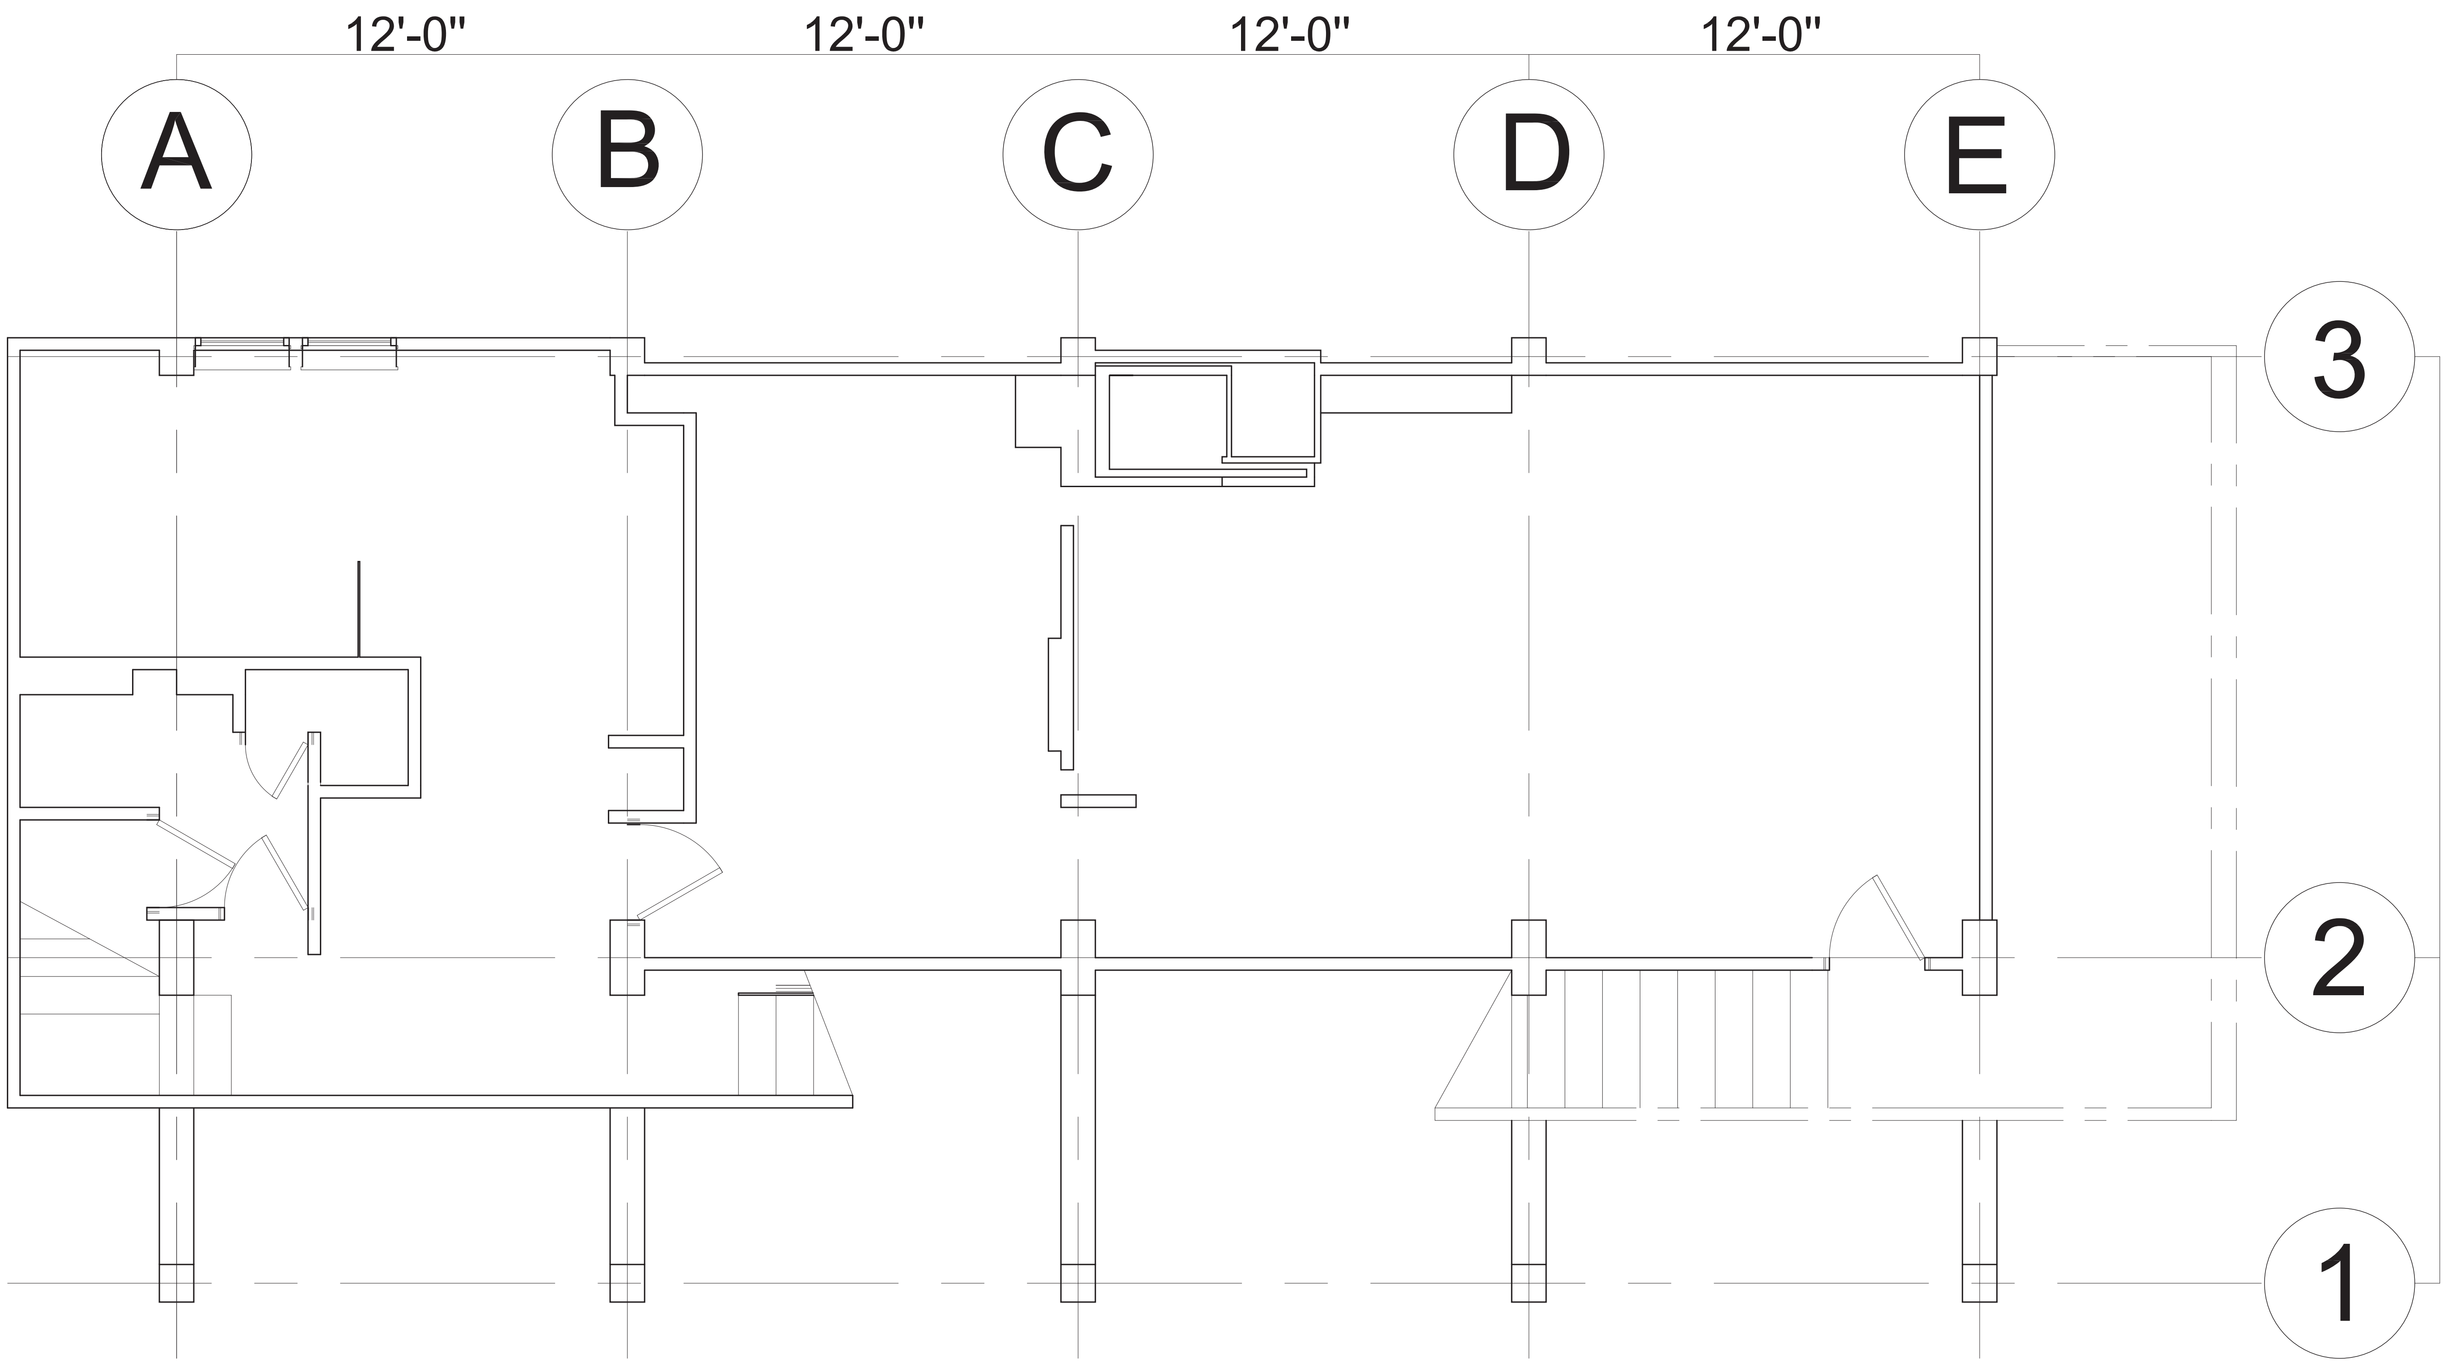

A103
B

N
W
E
S

THE LOVELL BEACH HOUSE

4616 DUNDEE DR. LOS ANGELES, CAILFORNIA 90027

Student Name:

Luis Delgado

Brooklyn Office:

Department of Architectural Technology
186 Jay Street, Brooklyn New York

DATE OF FIRST ISSUE:

PROJECT

MINOR CASE STUDY A

FIRST FLOOR PLAN

SEAL & SIGNATURE

DATE: **March 2, 2017**

PROJECT NO. **2017_Minor case 1**

DRAWING BY: **Luis Delgado**

CHK BY:

DWG NO:

CADD FILE NO.

PAGE