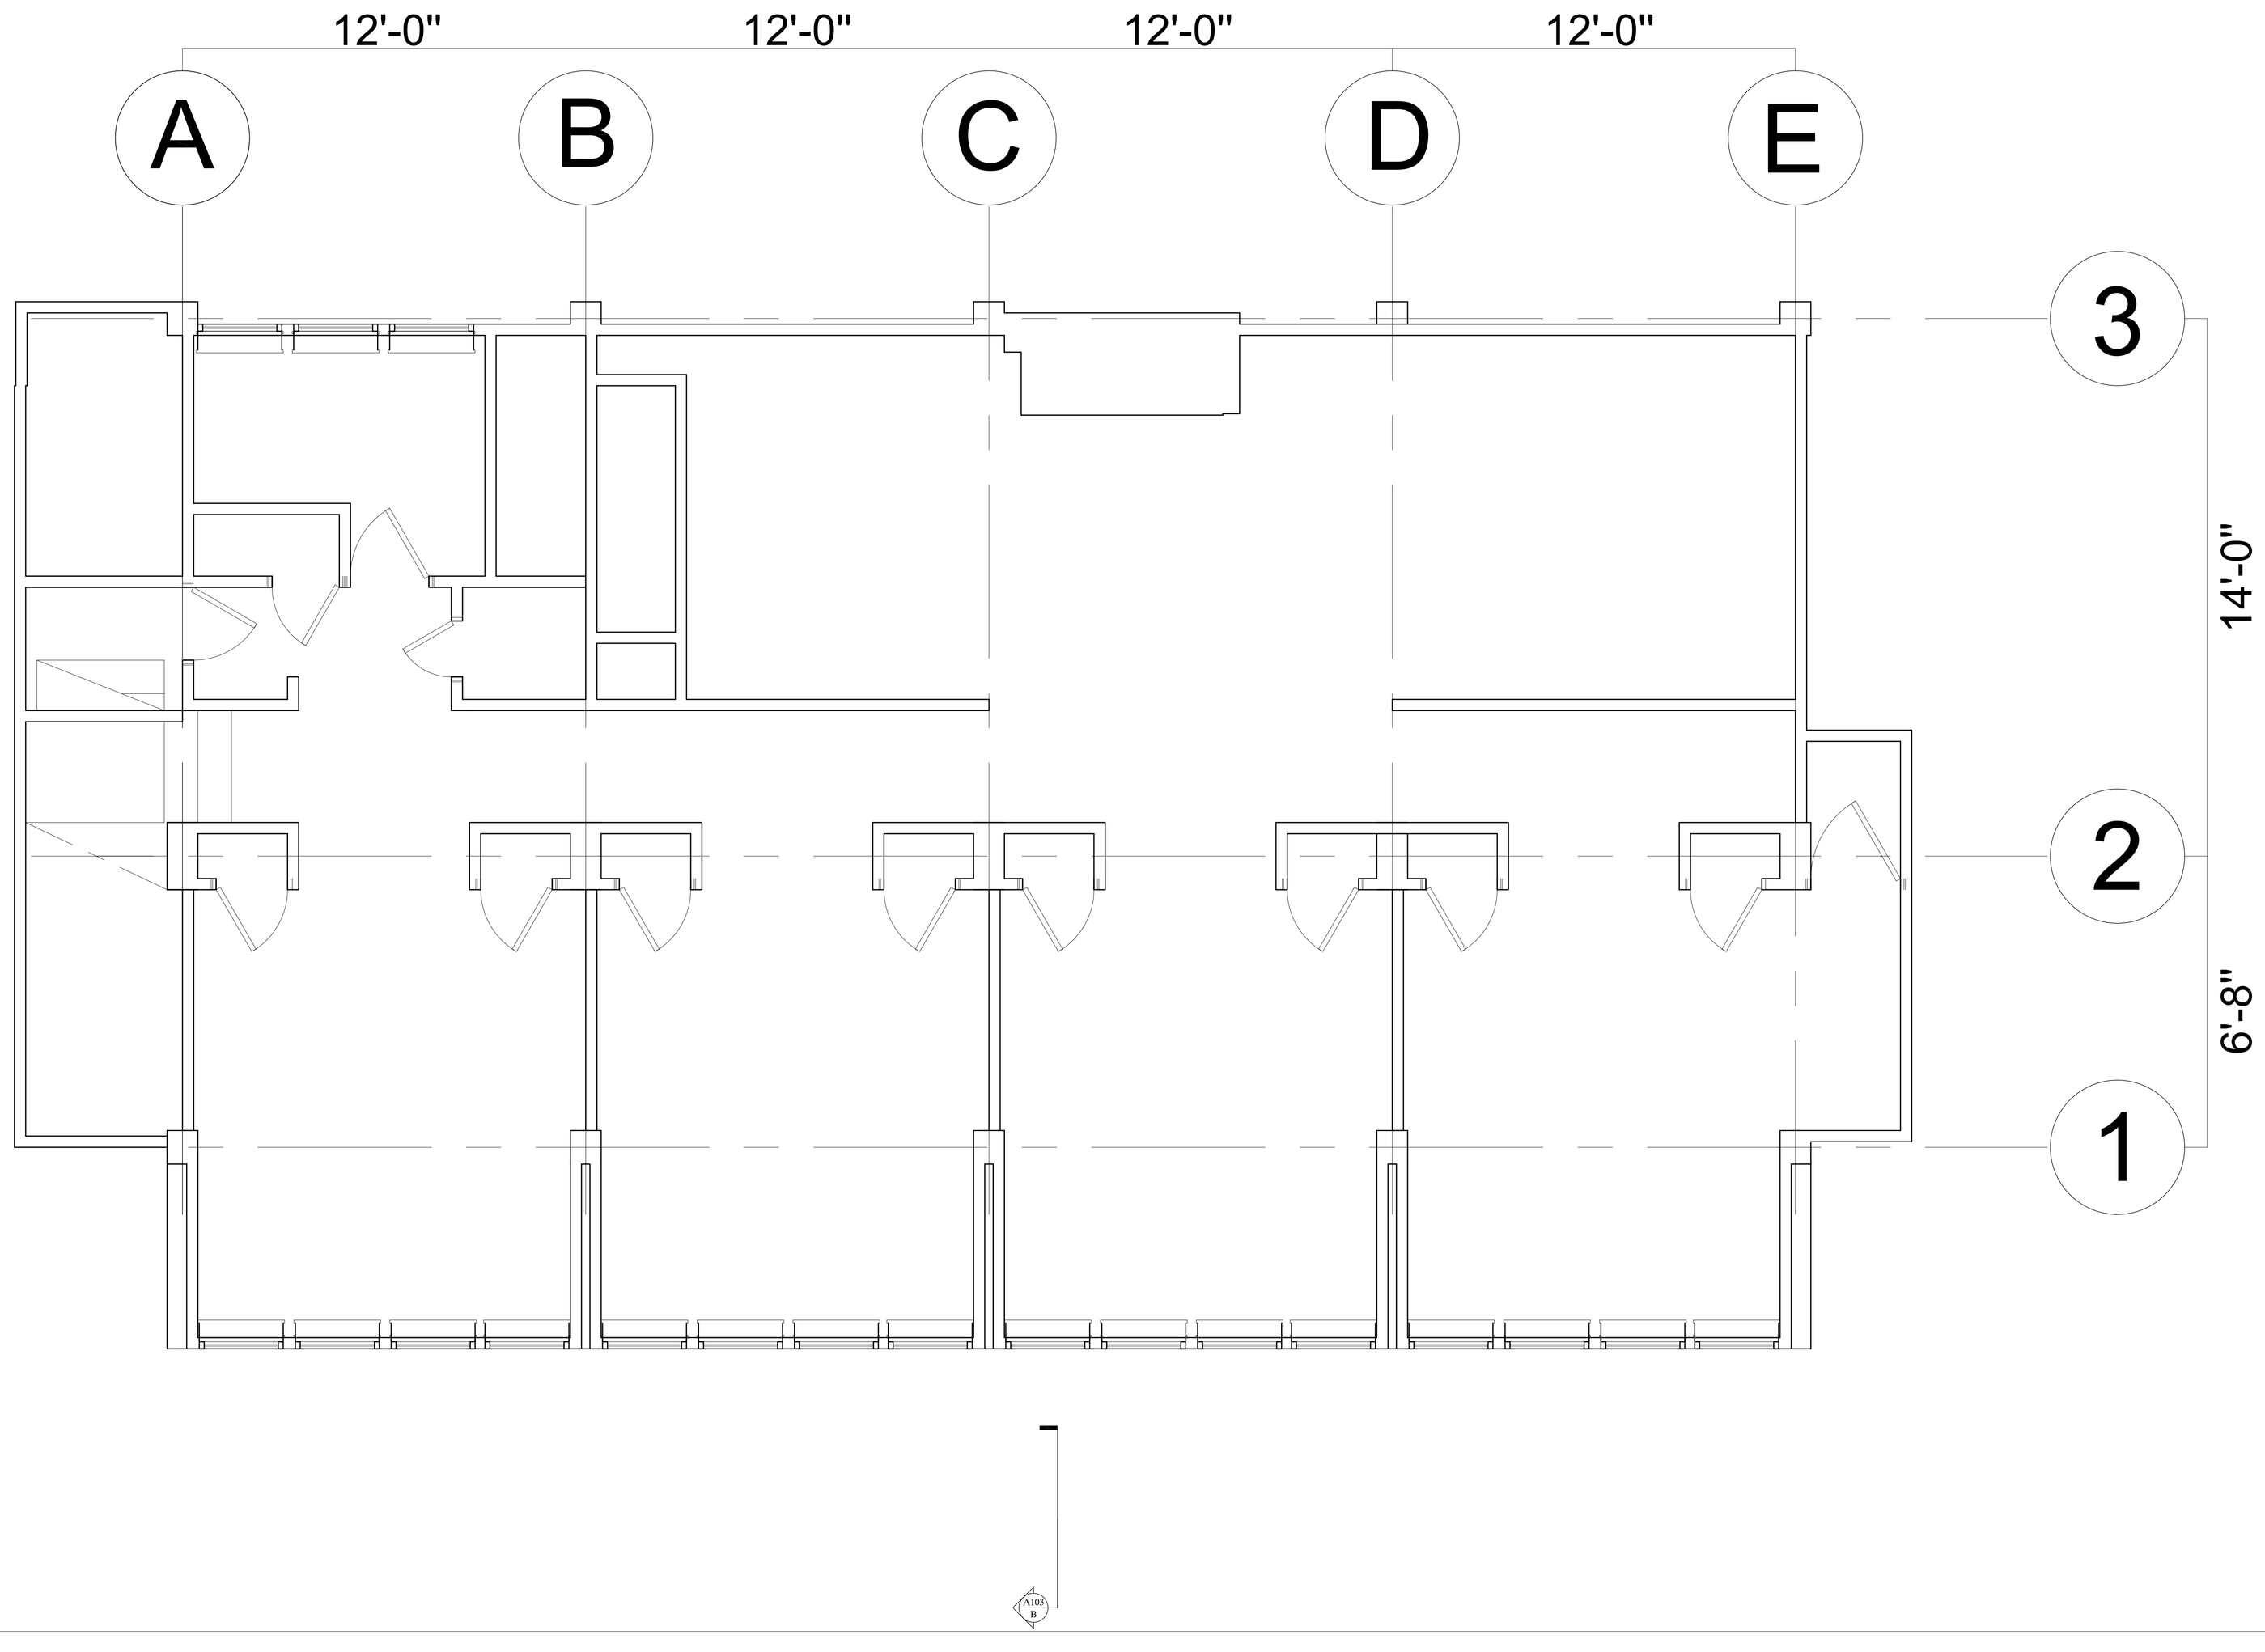

THE LOVELL BEACH HOUSE

4616 DUNDEE DR. LOS ANGELES, CAILFORNIA 90027

Student Name:

GOMEZ, ARIANDY

Brooklyn Office:

Department of Architectural Technology
186 Jay Street, Brooklyn New York

DATE OF FIRST ISSUE: 3/1/17

20170301	

PROJECT

MINOR CASE STUDY A

SECOND FLOOR PLAN

SEAL & SIGNATURE

DATE:	2017 03 01
PROJECT NO.	2017_Minor case 1
DRAWING BY:	GOMEZ ARIANDY
CHK BY:	
DWG NO:	
CADD FILE NO.	PAGE