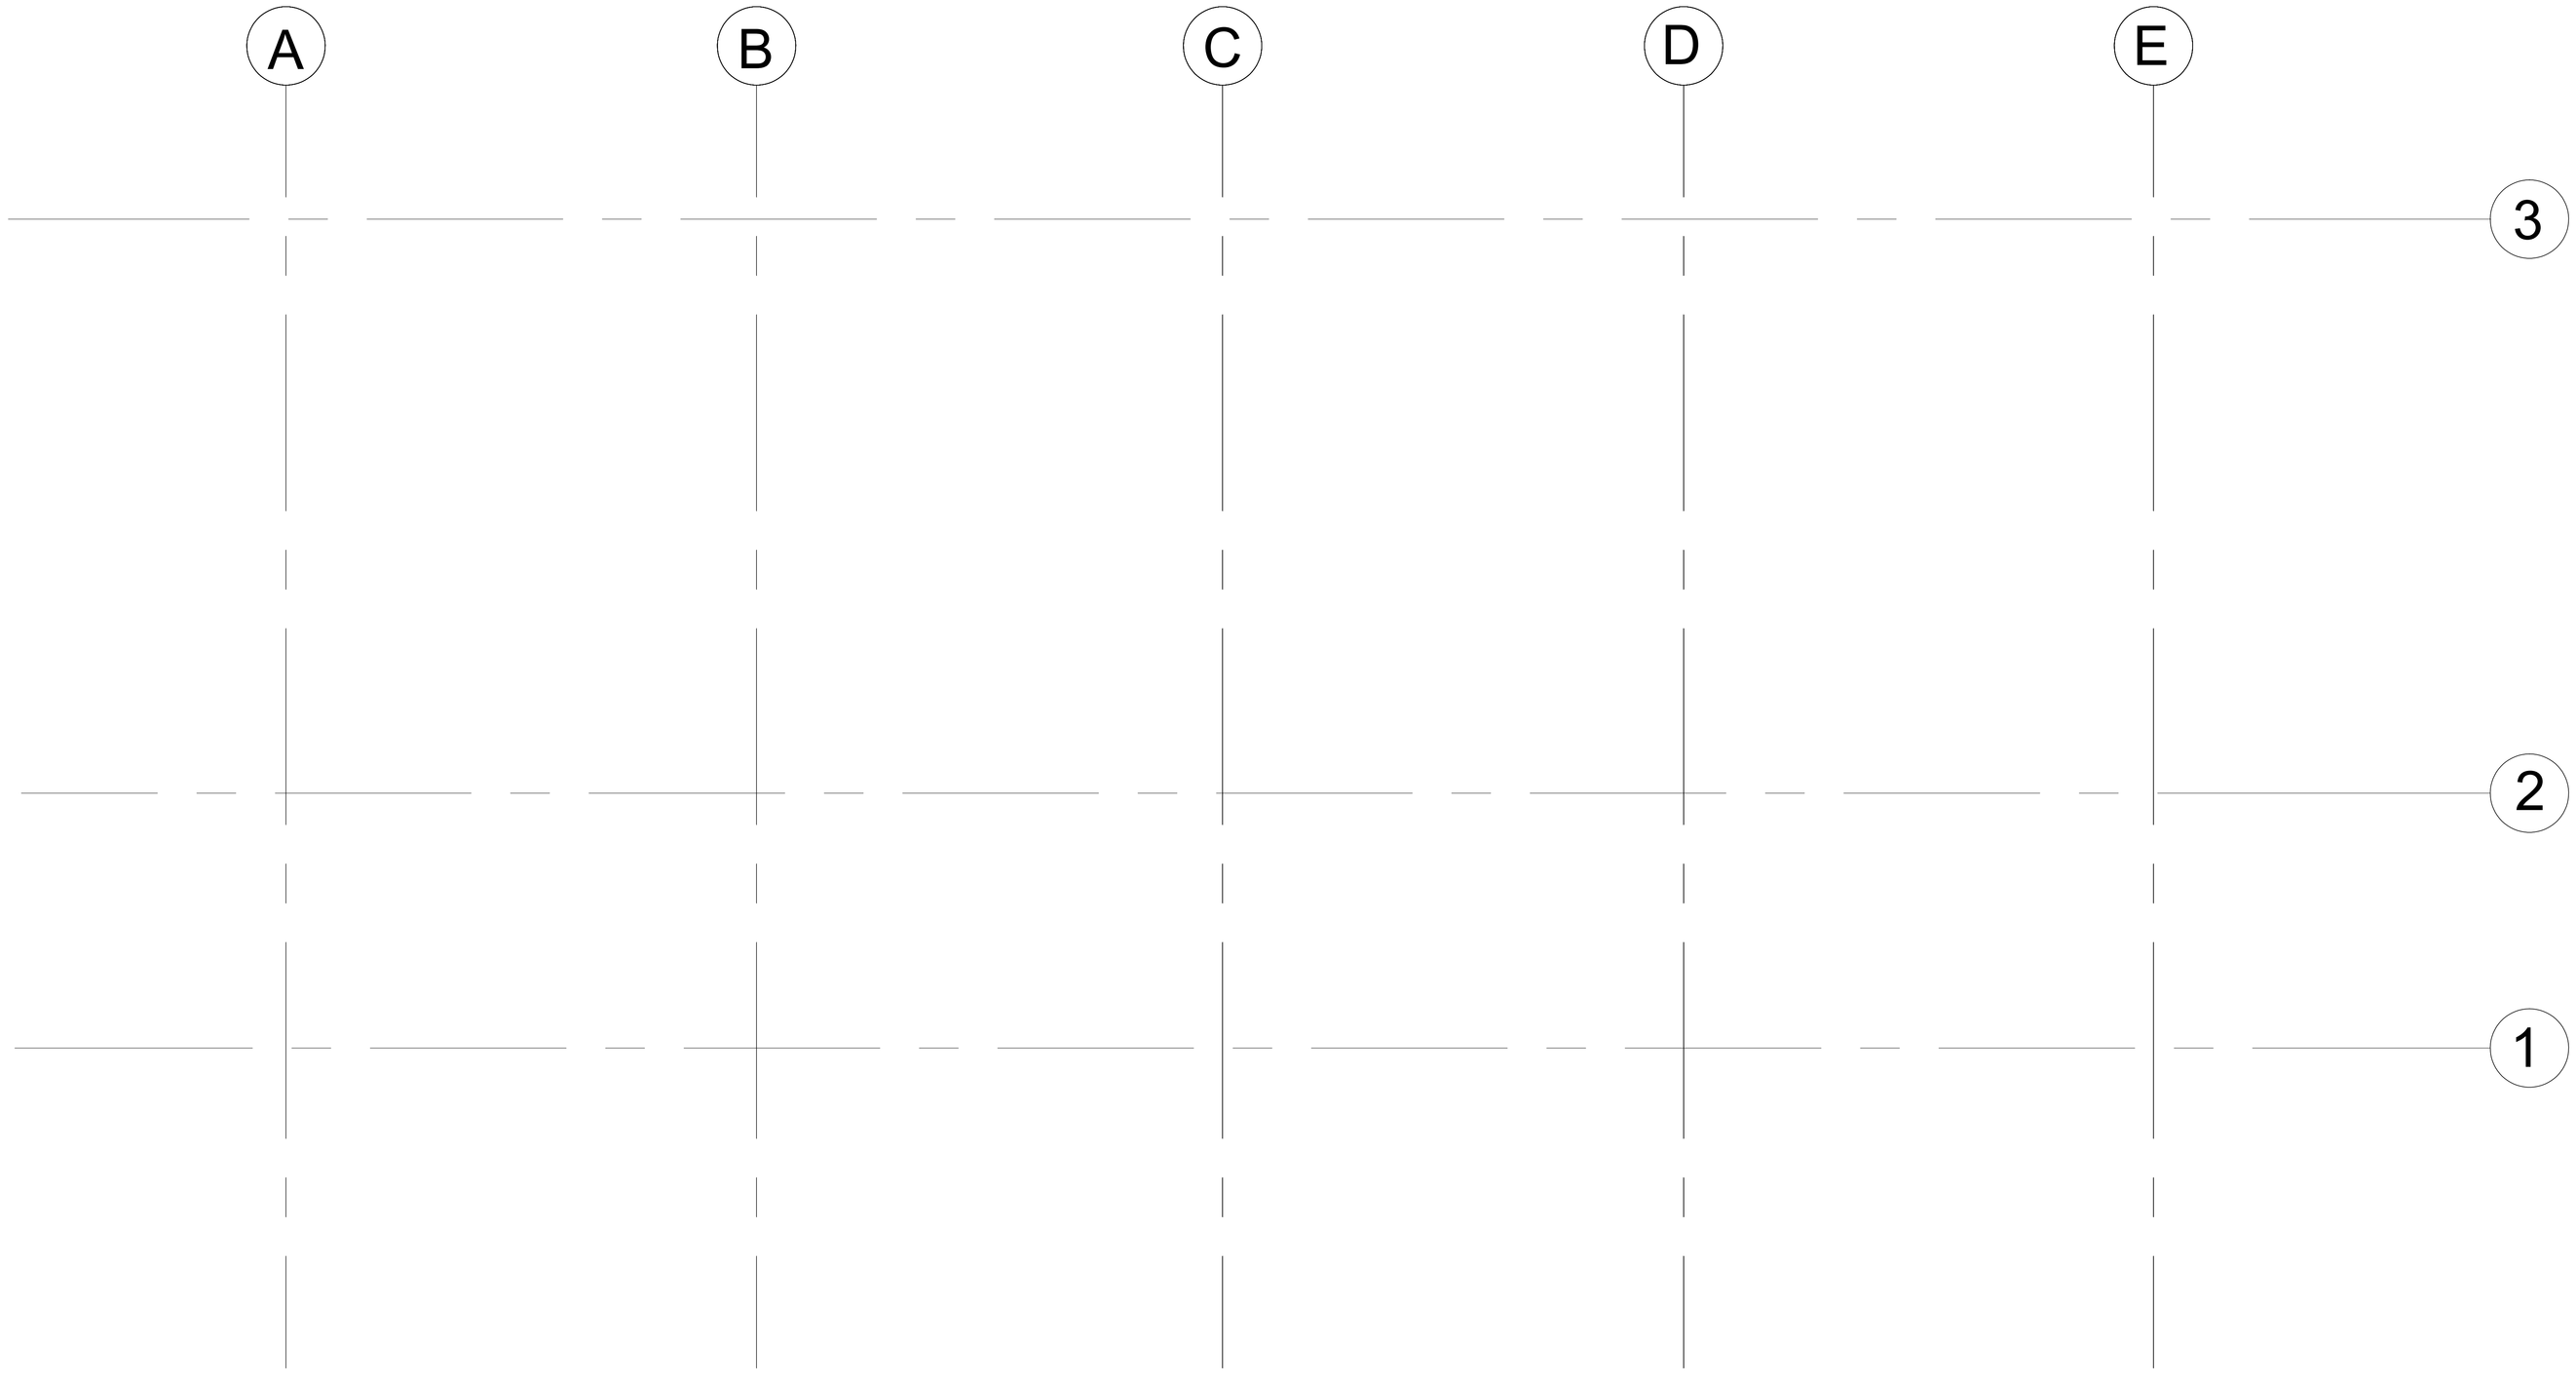

Lovell Beach House

Student Name:

Varol, Berrin

Brooklyn Office:

Department of Architectural Technology
186 Jay Street, Brooklyn New York

DATE OF FIRST ISSUE:

PROJECT

Lovell Beach House

DWG TITLE

Grid

SEAL & SIGNATURE

DATE: **2017 03 02**

PROJECT NO.: **1**

DRAWING BY: **Berrin Varol**

CHK BY:

DWG NO:

XX-101.00

CADD FILE NO.: XXX-101.00_XXXX

PAGE: 1 OF 6

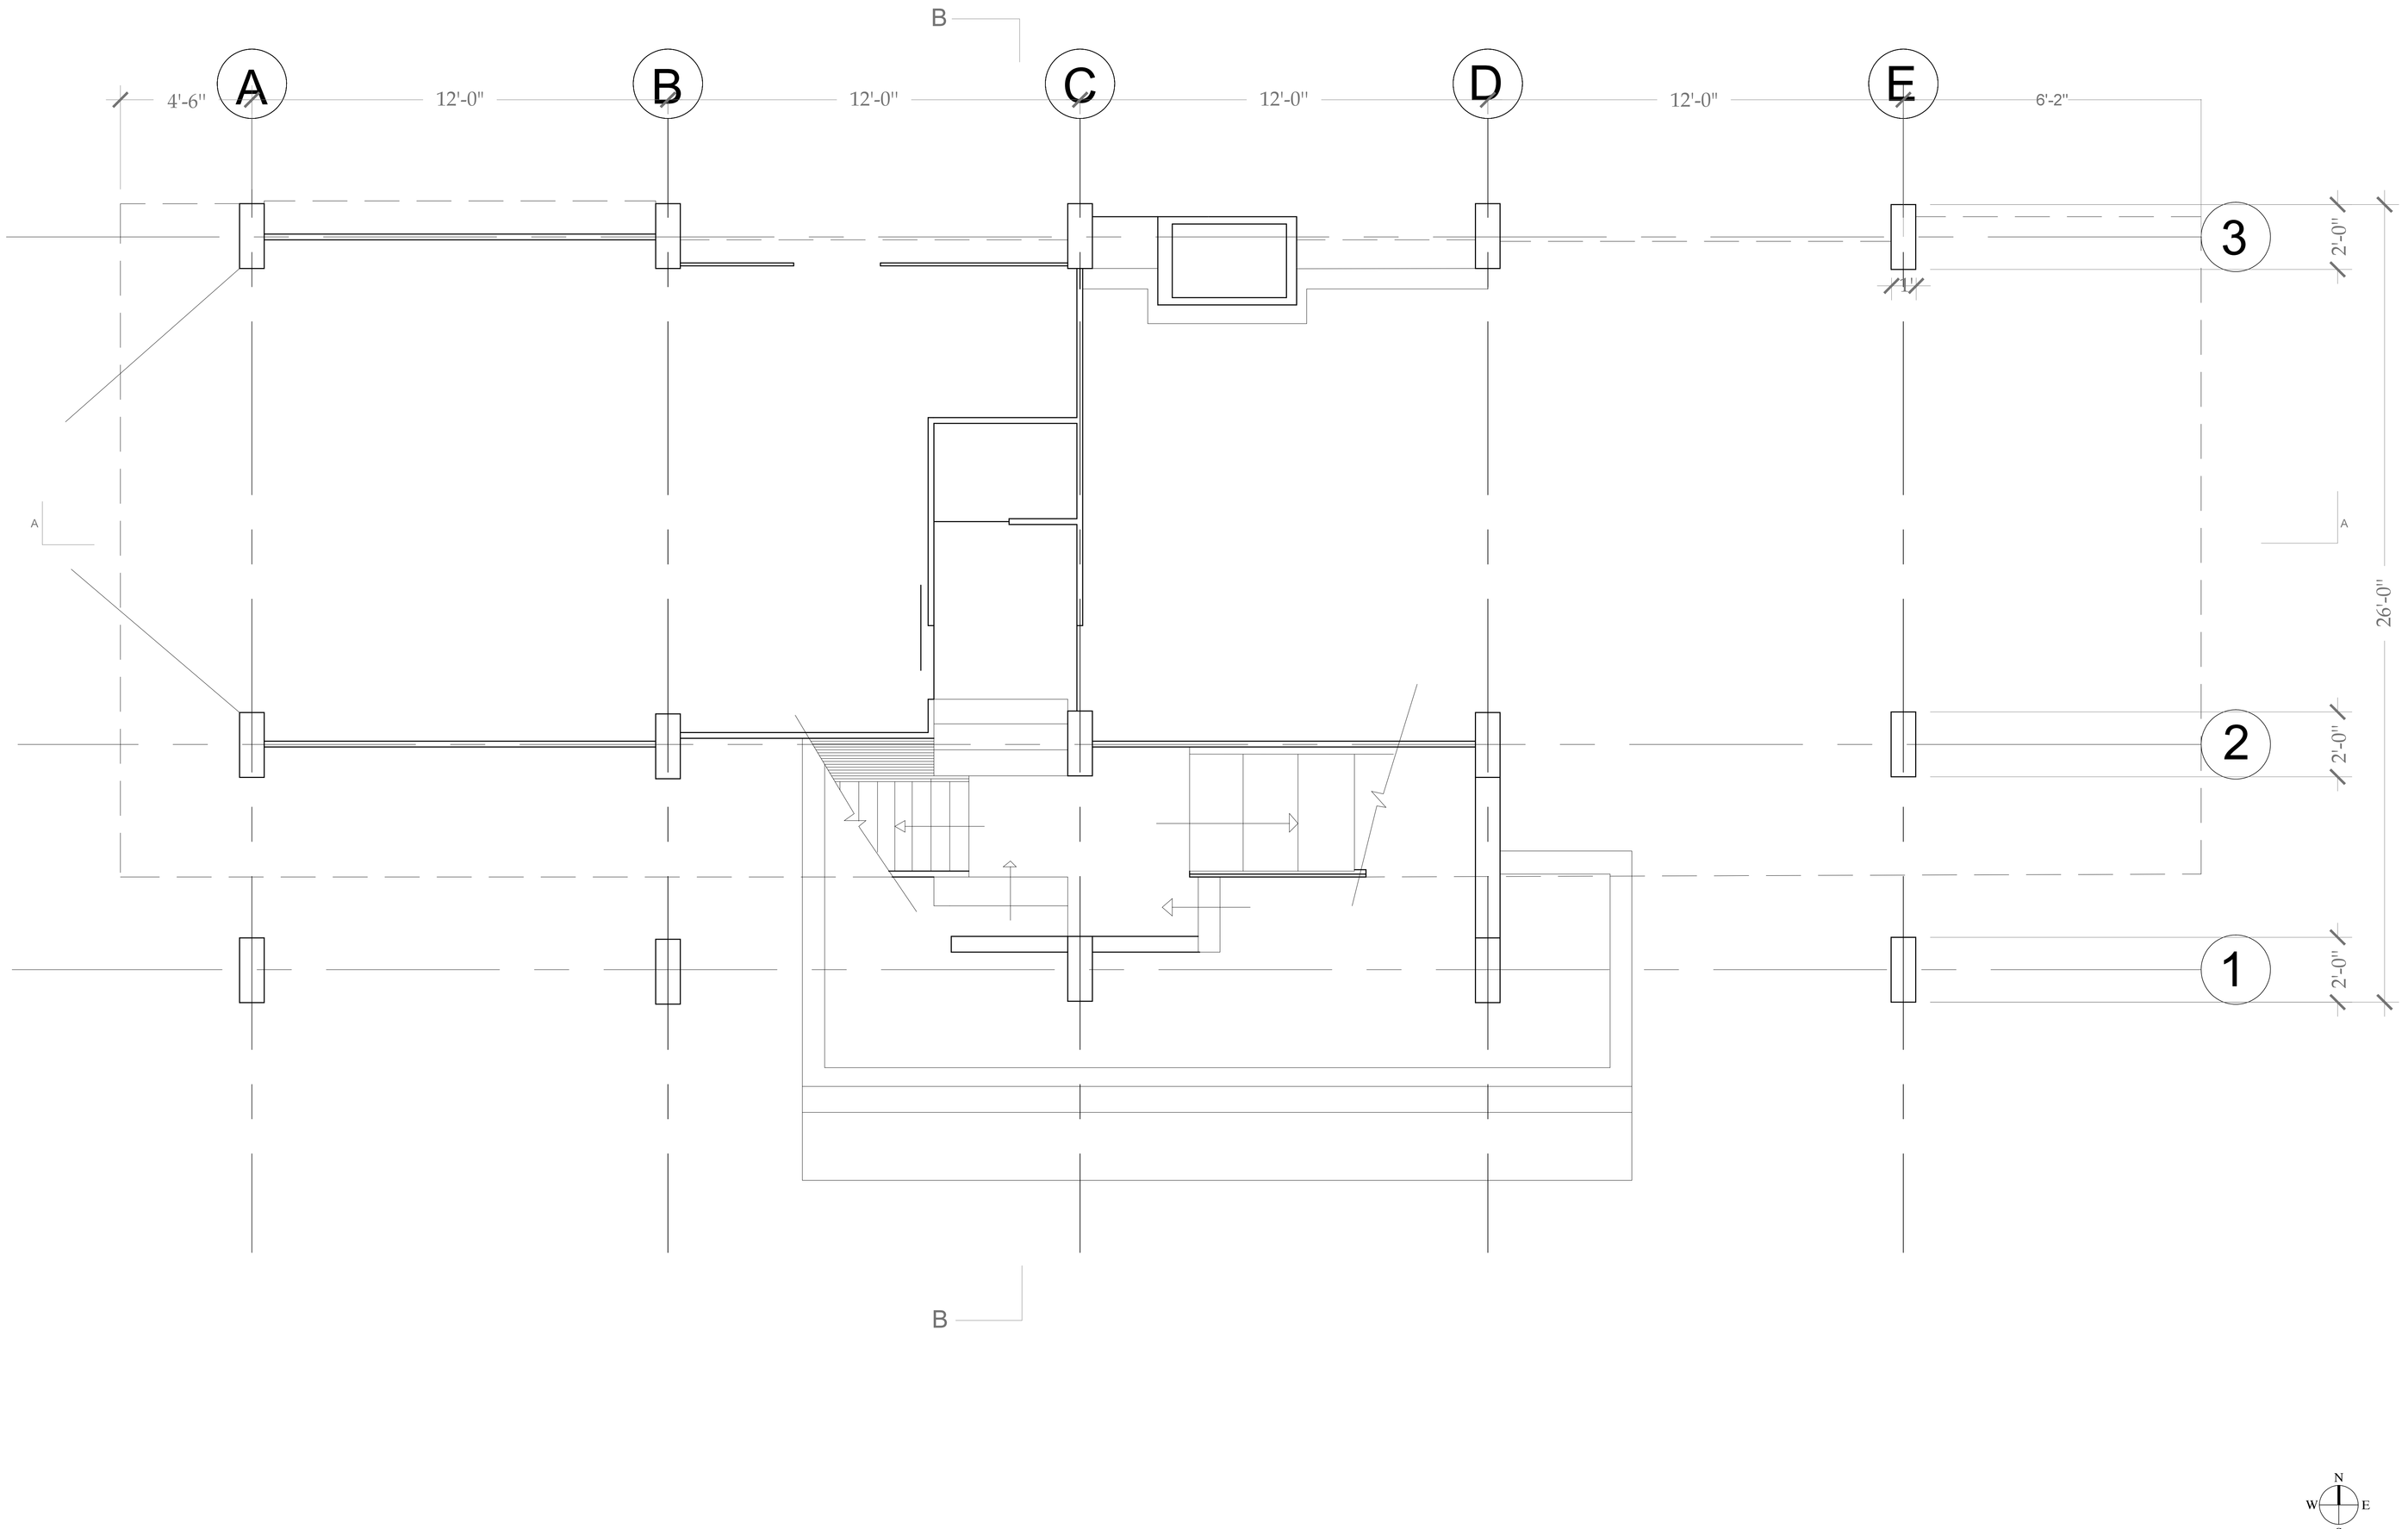

Lovell Beach House

Student Name:

Varol, Berrin

Brooklyn Office:

Department of Architectural Technology
186 Jay Street, Brooklyn New York

DATE OF FIRST ISSUE:

PROJECT

Lovell Beach House

DWG TITLE

Ground Floor Plan

SEAL & SIGNATURE

DATE: 2017 03 02

PROJECT NO. 1

DRAWING BY: Berrin Varol

CHK BY:

DWG NO:

CADD FILE NO.

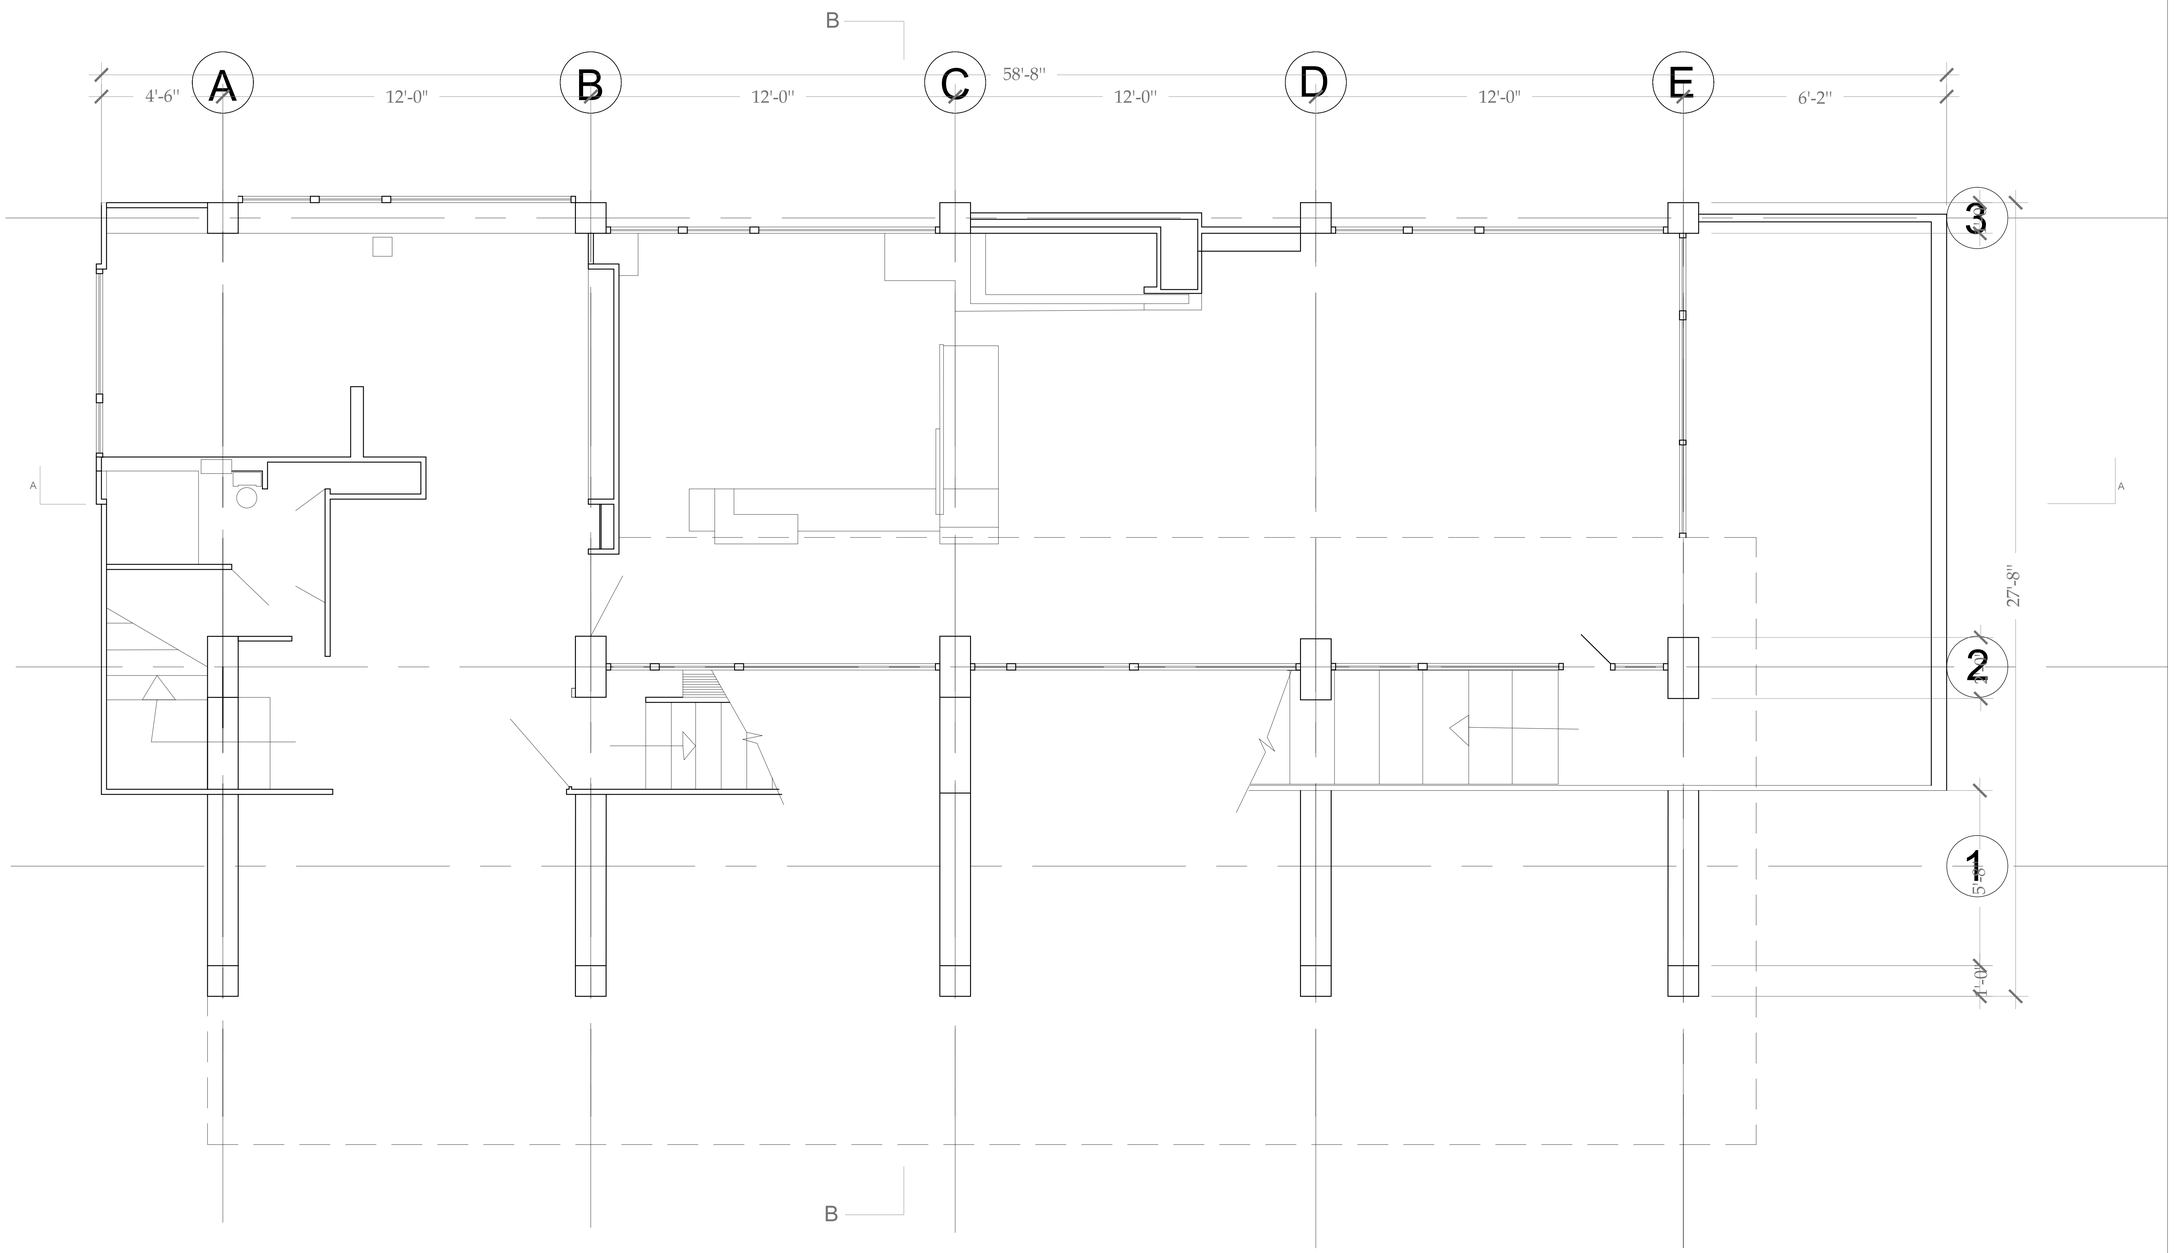

Lovell Beach House

Student Name:

Berrin Varol

Brooklyn Office:

Department of Architectural Technology
186 Jay Street, Brooklyn New York

DATE OF FIRST ISSUE:

PROJECT

Lovell Beach House

DWG TITLE

First Floor Plan

SEAL & SIGNATURE

DATE: 2017 03 02

PROJECT NO. 1

DRAWING BY: Berrin Varol

CHK BY:

DWG NO:

A-101

CADD FILE NO.

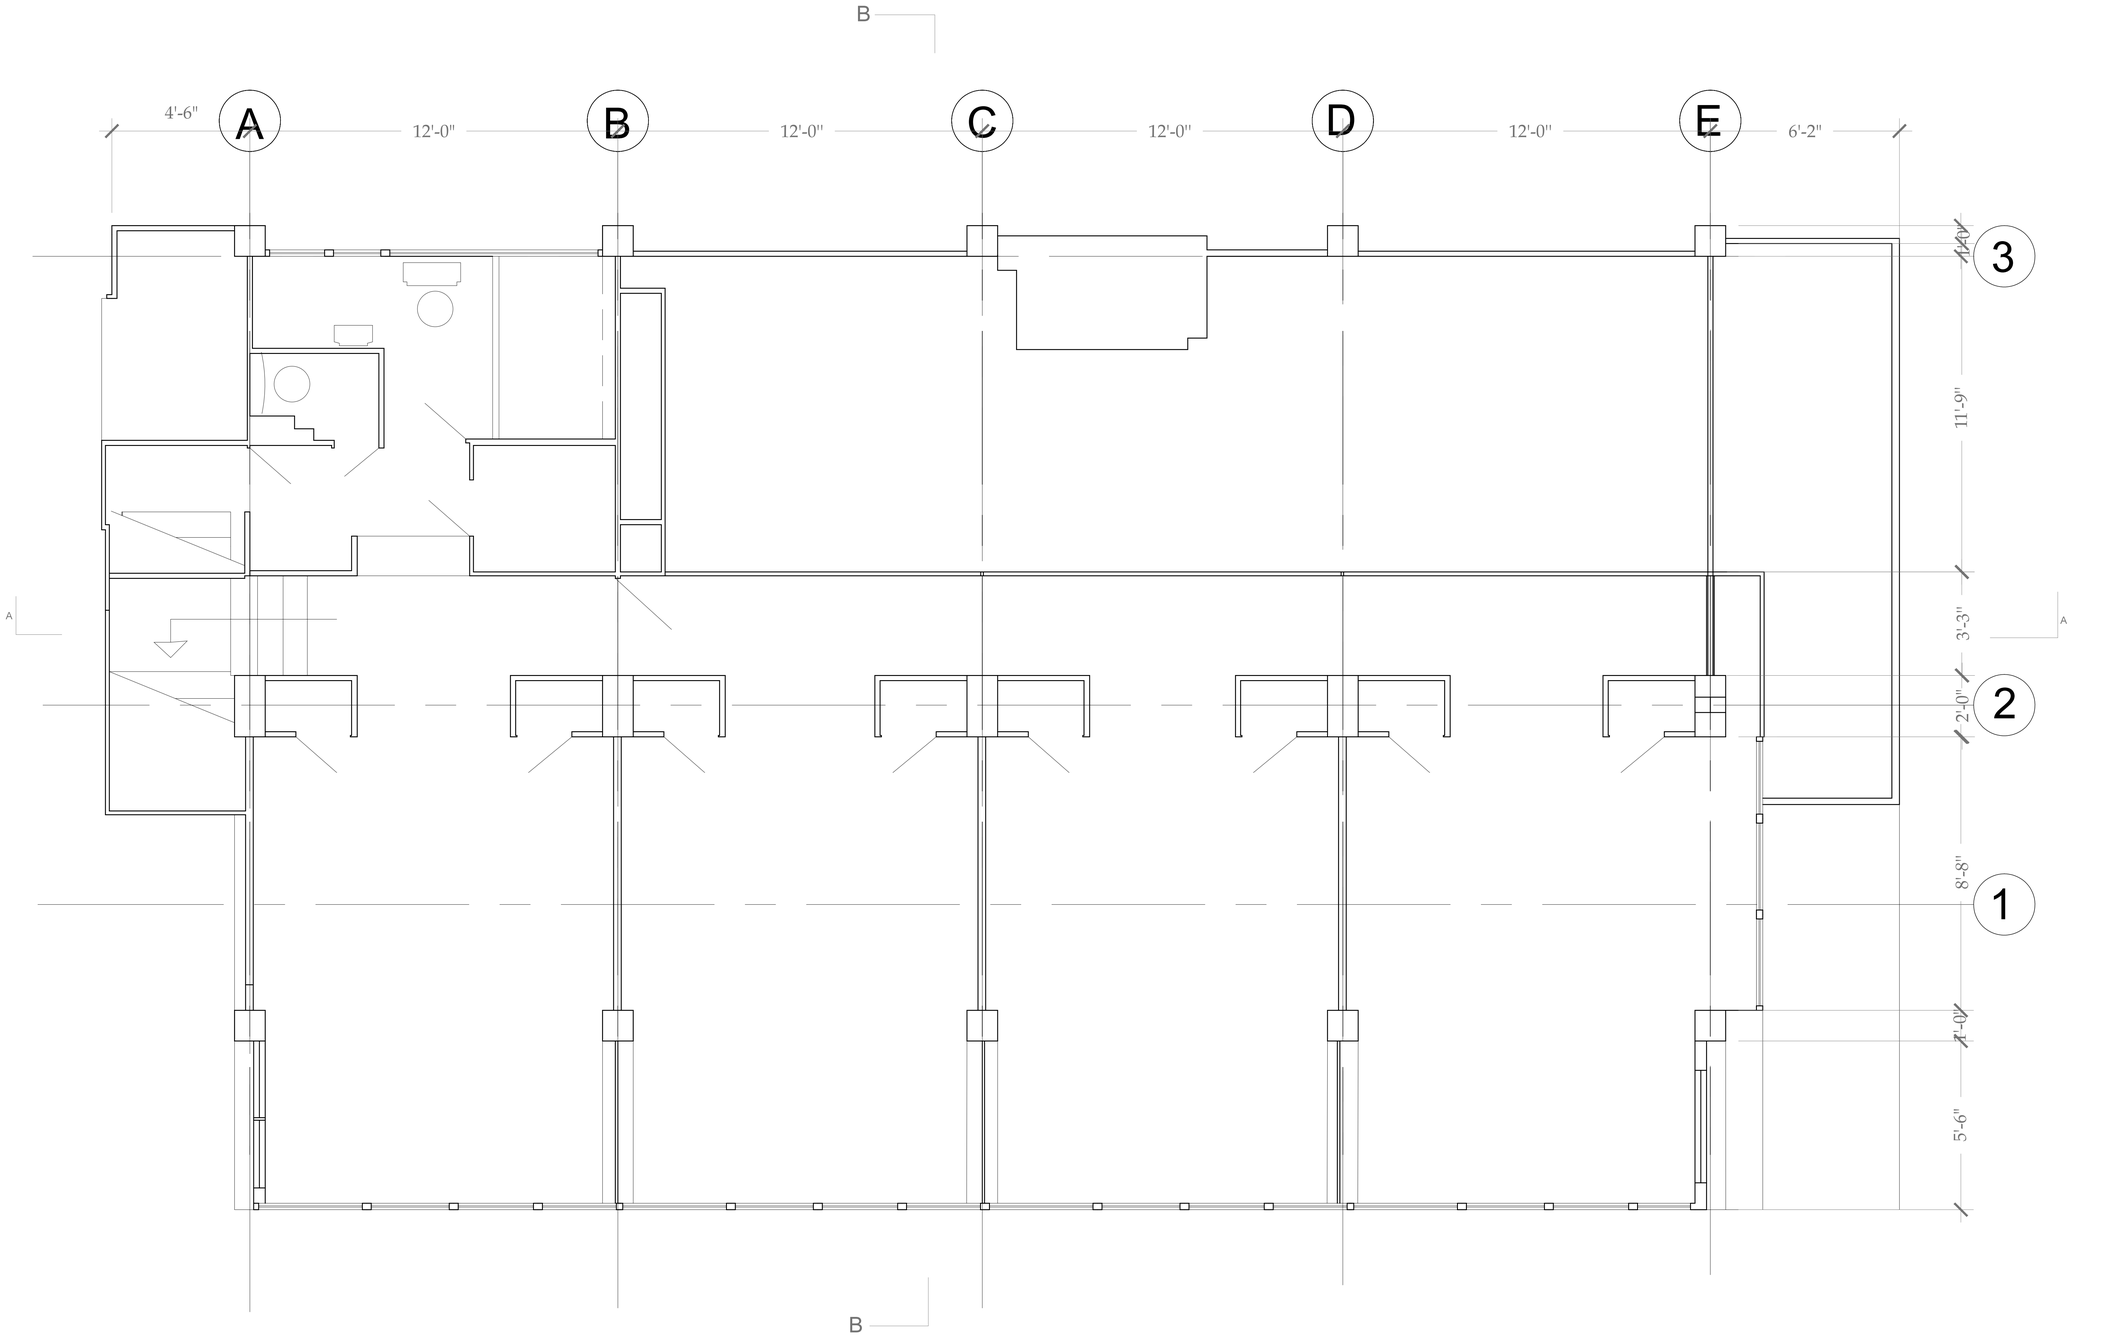

Lovell Beach House

Student Name:

Varol, Berrin

Brooklyn Office:

Department of Architectural Technology
186 Jay Street, Brooklyn New York

DATE OF FIRST ISSUE:

PROJECT

Lovell Beach House

DWG TITLE

Second Floor Plan

SEAL & SIGNATURE

DATE: 2017 03 02

PROJECT NO. 1

DRAWING BY: Berrin Varol

CHK BY:

DWG NO:

A-102

CADD FILE NO.

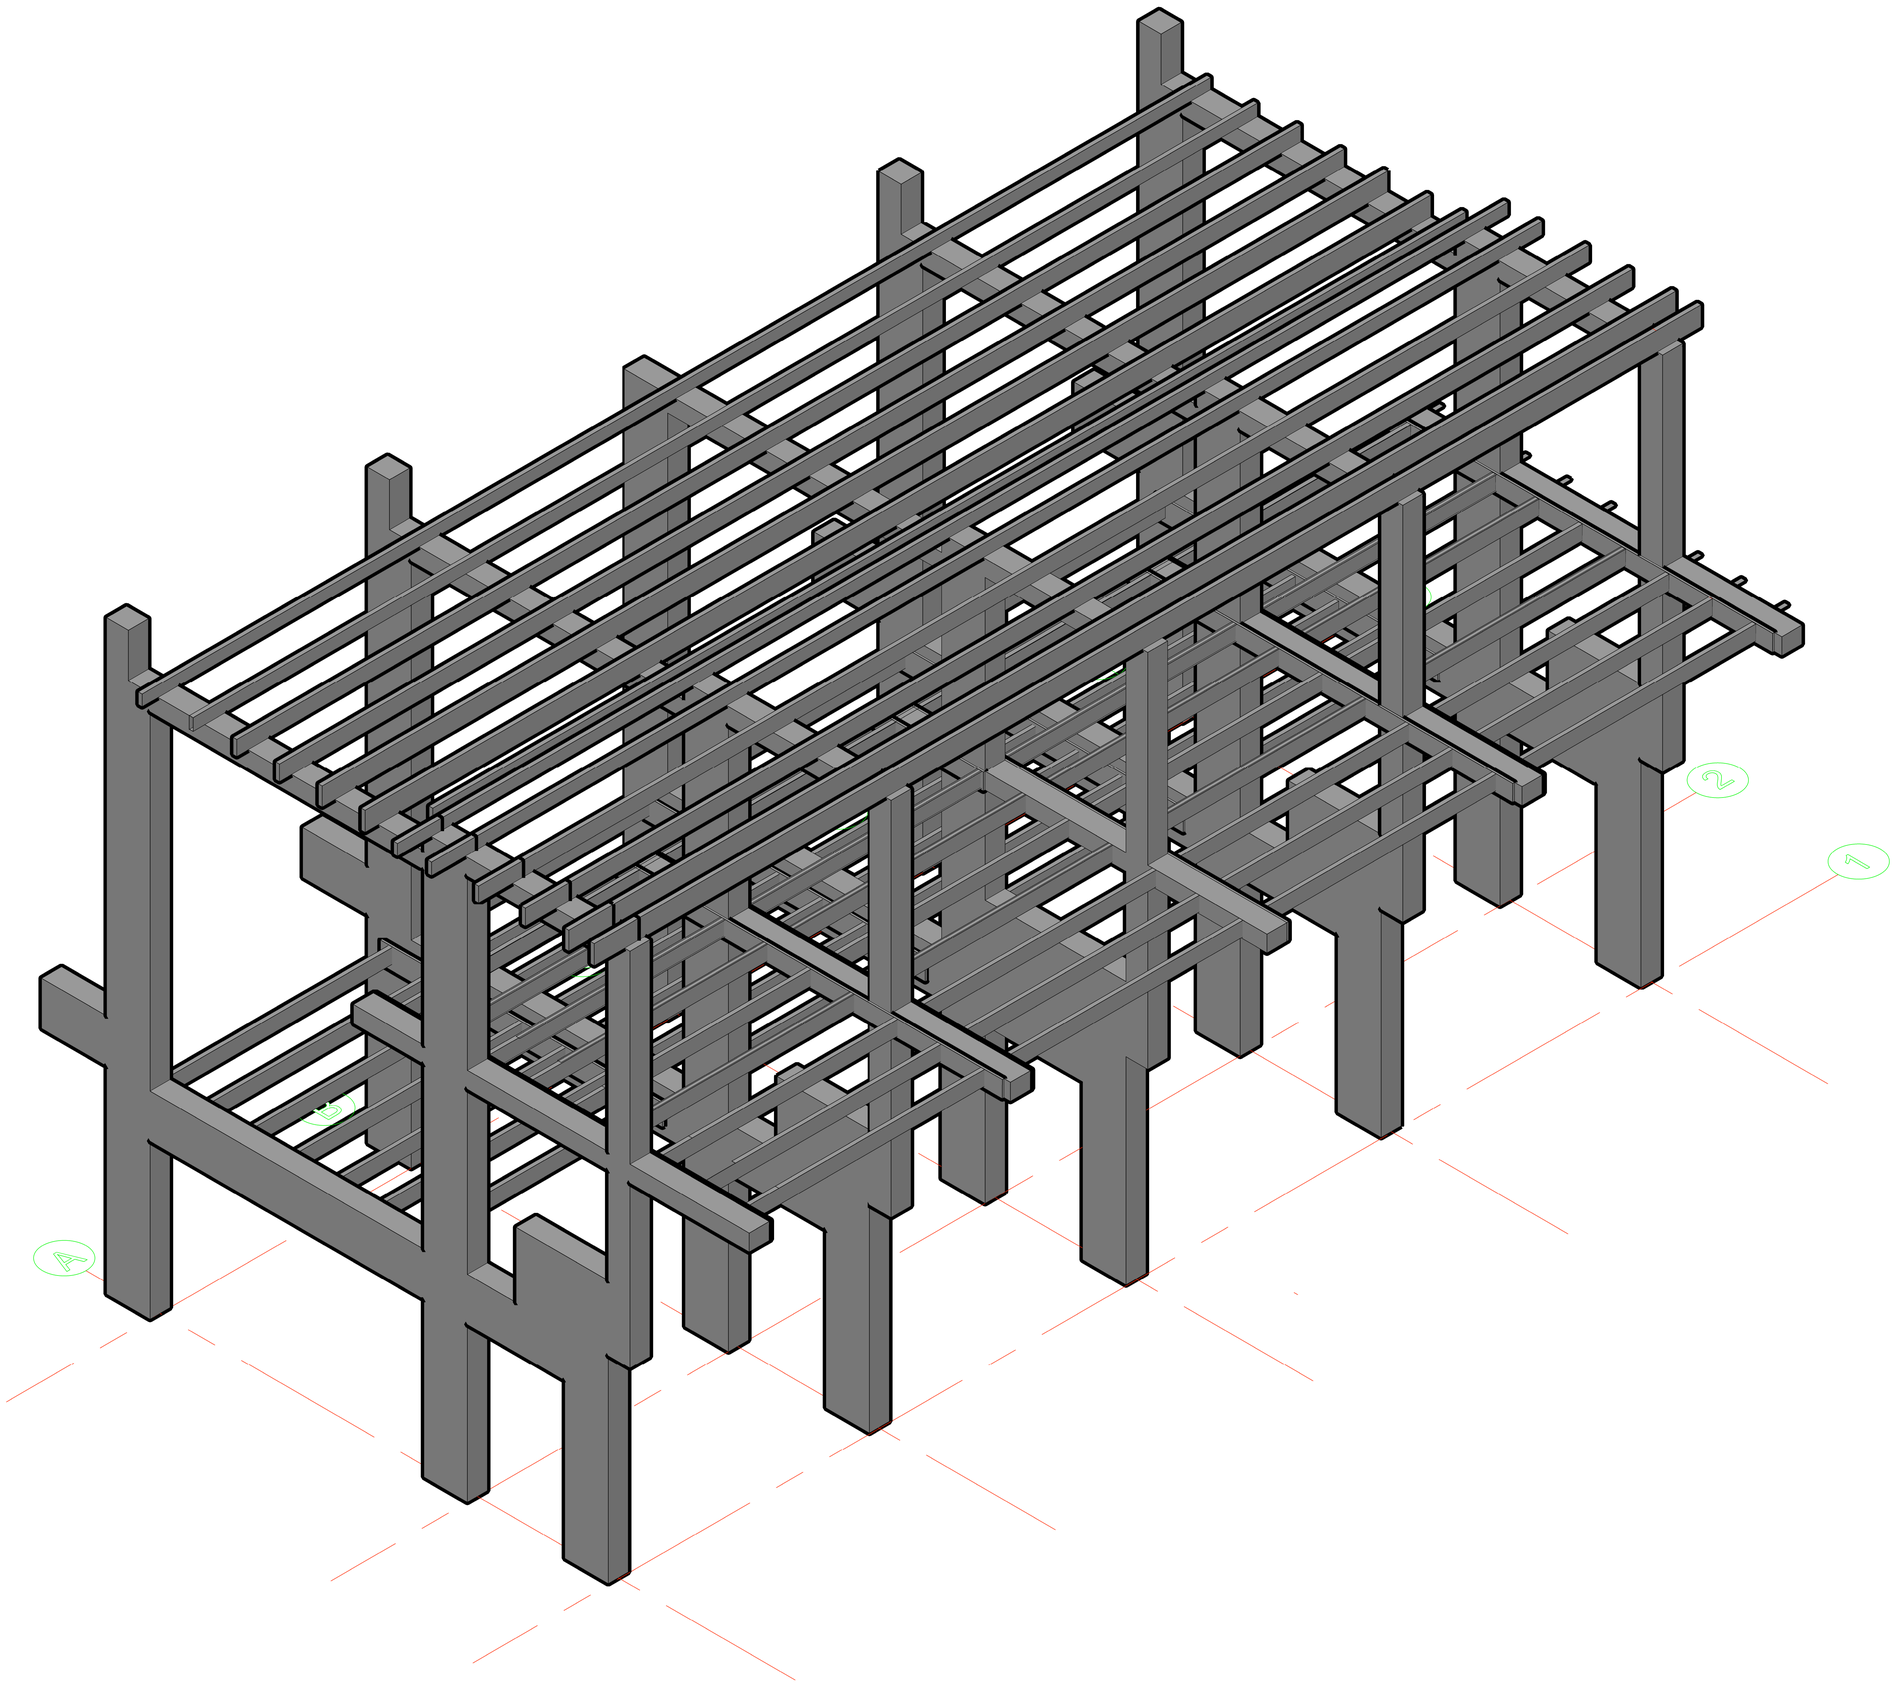

Lovell Beach House

Student Name:

VAROL, Berrin

Brooklyn Office:

Department of Architectural Technology
186 Jay Street, Brooklyn New York

DATE OF FIRST ISSUE:

PROJECT

Lovell Beach House

DWG TITLE

Skeleton

SEAL & SIGNATURE

DATE: 2017 03 02

PROJECT NO. 1

DRAWING BY: Berrin Varol

CHK BY:

DWG NO:

A-401

CADD FILE NO.

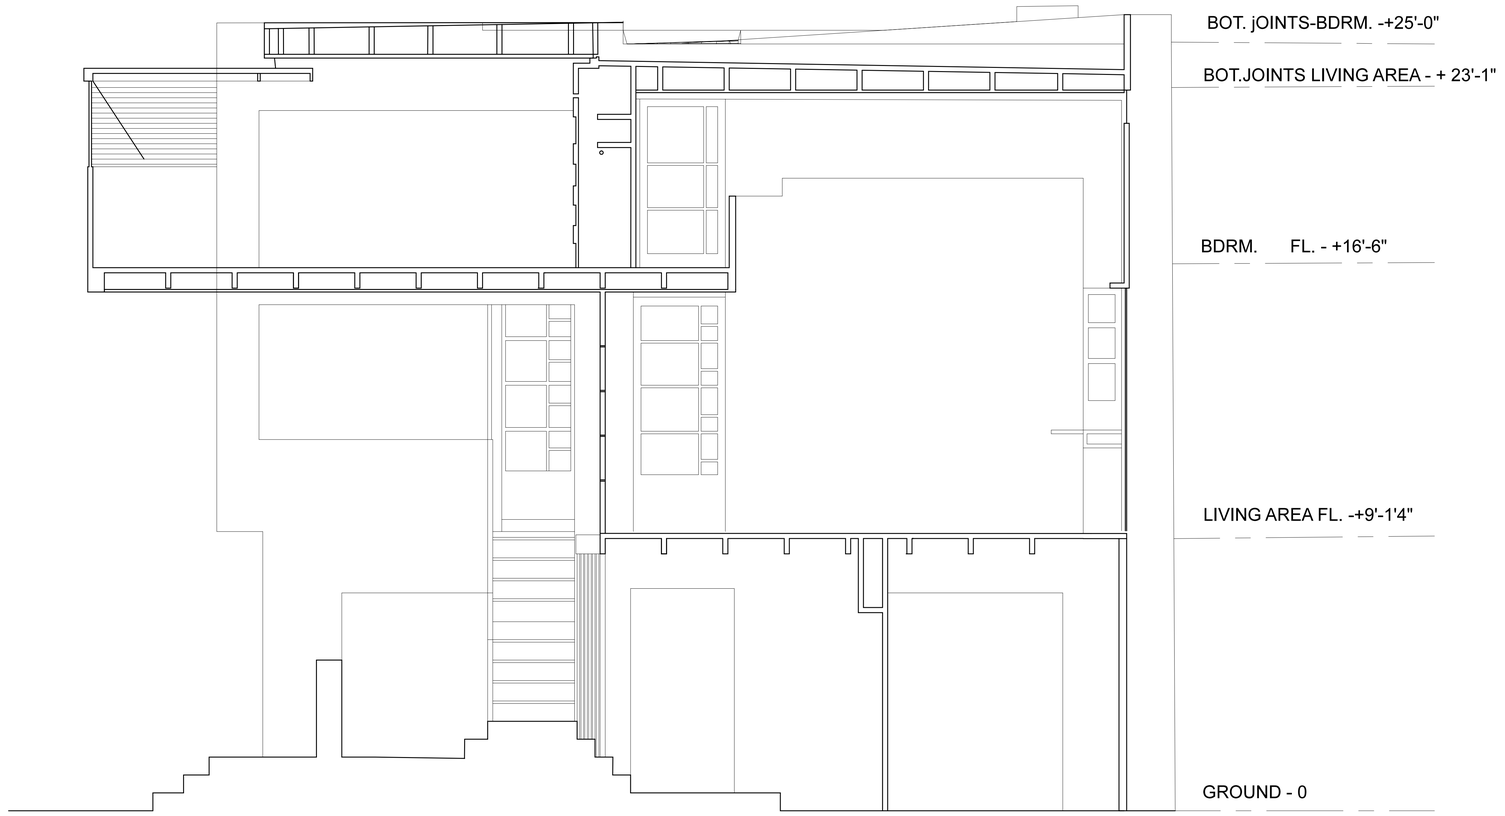

Lovell Beach House

Student Name:

Varol, Berrin

Brooklyn Office:

Department of Architectural Technology
186 Jay Street, Brooklyn New York

DATE OF FIRST ISSUE:

PROJECT

Lovell Beach House

DWG TITLE

Section B

SEAL & SIGNATURE

DATE: **2017 03 02**

PROJECT NO. **1**

DRAWING BY: **Berrin Varol**

CHK BY:

DWG NO:

A-301

CADD FILE NO.

PAGE 6 OF 6