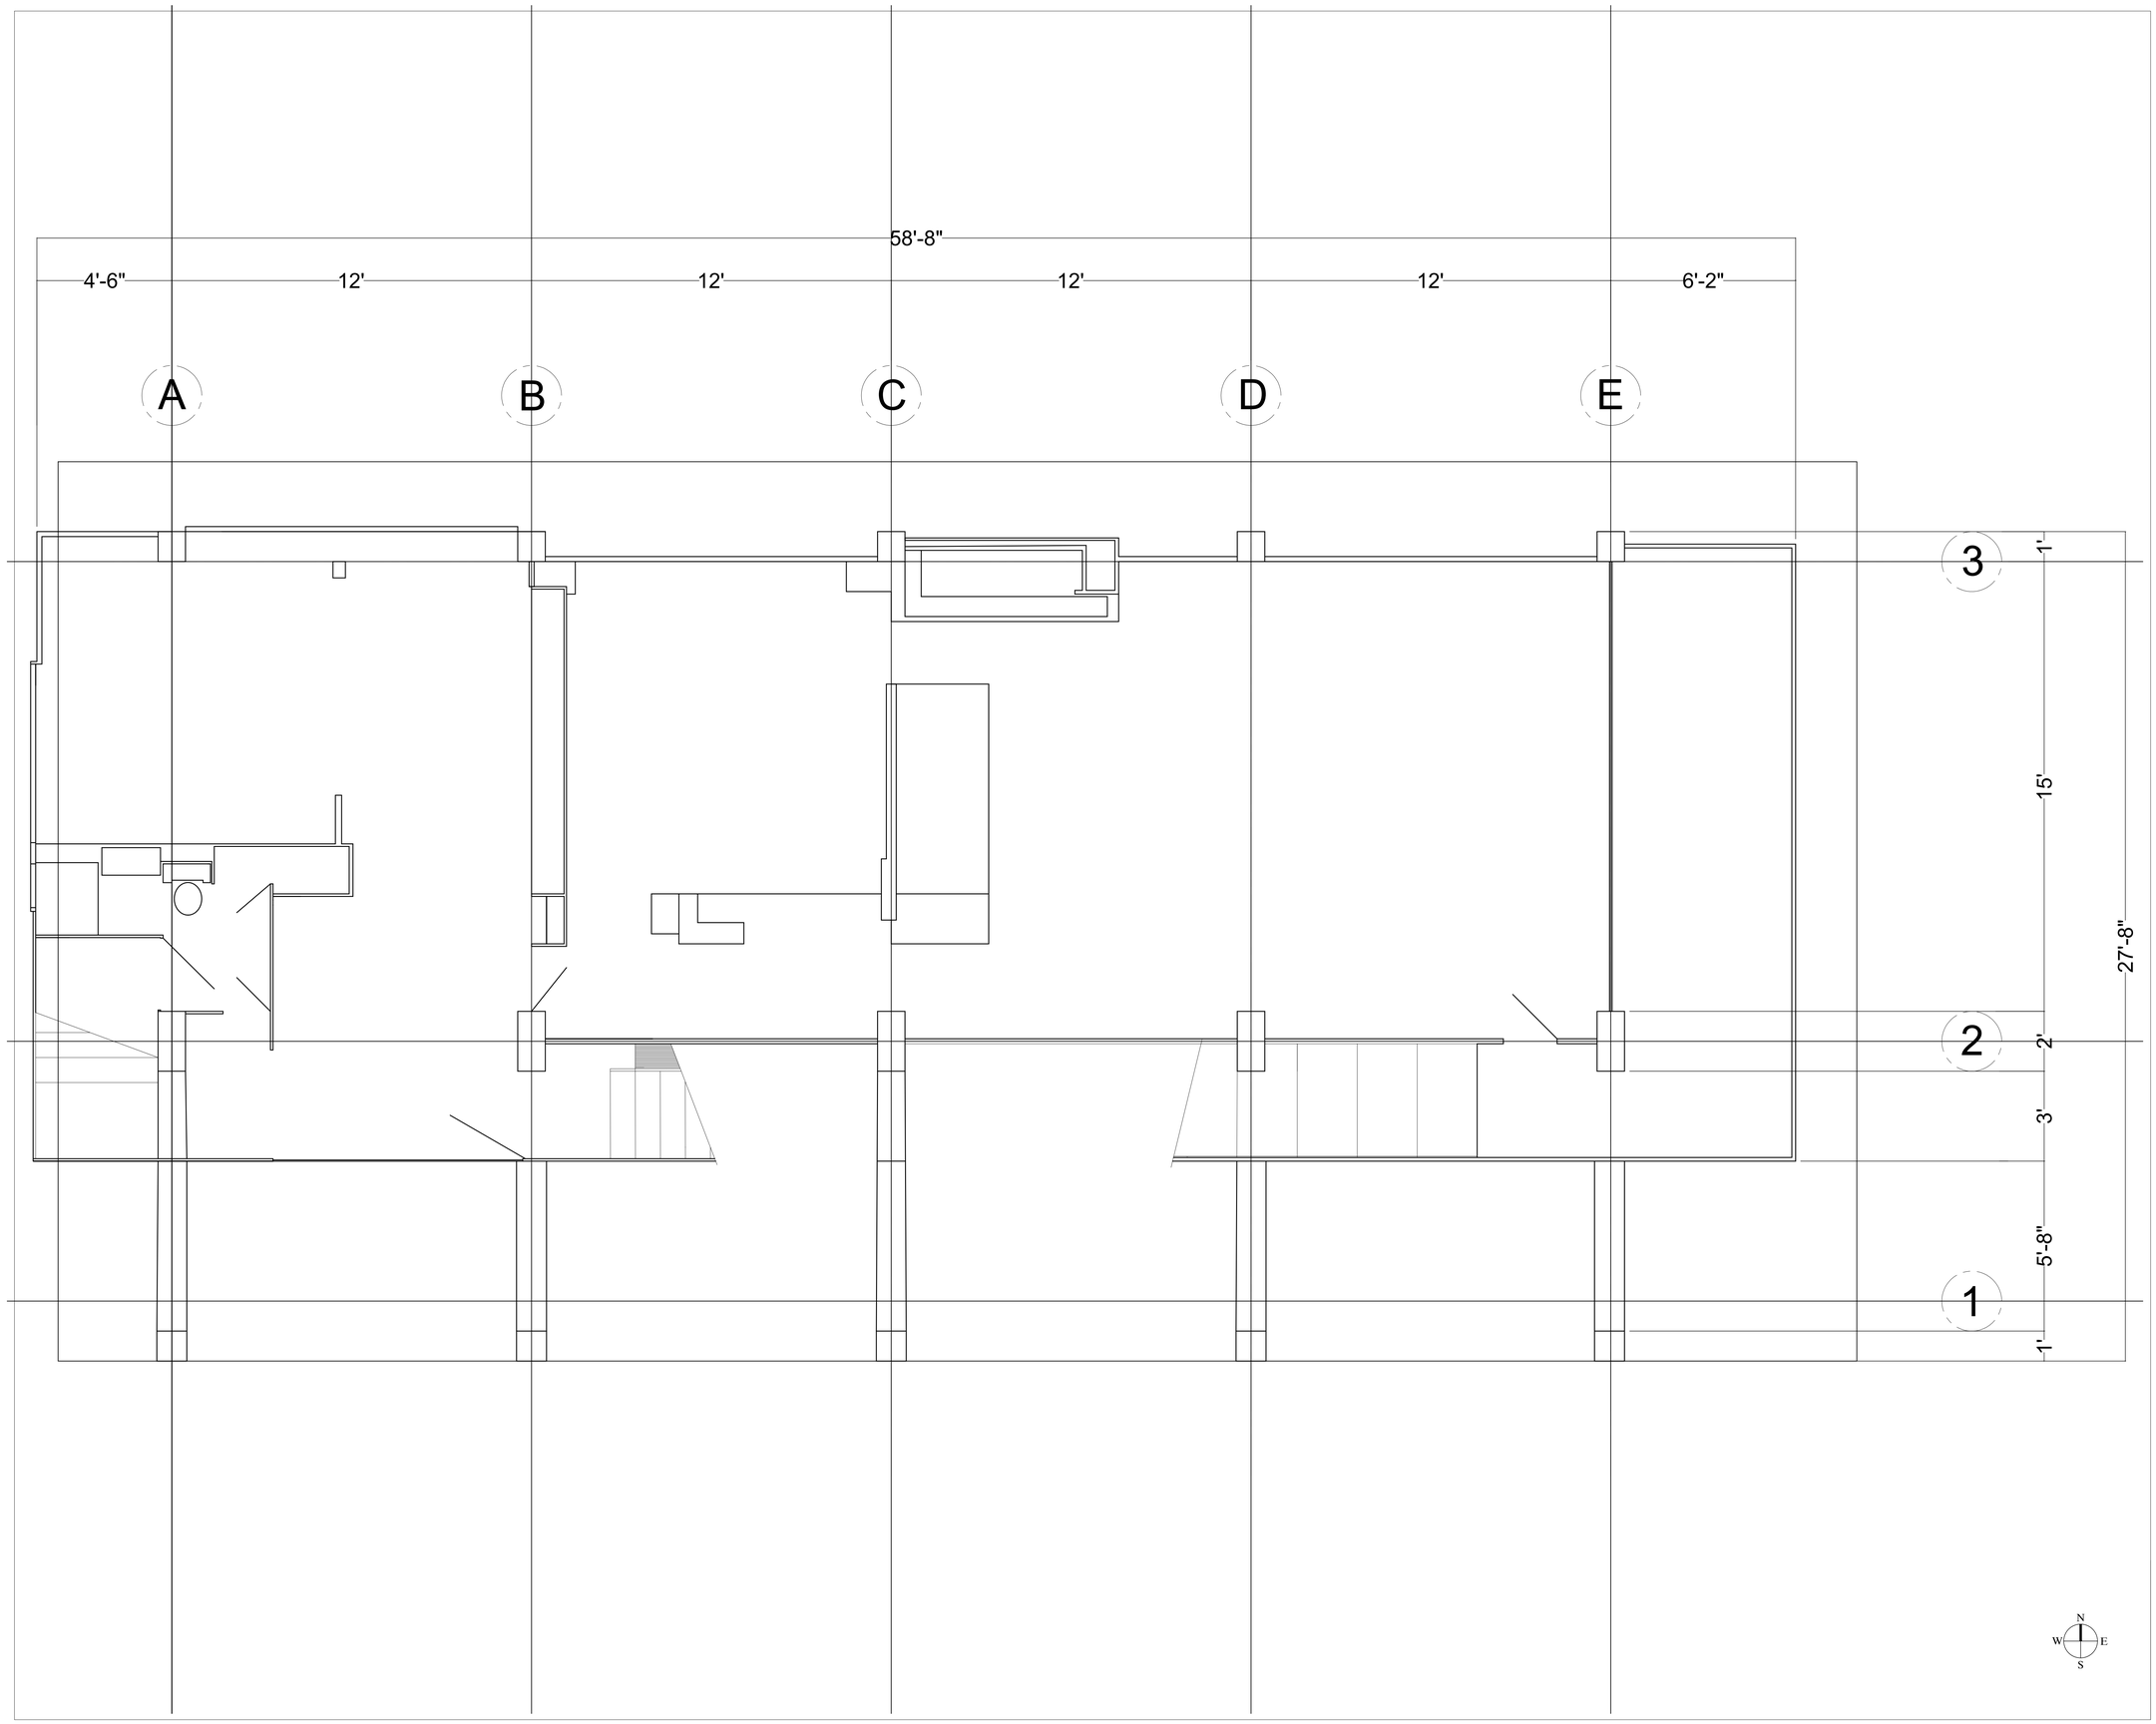

THE LOVELL BEACH HOUSE

1242 WEST NEW PORT BEACH
ORANGE COUNTRY, CALIFORNIA

Student Name:
SUKAROM,SIRAPHAT
Brooklyn Office:
Department of Architectural Technology
186 Jay Street, Brooklyn New York

DATE OF FIRST ISSUE:
MONTH DD, YYYY

YYYYMMDD	

PROJECT
MINOR CASE STUDY

DWG TITLE
FIRST FLOOR PLAN

SEAL & SIGNATURE

DATE: 2017 03 02
PROJECT NO. 2017_01
DRAWING BY: SUKAROM,SIRAPHAT
CHK BY:
DWG NO:
A-101.00
CADD FILE NO. XXX-101.00_XXXX
PAGE 1 OF X