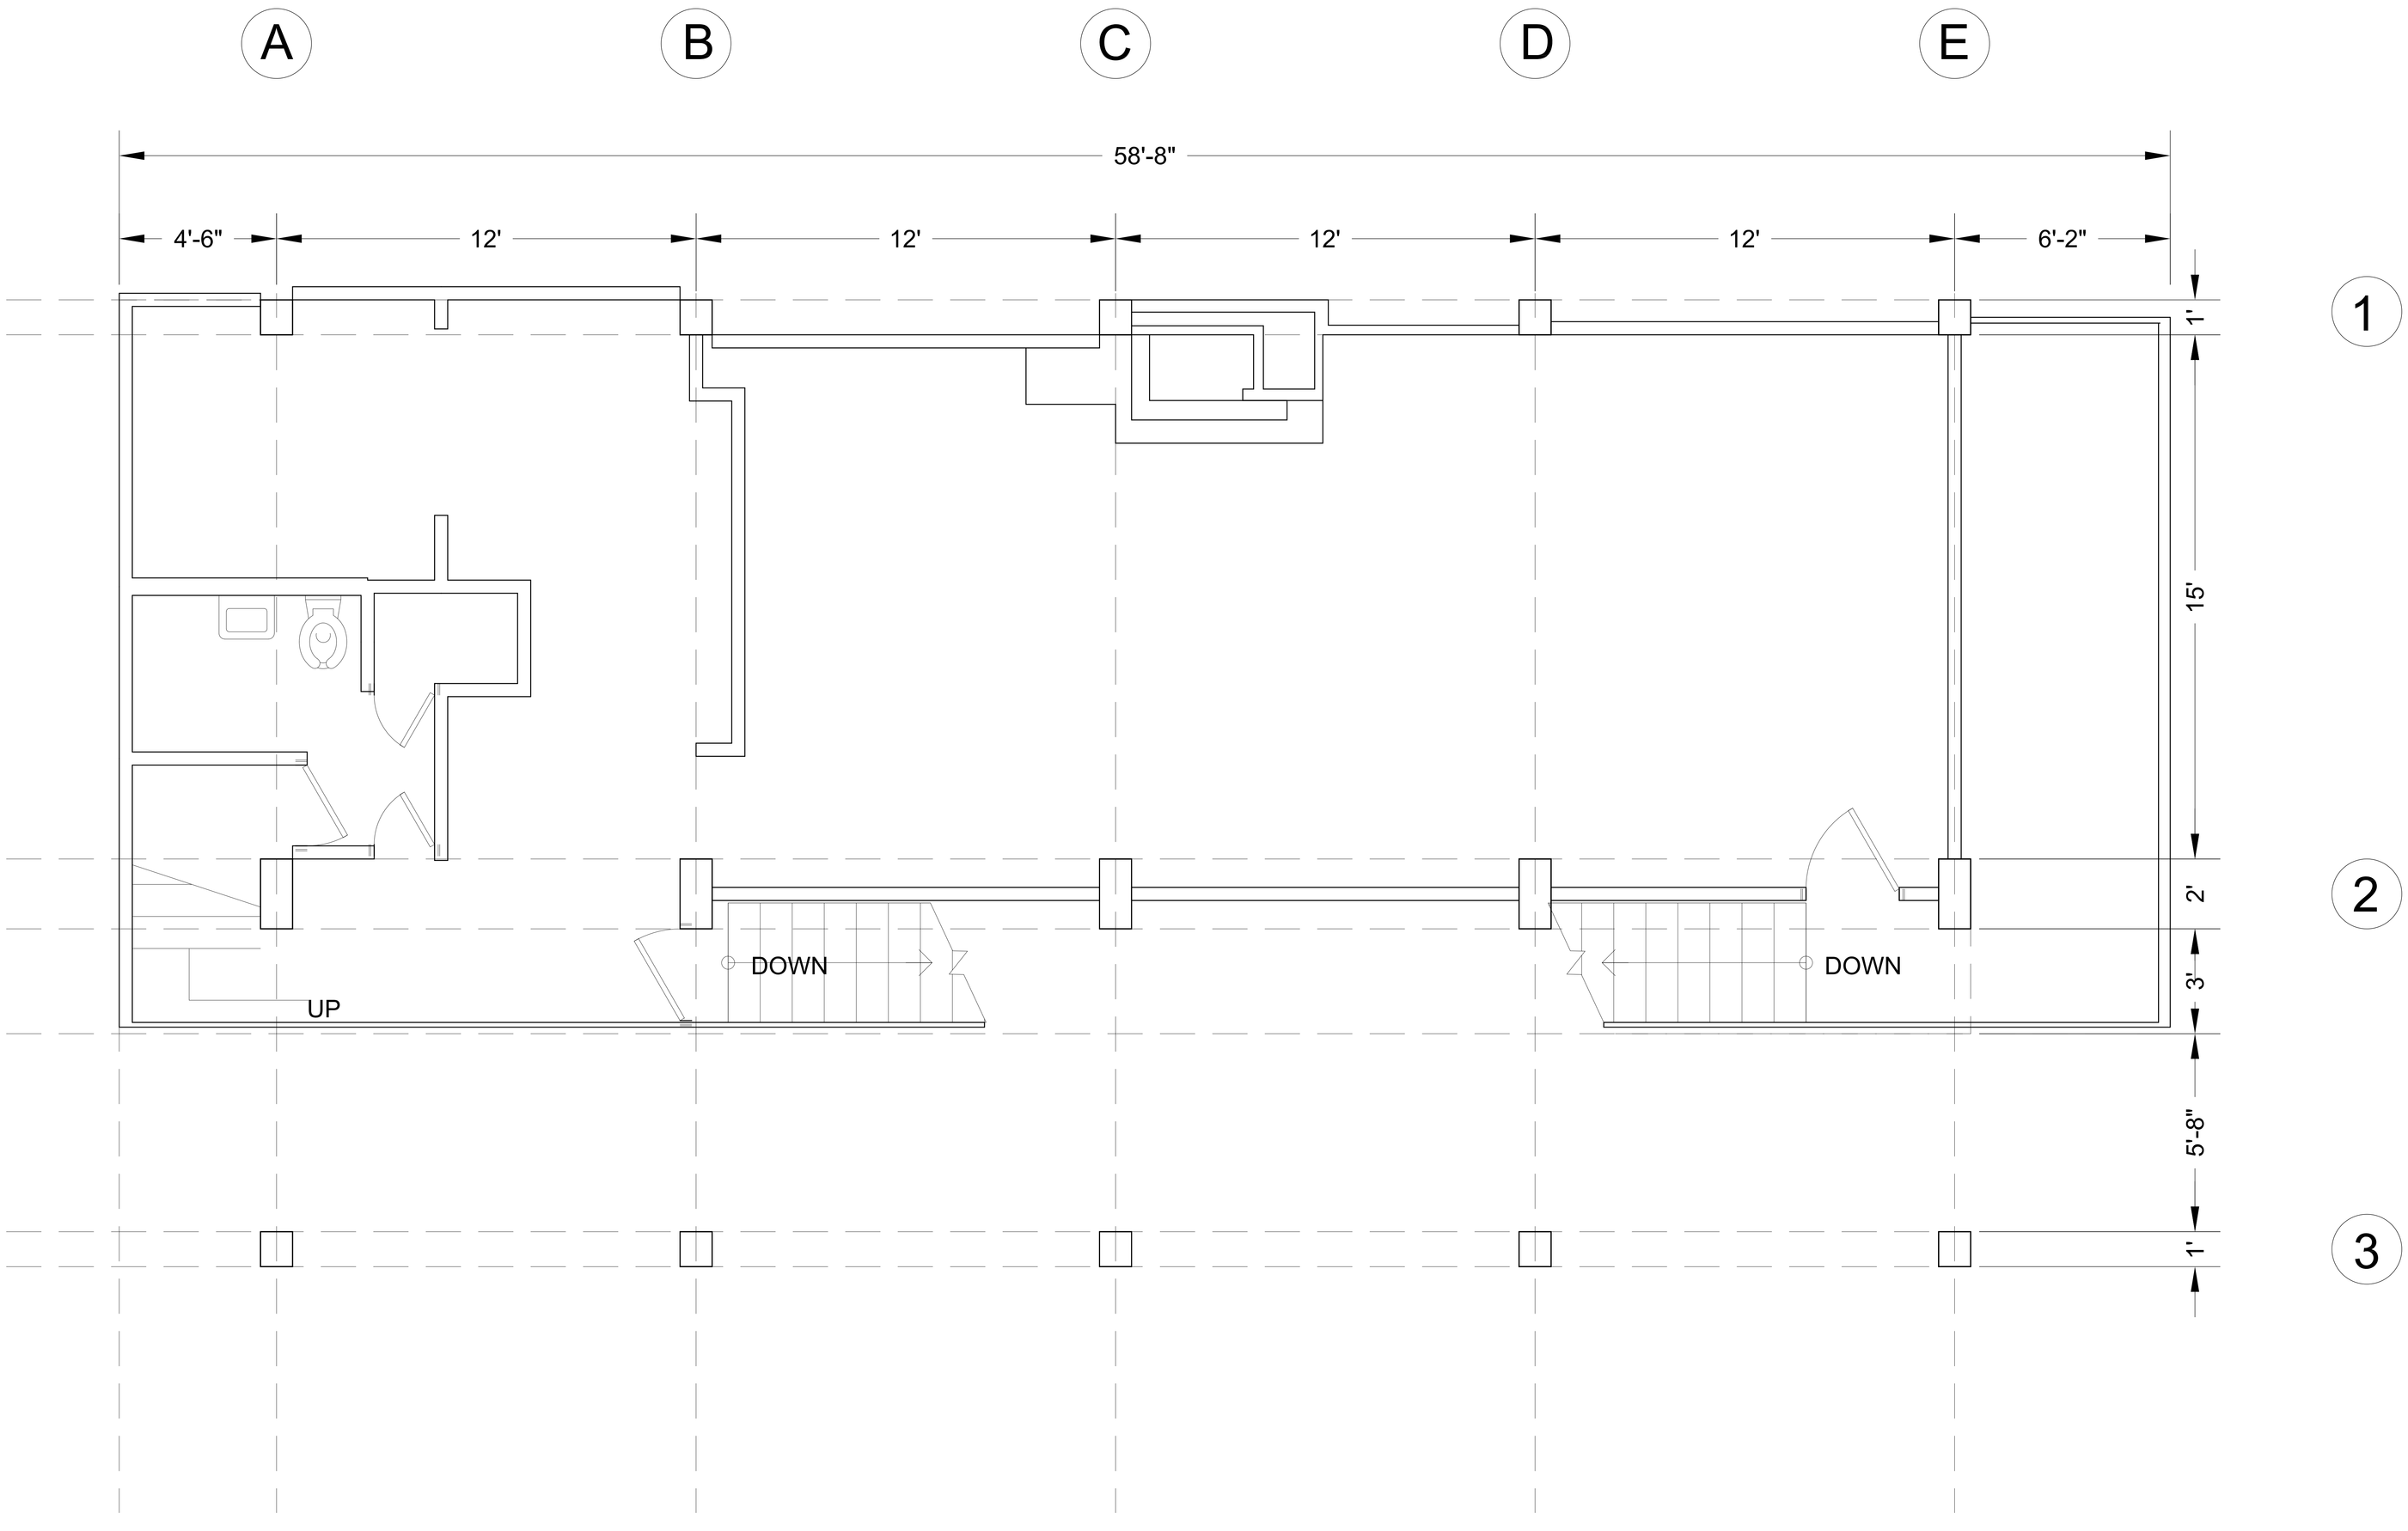

Lovell Beach House

1242 West Ocean Front
Newport Beach, California

Gonzalez,Erick

1290 Ocean Ave apt 4b
Brooklyn, NY

Department of Architectural Technology
186 Jay Street,Brooklyn
New York

DATE OF FIRST ISSUE:

PROJECT

Lovell Beach House

DWG TITLE

First Floor Plan

SEAL & SIGNATURE

DATE:	2017 03 01
PROJECT NO.	1
DRAWING BY:	Erick Gonzalez
CHK BY:	
DWG NO:	1
CADD FILE NO.	A-101-000
PAGE	1 OF 5