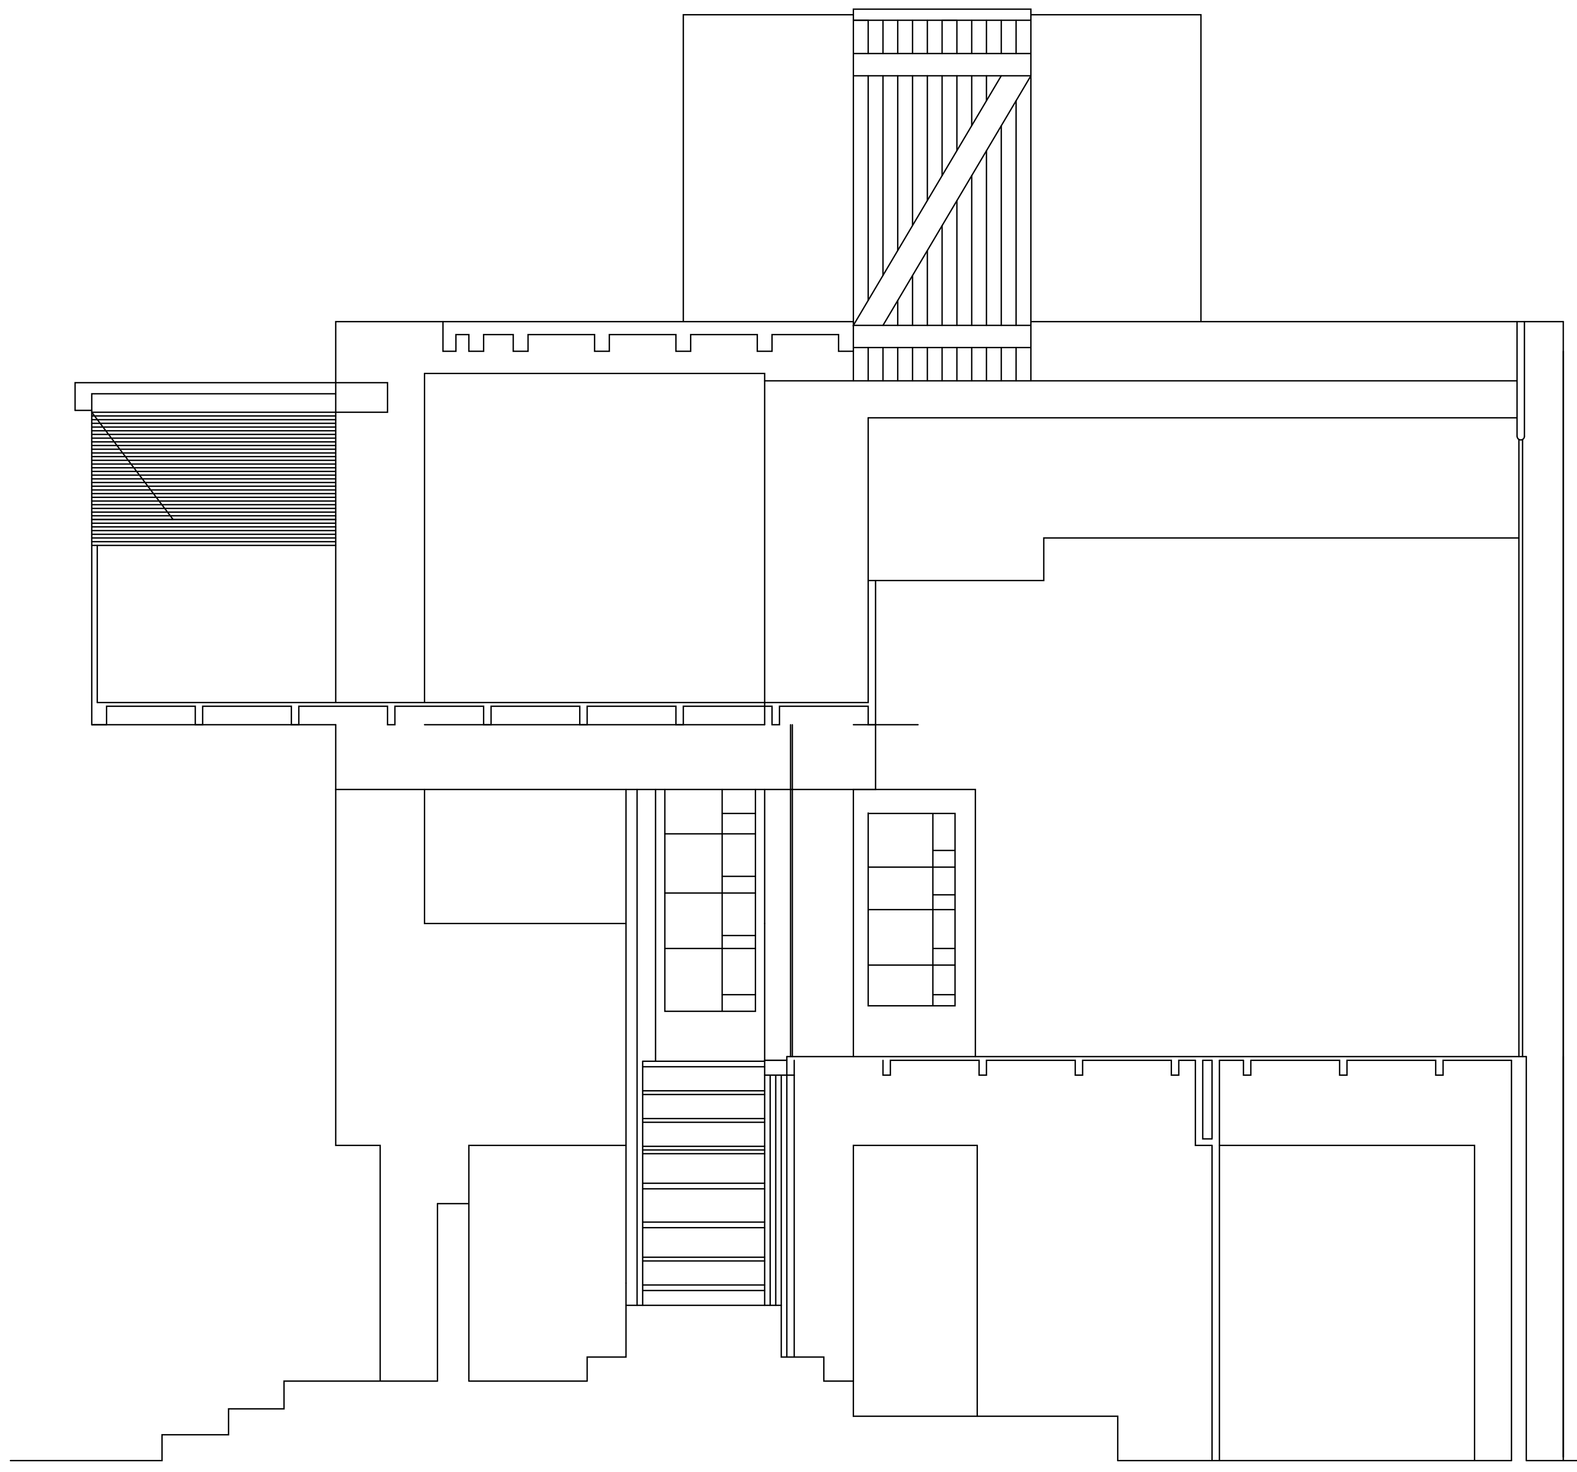

THE LOVELL BEACH HOUSE

1242 WEST OCEAN FRONT
NEWPORT BEACH, ORANGE COUNTY, CA

Student Name:
LIRIANO, CHAVELY

Brooklyn Office:
Department of Architectural Technology
186 Jay Street, Brooklyn New York

DATE OF FIRST ISSUE:

PROJECT
MINOR CASE STUDY

DWG TITLE
SECTION B

SEAL & SIGNATURE

DATE: 2017 03 02
PROJECT NO. 2017_01
DRAWING BY:
CHK BY:
DWG NO:

CADD FILE NO.
PAGE