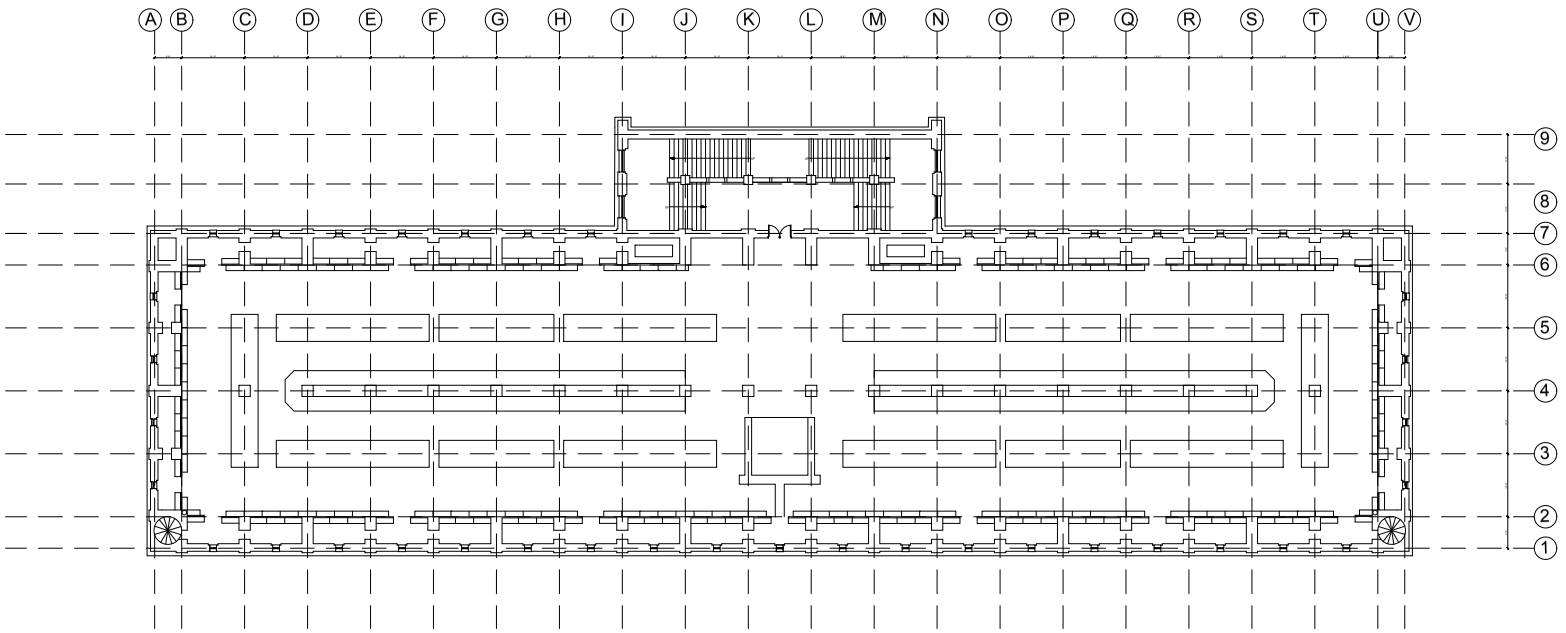

1 FIRST FLOOR PLAN
A-101 SCALE: 3/32" = 1'-0"

THE BIBLIOTECHE SAINTE-GENEIVE

75005 PARIS FRANCE

JAMAL SENNON

DEPARTMENT OF ARCHITECTURAL TECHNOLOGY 186 JAY STREET, BROOKLYN NEW YORK

DATE OF FIRST ISSUE

PROJECT
PARIS LIBRARY

DWG TITLE
GROUND FLOOR PLAN

SEAL & SIGNATURE

DATE: 2016 16 15
PROJECT NO.: PROJECT_02
DRAWING BY: JAMAL SENNON
CHK BY:
DWG NO.: 01

A-100

CHECKFILE NO.
PHSE