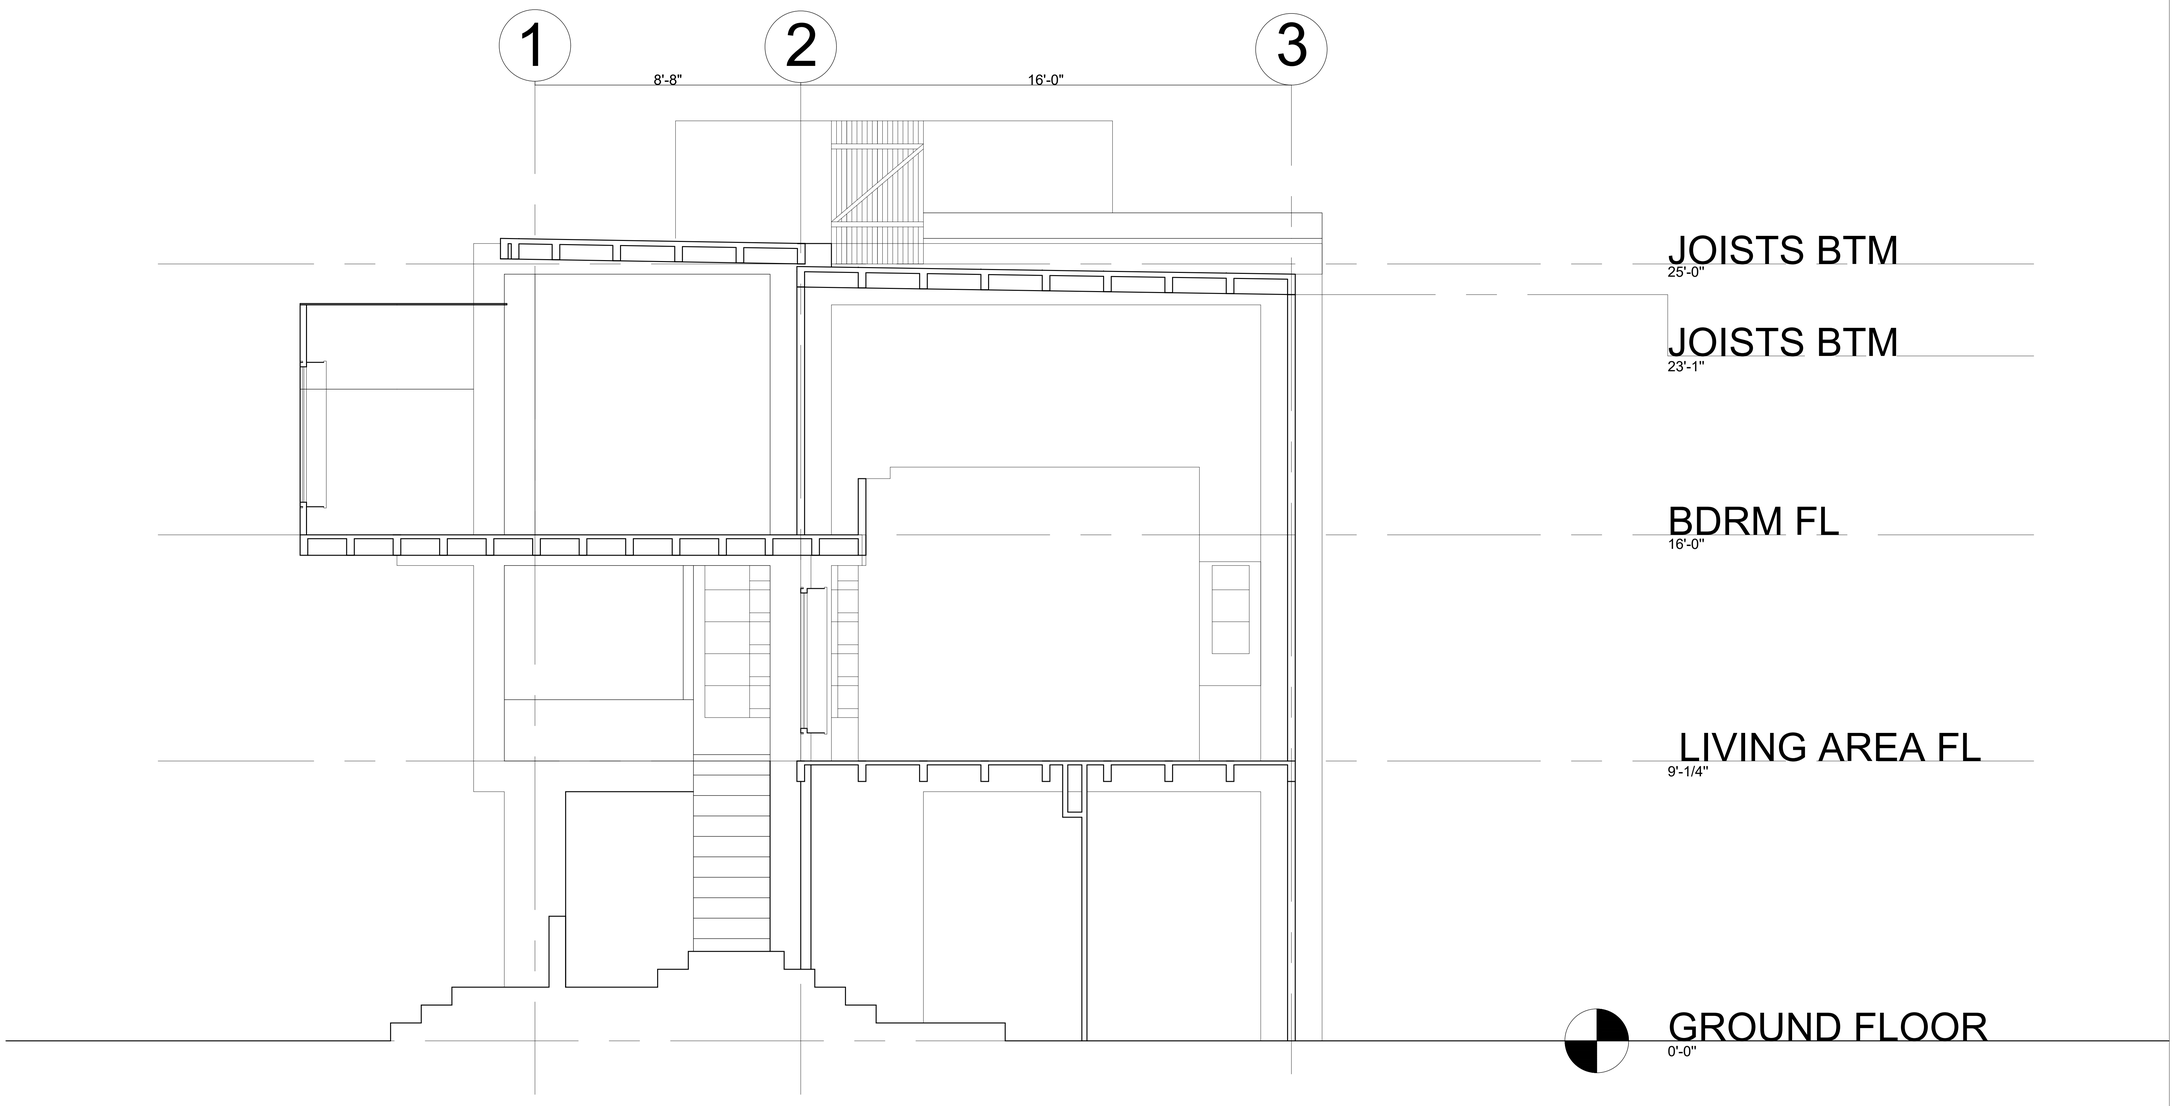


# THE LOVELL BEACH HOUSE

**4616 DUNDEE DR. LOS ANGELES, CAILFORNIA 90027**

*Student Name:*

GOMEZ, ARIANDY

*Brooklyn Office:*

Department of Architectural Technology
186 Jay Street, Brooklyn New York

DATE OF FIRST ISSUE: 3/1/17

| |
|---|
| 20170301 |

PROJECT

MINOR CASE STUDY A

SEAL & SIGNATURE

DATE: **2017 03 01**

PROJECT NO. **2017_Minor case 1**

DRAWING BY: **GOMEZ ARIANDY**

CHK BY:

DWG NO:

CADD FILE NO. | PAGE