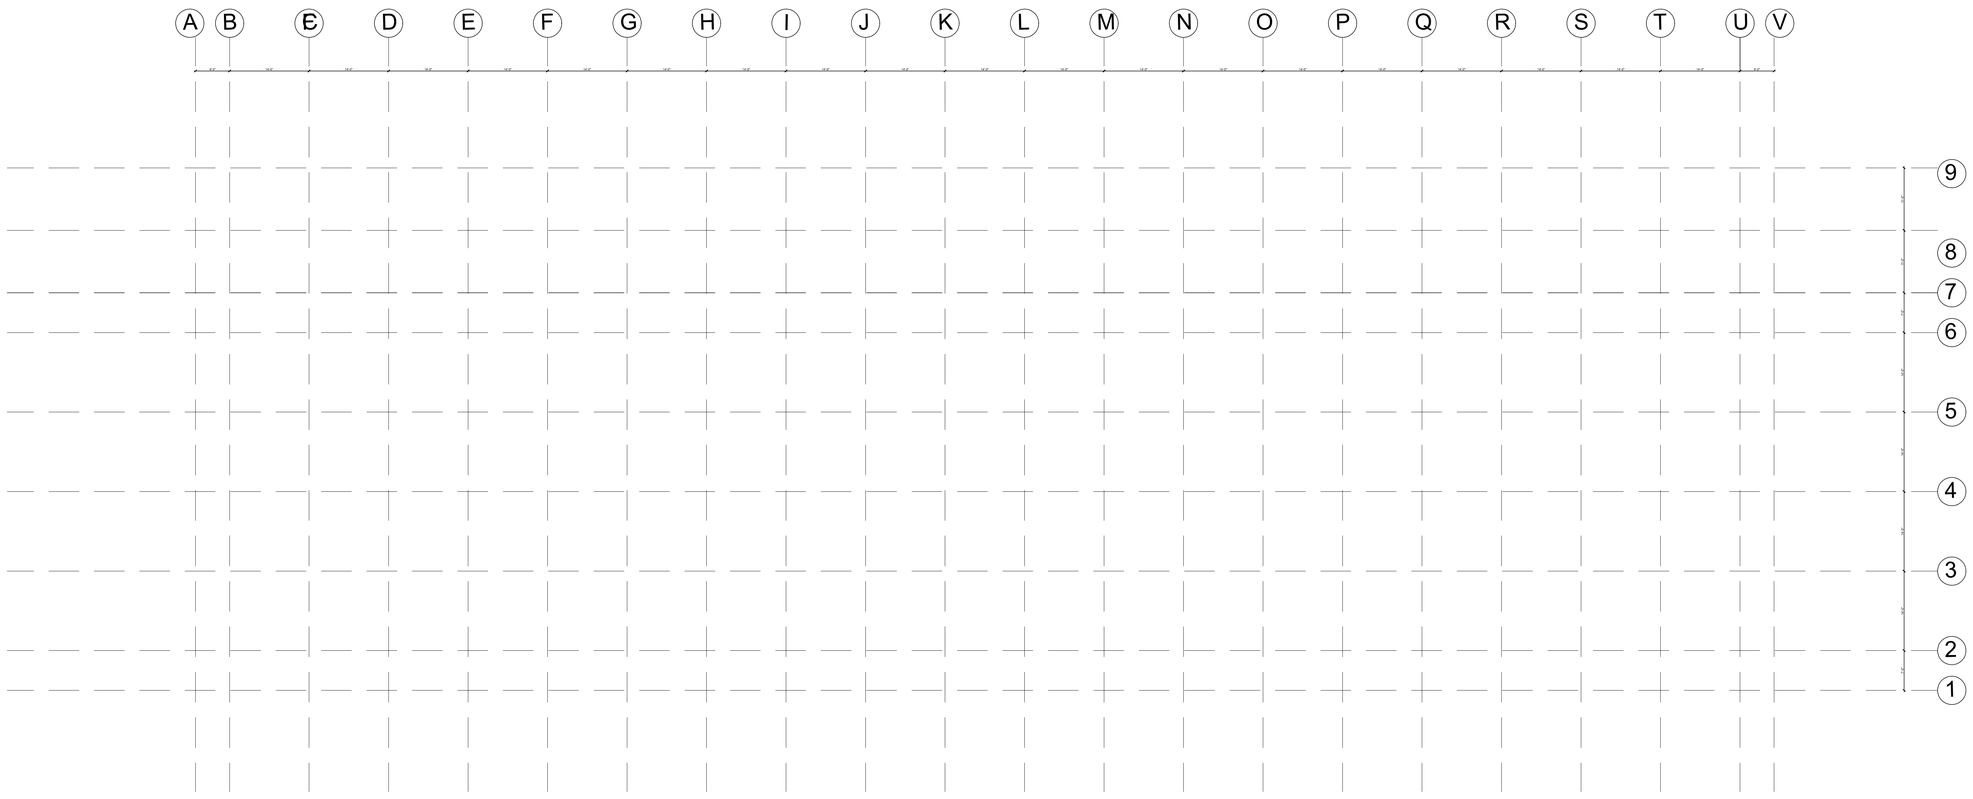


N E W S

**THE BIBLIOTECHE SAINTE-GENEIVE**

**75005 PARIS FRANCE**

**JAMAL SENNON**

DEPARTMENT OF ARCHITECTURAL TECHNOLOGY 186 JAY STREET, BROOKLYN NEW YORK

DATE OF FIRST ISSUE:

| | |
|---|---|
| | |
| | |
| | |
| | |
| | |
| | |
| | |
| | |
| | |
| | |
| | |
| | |
| | |

PROJECT

PARIS LIBRARY

DWG TITLE

STRUCTURAL GRID

SEAL & SIGNATURE

| | |
|---|---|
| DATE: | 2017/4/15 |
| PROJECT NO. | PROJECT_02 |
| DRAWING BY: | JAMAL SENNON |
| CHK BY: | |
| DWG NO: | 01 |

A-101

CADD FILE NO. | PAGE