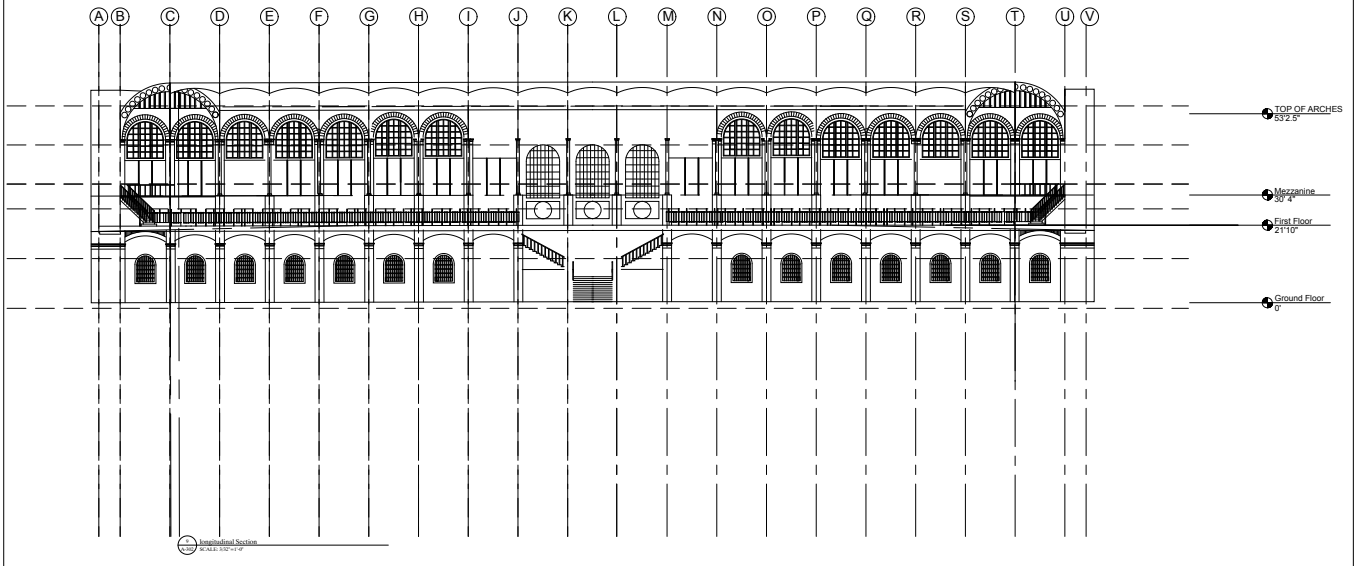

1 A-302 Longitudinal Section
SCALE: 1/32" =1'-0"

THE BIBLIOTECHE SAINTE-GENEIVE

75005 PARIS FRANCE

JAMAL SENNON

DEPARTMENT OF ARCHITECTURAL TECHNOLOGY 186 JAY STREET, BROOKLYN NEW YORK

DATE OF FIRST ISSUE:

PROJECT
PARIS LIBRARY

DWG TITLE
LONGITUDINALI SECTION

SEAL & SIGNATURE

DATE: 2017/5/15
PROJECT NO. PROJECT_02
DRAWN/CHKD BY JAMAL SENNON
CHK BY:
DWG NO. 01

A-302

ADDITIONS NO. REV.