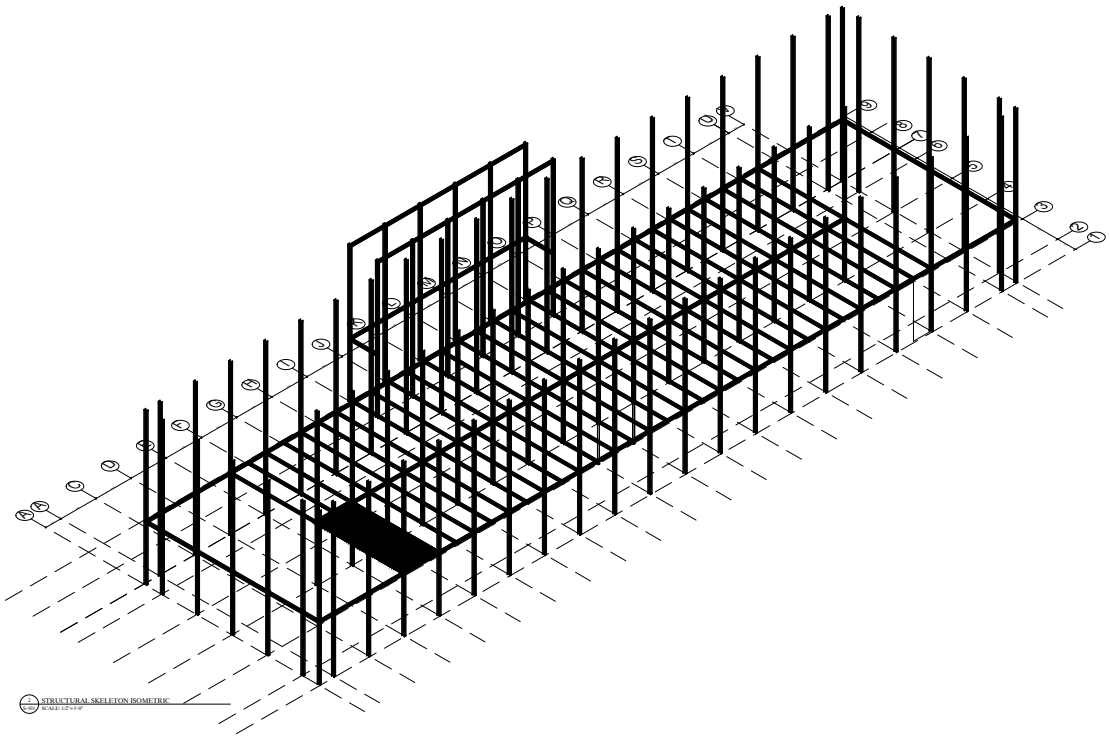

1 STRUCTURAL SKELETON ISOMETRIC
A-201 SCALE: 1/2" = 1'-0"

THE BIBLIOTECHE SAINTE-GENEIVE

75005 PARIS FRANCE

JAMAL SENNON

DEPARTMENT OF ARCHITECTURAL TECHNOLOGY 186 JAY STREET, BROOKLYN NEW YORK

DATE OF FIRST ISSUE:

PROJECT
PARIS LIBRARY

DWG TITLE
STRUCTURAL SKELETON

SEAL & SIGNATURE

DATE: 2017/5/19
PROJECT NO. PROJECT_02
DRAWN/CHKD BY: JAMAL SENNON
CHK BY:
DWG NO. 01

A-201

ADDITIONS NO. REV.