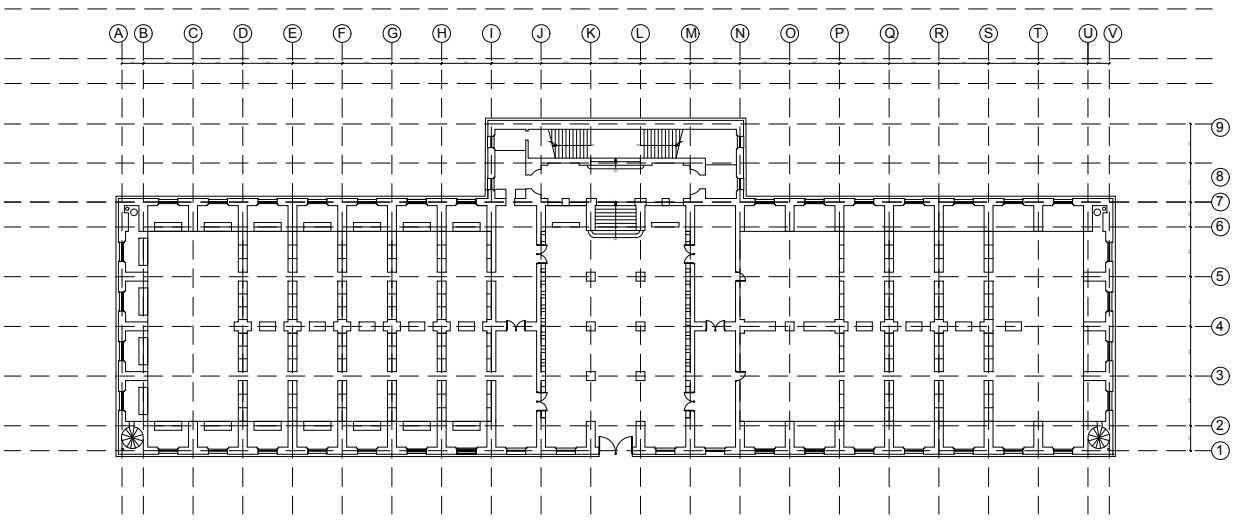

1 Ground Floor Plan
A-100 SCALE: 1/32" =1'

THE BIBLIOTECHE SAINTE-GENEIVE

75005 PARIS FRANCE

JAMAL SENNON

DEPARTMENT OF ARCHITECTURAL TECHNOLOGY 186 JAY STREET, BROOKLYN NEW YORK

DATE OF FIRST ISSUE:

PROJECT
PARIS LIBRARY

DWG TITLE
GROUND FLOOR PLAN

SEAL & SIGNATURE

DATE:	2017/01/13
PROJECT NO:	PROJECT_22
DRAWN BY: CHK BY:	JAMAL SENNON
DWG NO:	01
A-100	
CADD FILE No:	TRIM