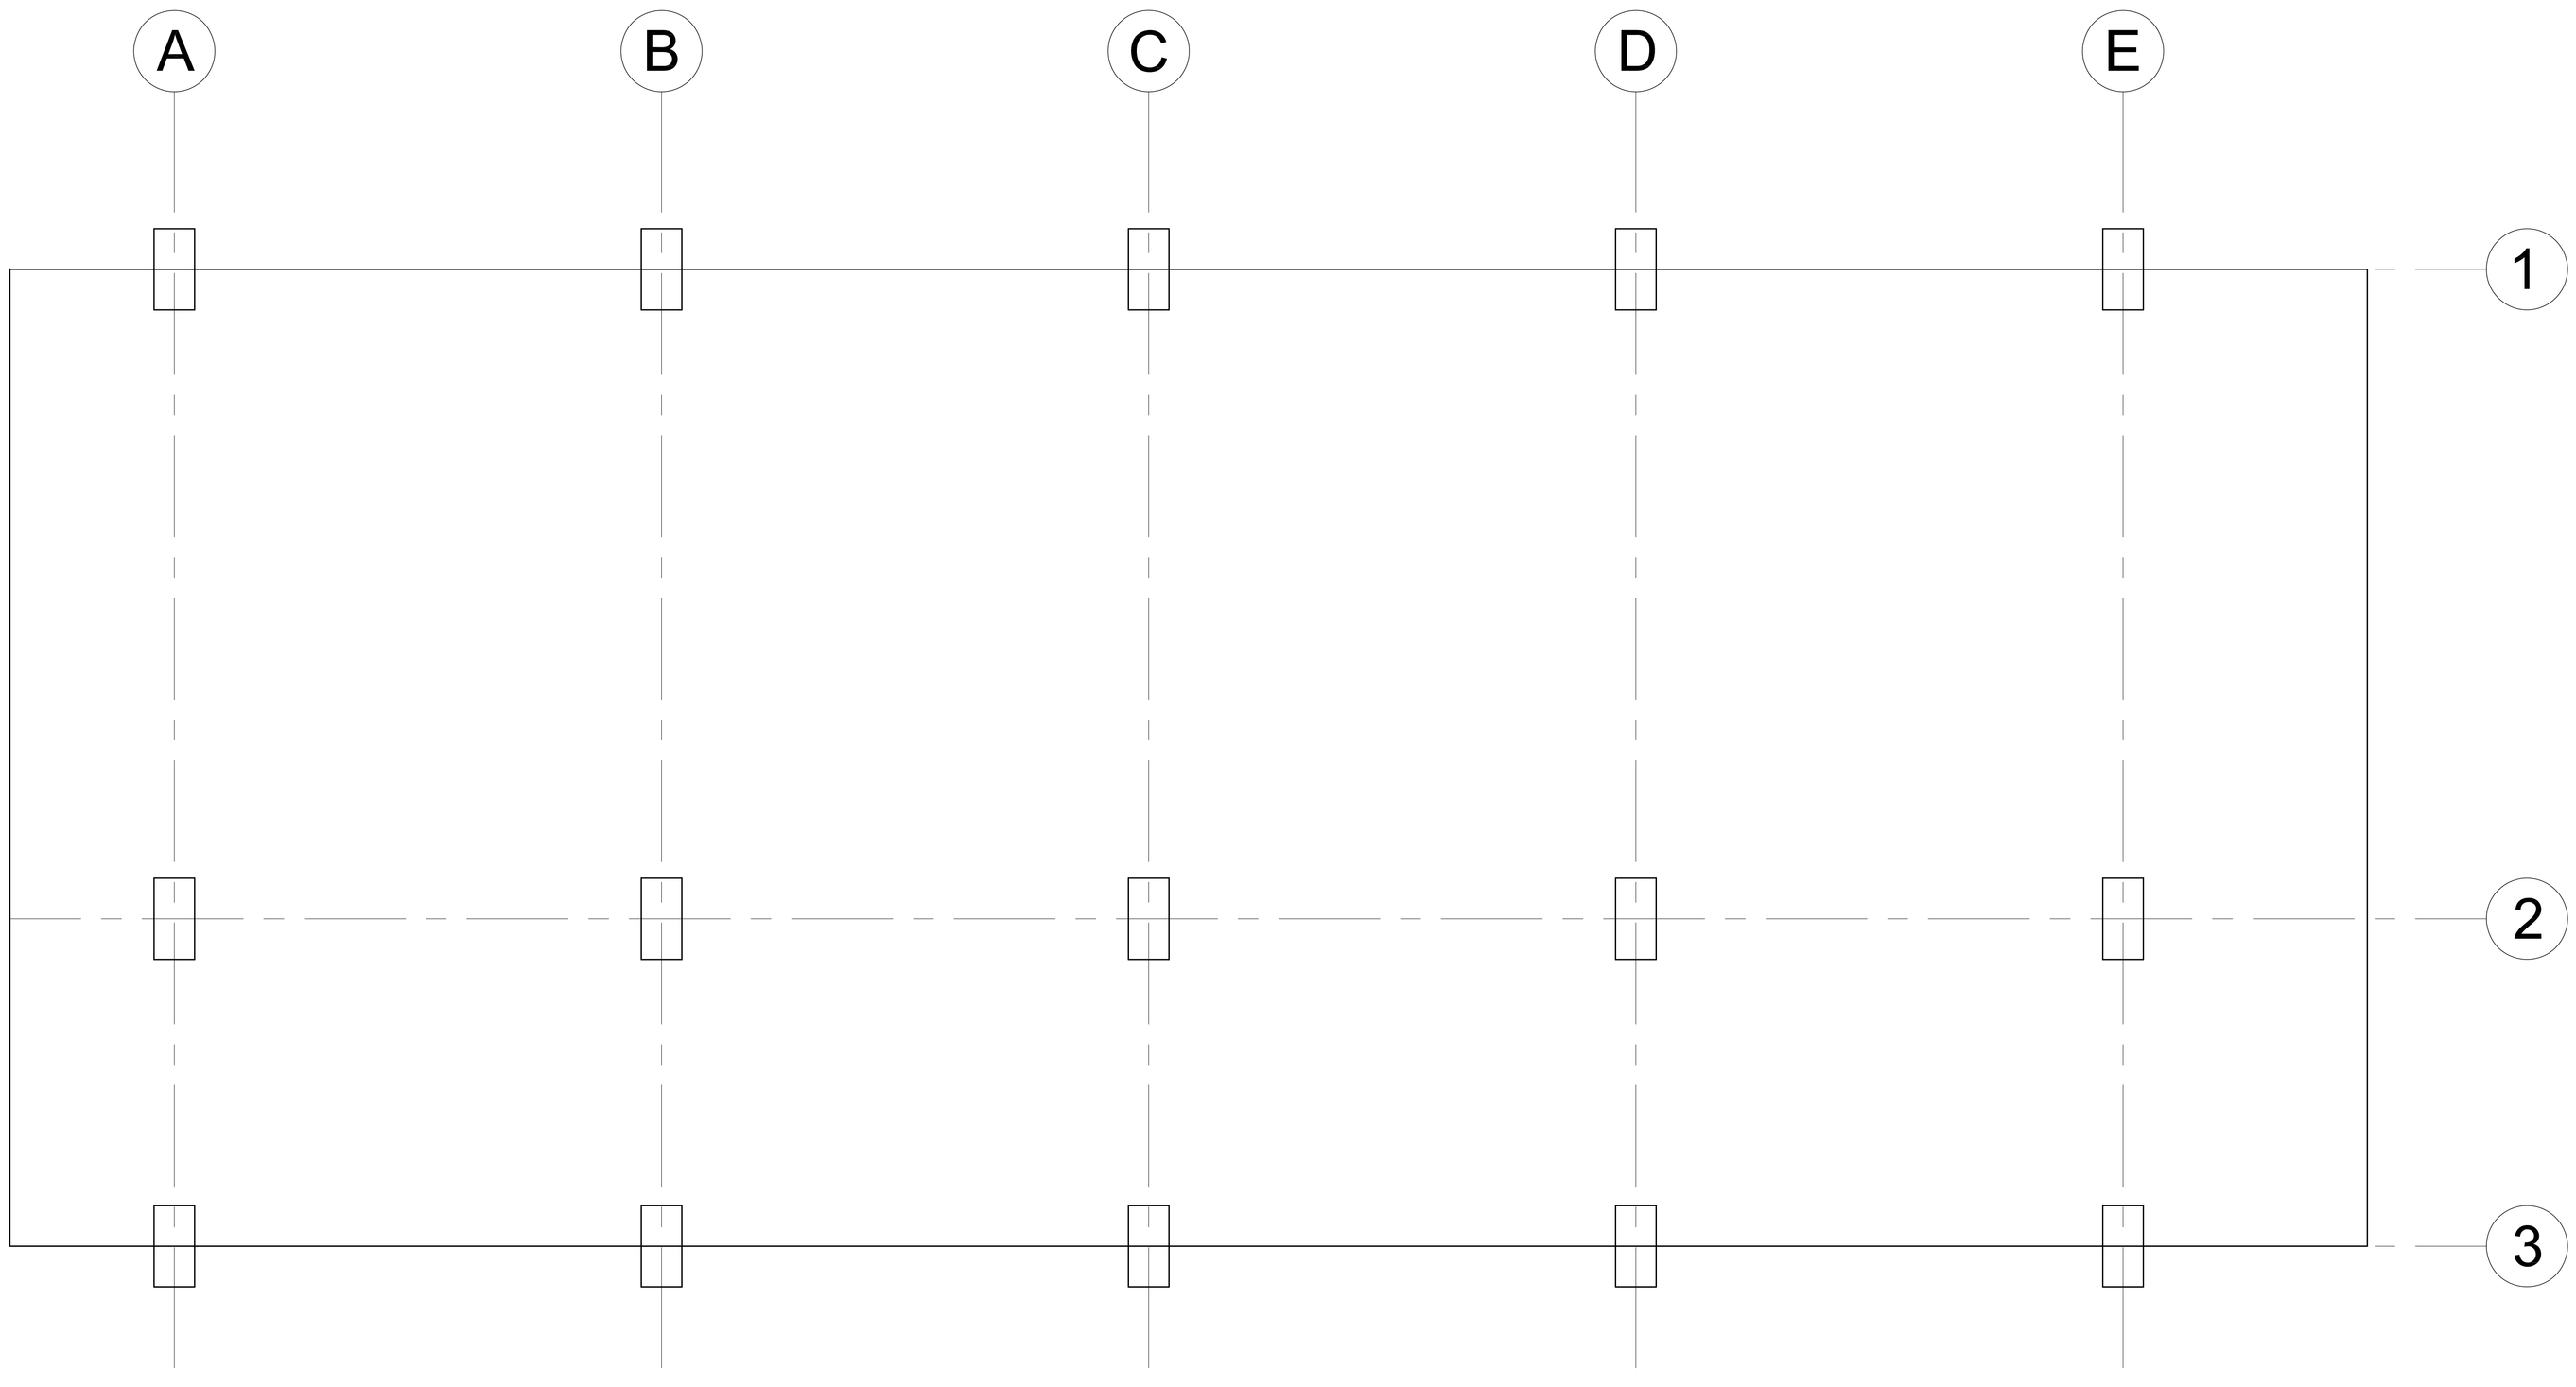

MINOR CASE STUDY: GRID

300 JAY ST,
BROOKLYN, NY 11201

Student Name:

LICHTNECKER, IVON

Brooklyn Office:

Department of Architectural Technology
186 Jay Street, Brooklyn New York

DATE OF FIRST ISSUE:
FEBRUARY 13, 2016

PROJECT

MINOR CASE STUDY

DWG TITLE

GRID

SEAL & SIGNATURE

DATE:	**2017 02 13**
PROJECT NO.	**YYYY_NN**
DRAWING BY:	**IVON LICHTNECKER**
CHK BY:	
DWG NO:	XX-101.00
CADD FILE NO.	XXX-101.00_XXXX
PAGE	1 OF X