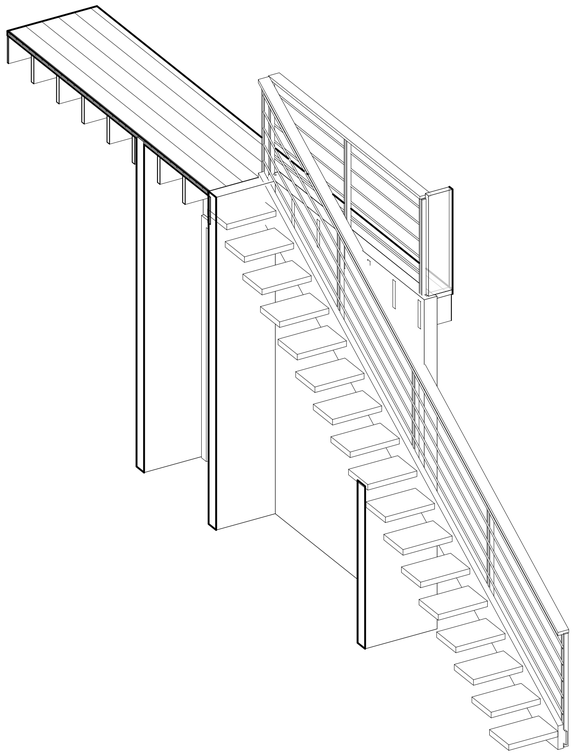

5 STAIRS- SECTION 3D

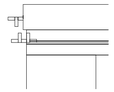

11 STAIR-DETAIL RAILING END
1" = 1'-0"

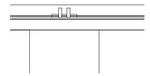

10 STAIR-DETAIL RAILING MID
1" = 1'-0"

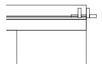

4 STAIR-DETAIL RAILING START
1" = 1'-0"

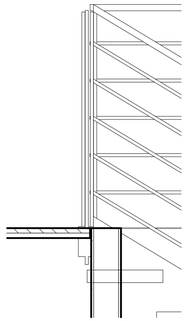

9 STAIR-RAILING END
1" = 1'-0"

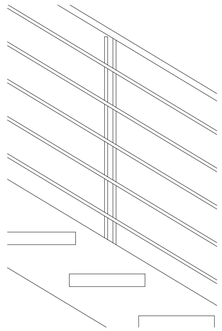

8 STAIR-RAIING MIDDLE
1" = 1'-0"

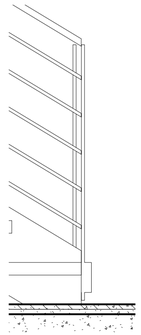

7 STAIR- RAILING START
1" = 1'-0"

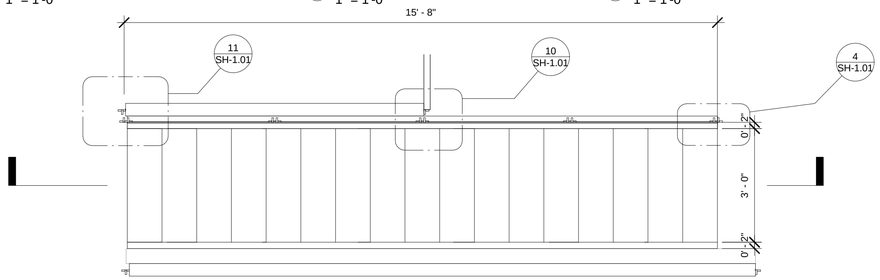

1 LEVEL2- STAIR
1/2" = 1'-0"

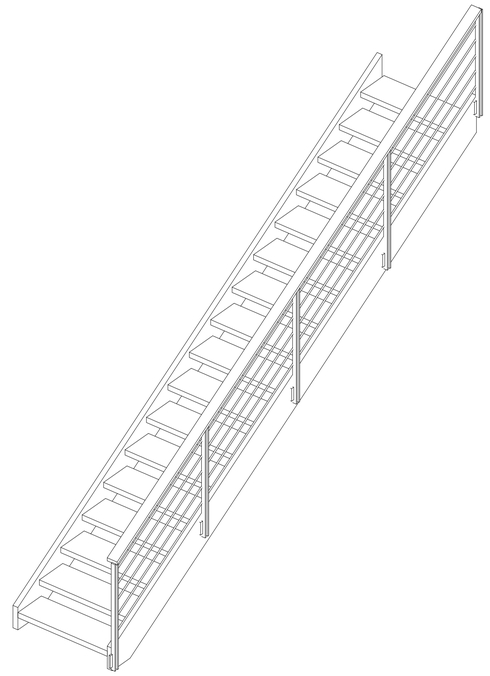

6 STAIR- 3D VIEW

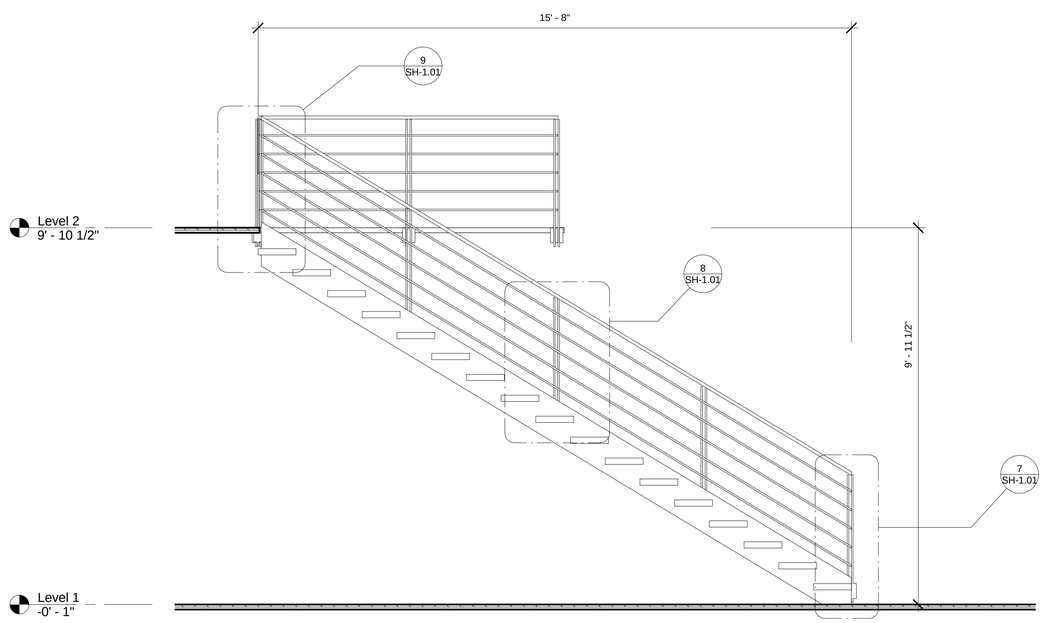

3 STAIR-LONGITUDINAL SECTION
1/2" = 1'-0"

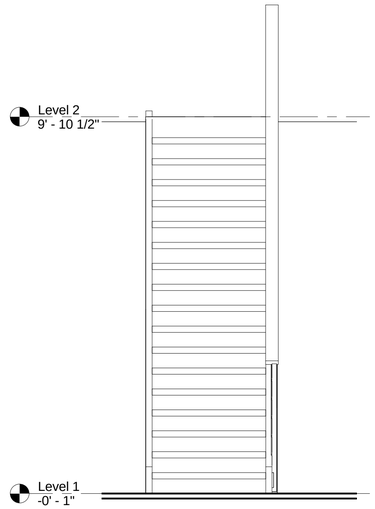

12 STAIR-FRONTAL ELEVATION
1/2" = 1'-0"

Diana Seclen

Consultant
Address
Address
Phone
Fax
e-mail

Consultant
Address
Address
Phone
Fax
e-mail

Consultant
Address
Address
Phone
Fax
e-mail

Consultant
Address
Address
Phone
Fax
e-mail

Consultant
Address
Address
Phone
Fax
e-mail

No.	Description	Date

Seclen Salazar, Diana

Scavenger Hunt

Story 1- STAIR

Project number	Project Number
Date	Issue Date
Drawn by	Author
Checked by	Checker

SH-1.01

Scale: As indicated

3/12/2015 12:35:05 PM