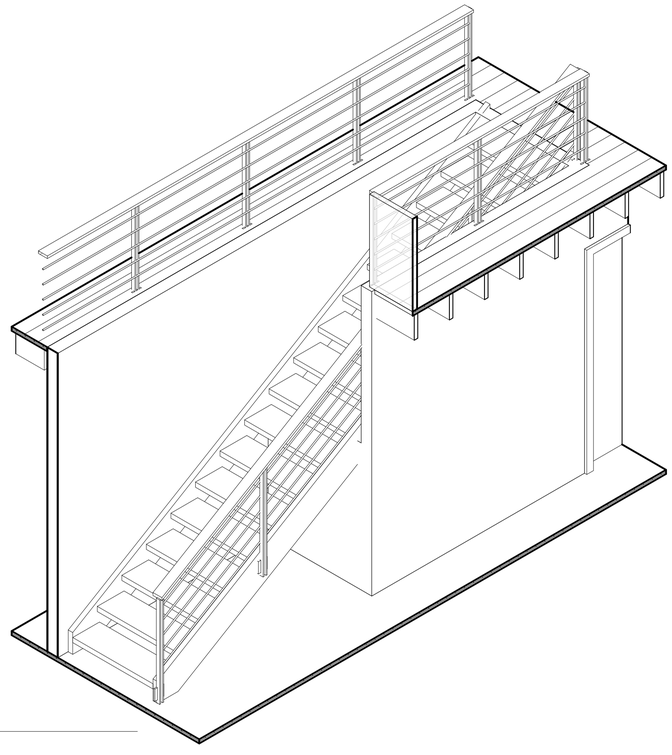

5 Stair Isometric

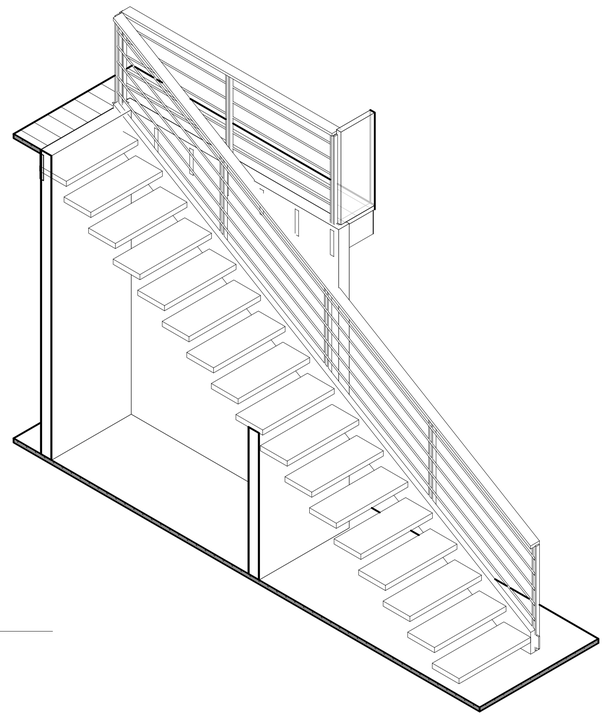

6 Stair Isometric Attempt 2

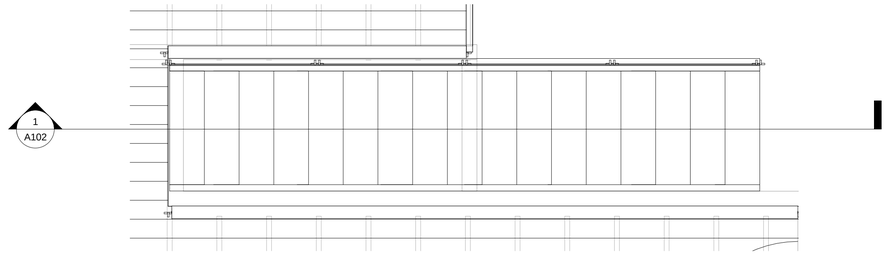

2 Stair Callout
1/2" = 1'-0"

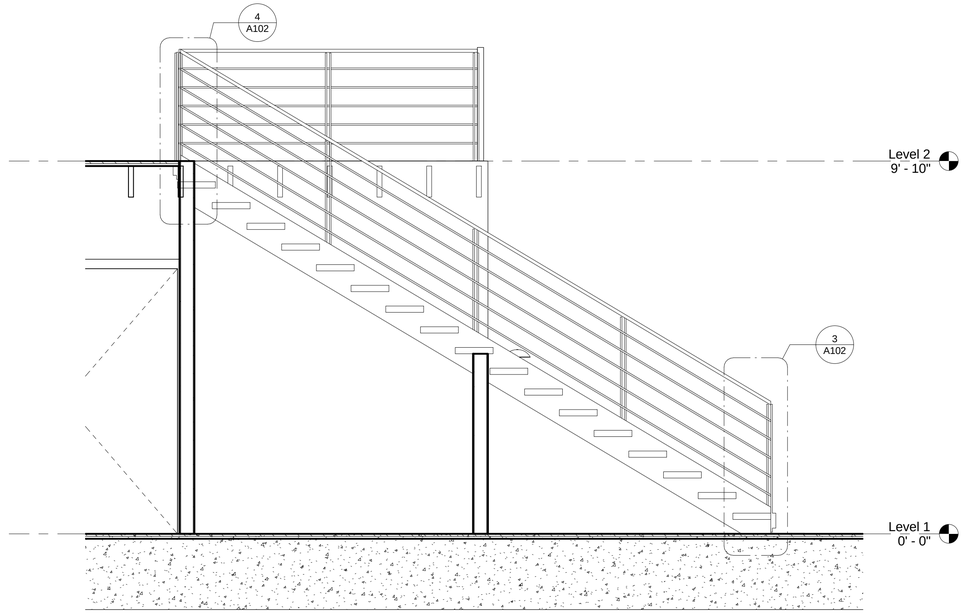

1 First Floor Stair Section
1/2" = 1'-0"

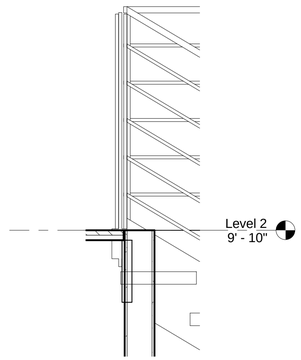

4 Top of Rail
1" = 1'-0"

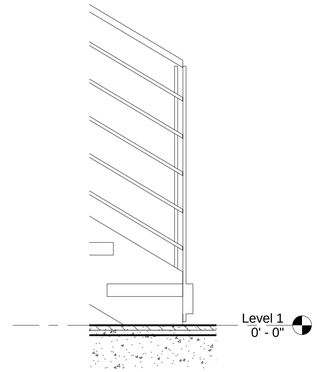

3 Bottom of rail
1" = 1'-0"

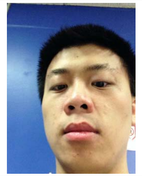

Yefeng Yan

Consultant
Address
Address
Phone
Fax
e-mail

Consultant
Address
Address
Phone
Fax
e-mail

Consultant
Address
Address
Phone
Fax
e-mail

Consultant
Address
Address
Phone
Fax
e-mail

Consultant
Address
Address
Phone
Fax
e-mail

No.	Description	Date

Owner

Project Name

Section

Project number	Project Number
Date	3/12/2015
Drawn by	Yefeng
Checked by	Checker

A102

Scale: As indicated

3/12/2015 11:47:25 AM