6 Fixed curtain wall top connection

7 Fixed curtain wall mid connection

8 operable curtain wall top connection

9 operable curtain wall bottom connection

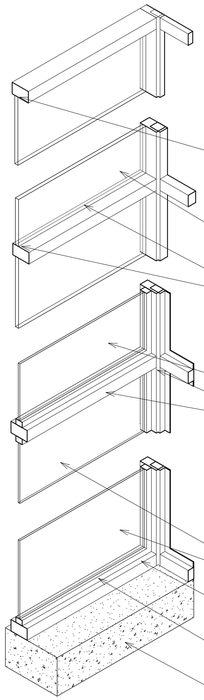

TOP FIXED CURTAIN WALL MULLION CONNECTION
TOP FIXED CURTAIN WALL CONNECTION
TOP FIXED GLASS CONNECTION
FIXED GLASS WINDOW
FIXED WINDOW CONNECTION TO THE RECTANGULAR MULLION
OPERABLE GLASS WINDOW
CURTAIN WALL RECTANGULAR MULLION: 64 X 128
OPERABLE GLASS WINDOW
RECTANGULAR MULLION
WINDOW FRAME
CONCRETE

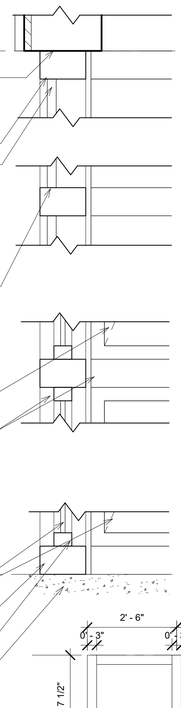

10 Callout @ fixed top connection of curtain wall
1 1/2" = 1'-0"

11 Callout @ fixed mid connection of curtain wall
1 1/2" = 1'-0"

12 Callout @ operable top connection of curtain wall
1 1/2" = 1'-0"

13 Callout @ operable bottom connection of curtain wall
1 1/2" = 1'-0"

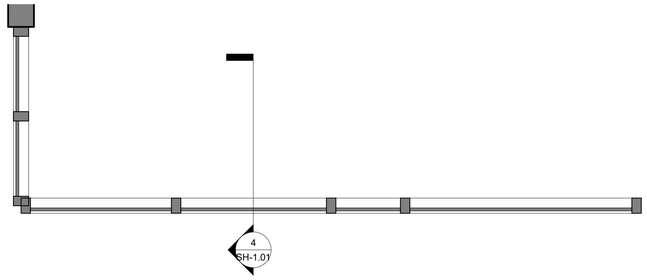

1 Level 2 - curtain wall floor plan
1/2" = 1'-0"

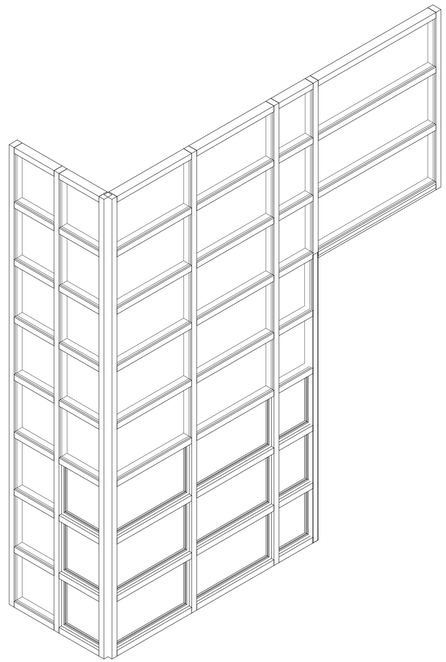

5 isometric curtain wall

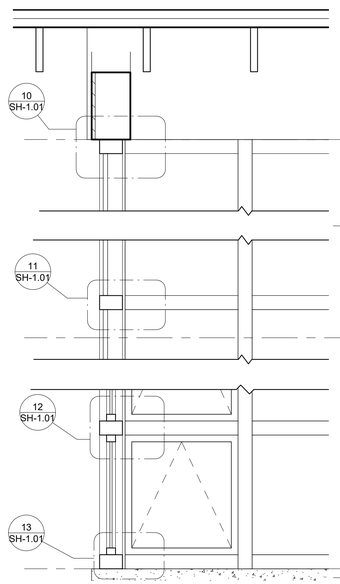

4 Curtain wall section
3/4" = 1'-0"

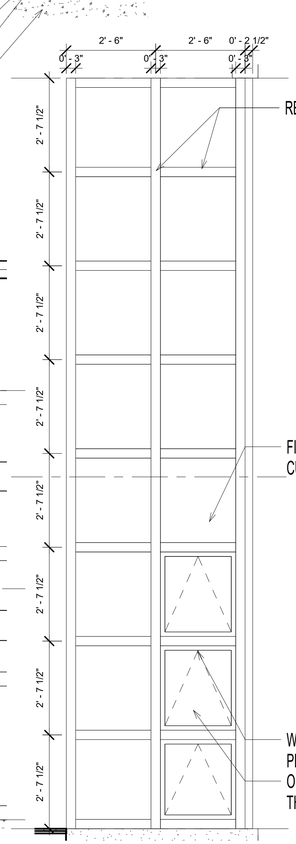

3 Front Curtain wall Elevation
1/2" = 1'-0"

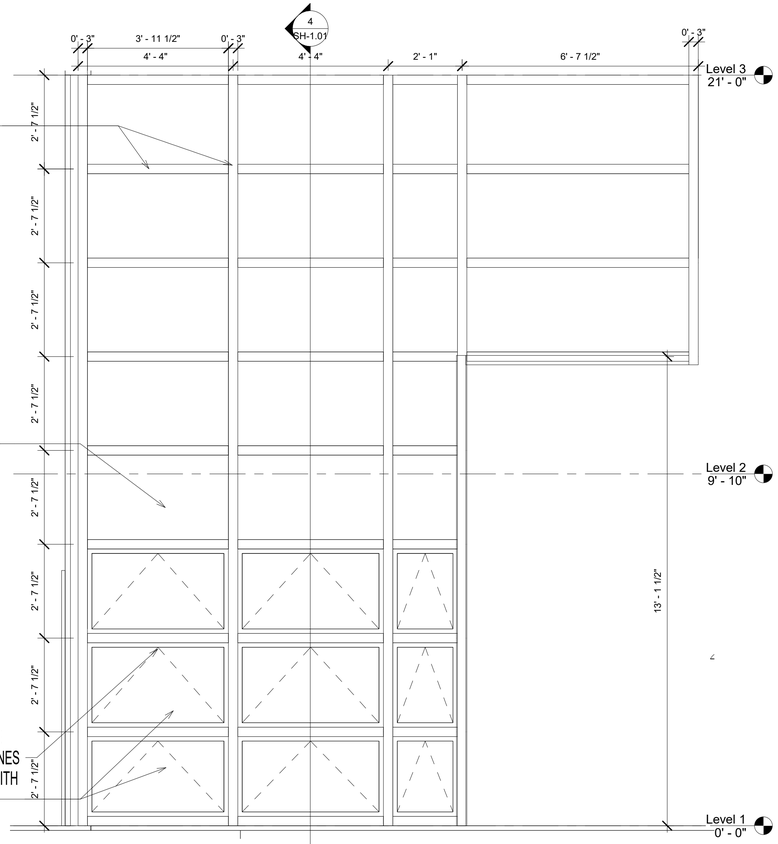

2 Curtain wall Elevation
1/2" = 1'-0"

JENNIFER REYES

Consultant
Address
Address
Phone
Fax
e-mail

Consultant
Address
Address
Phone
Fax
e-mail

Consultant
Address
Address
Phone
Fax
e-mail

Consultant
Address
Address
Phone
Fax
e-mail

Consultant
Address
Address
Phone
Fax
e-mail

No.	Description	Date

ARCH 2431

SCAVENGER HUNT

CURTAIN WALL DETAILING

Project number	Project Number
Date	Issue Date
Drawn by	Author
Checked by	Checker

SH-1.01

Scale	As indicated

2/21/2018 1:13:14 AM