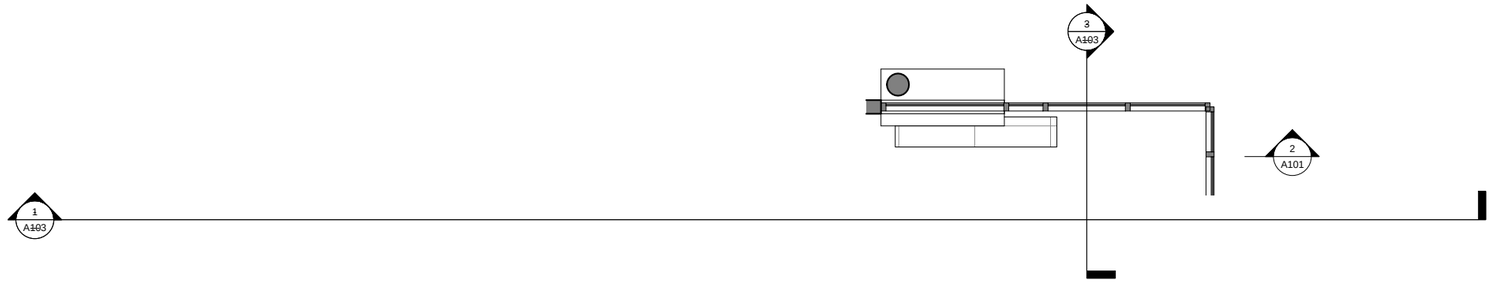

1 Level 2 Plan of Curtain Wall
1/4" = 1'-0"

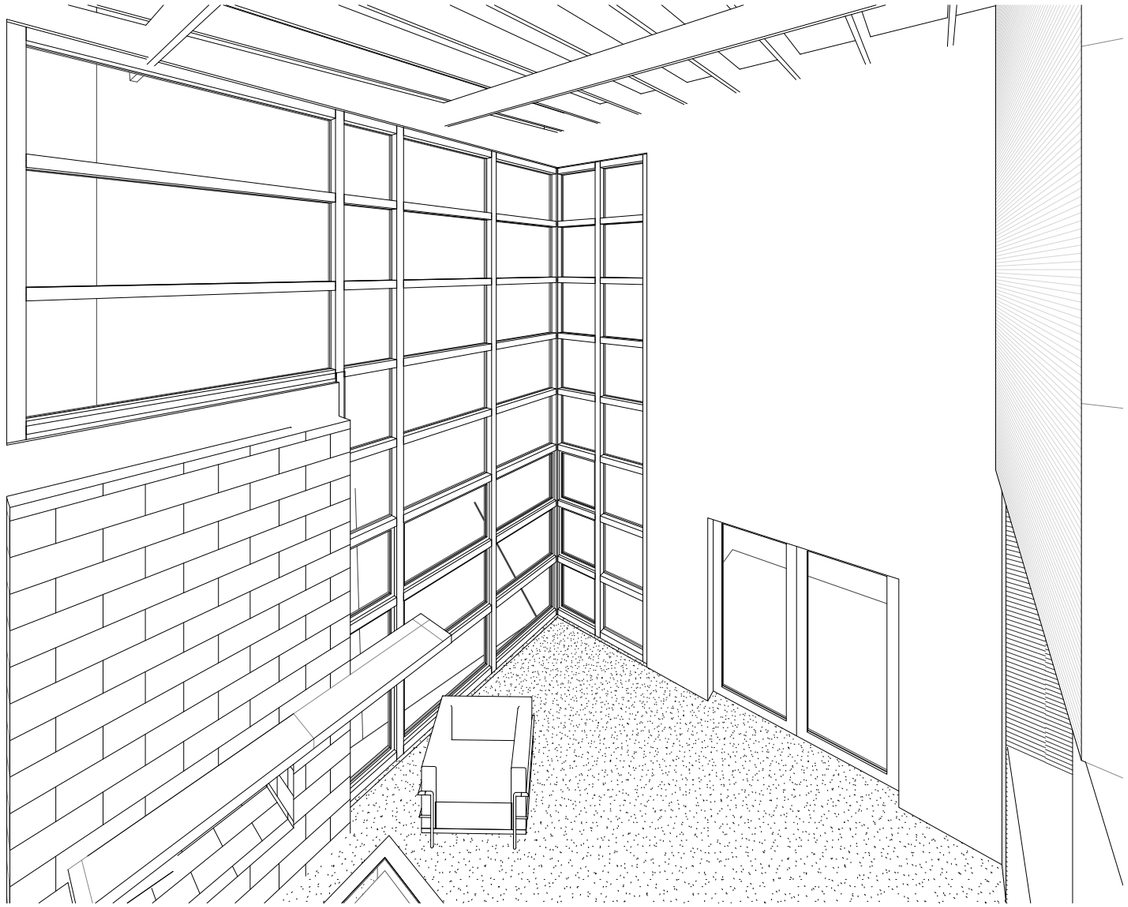

3 View From Stairs Copy 1

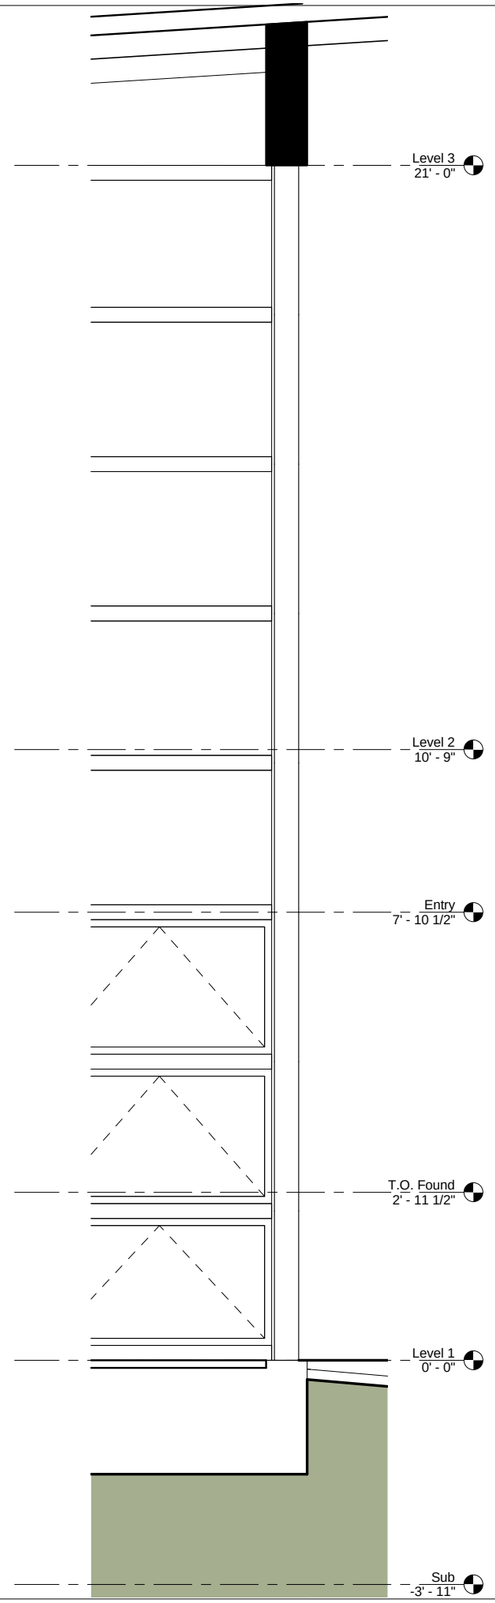

2 Curtain Wall Section
3/4" = 1'-0"

AUTODESK.

www.autodesk.com/revit

Consultant
Address
Address
Phone
Fax
e-mail

Consultant
Address
Address
Phone
Fax
e-mail

Consultant
Address
Address
Phone
Fax
e-mail

Consultant
Address
Address
Phone
Fax
e-mail

Consultant
Address
Address
Phone
Fax
e-mail

No.	Description	Date

Owner

Project Name

Unnamed

Project number	Project Number
Date	Issue Date
Drawn by	Author
Checked by	Checker

A101

Scale	As indicated

10/5/2016 7:09:13 PM