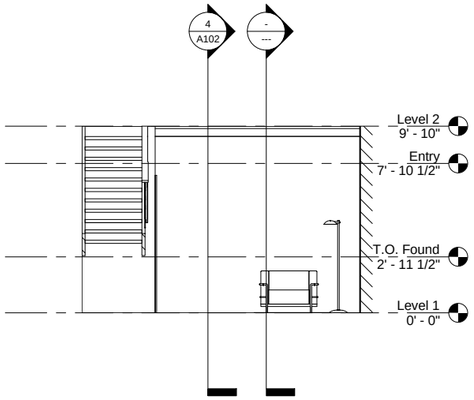

1 Elevation 1 - a
1/4" = 1'-0"

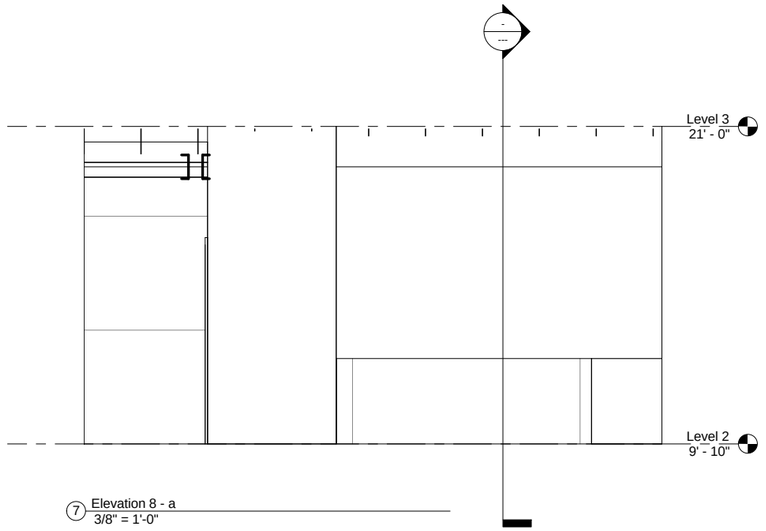

7 Elevation 8 - a
3/8" = 1'-0"

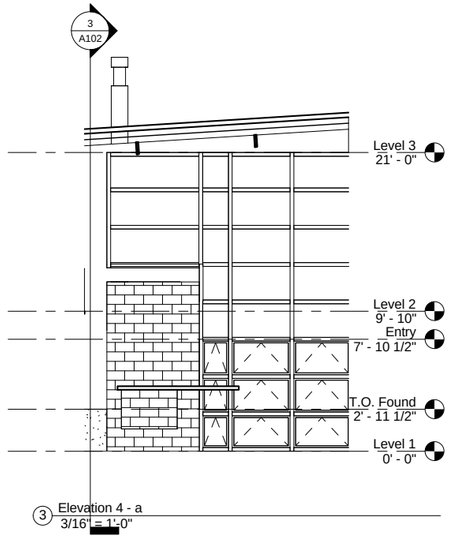

3 Elevation 4 - a
3/16" = 1'-0"

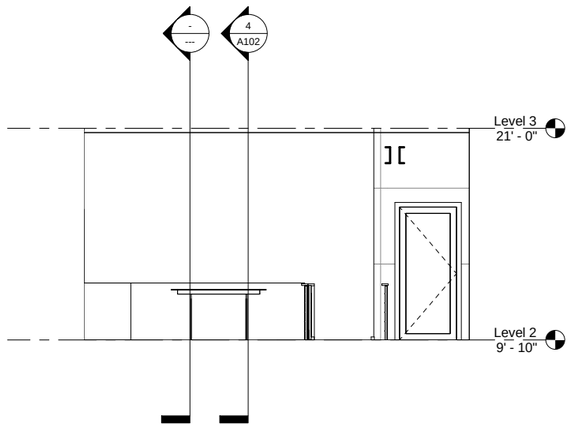

4 Elevation 5 - a
1/4" = 1'-0"

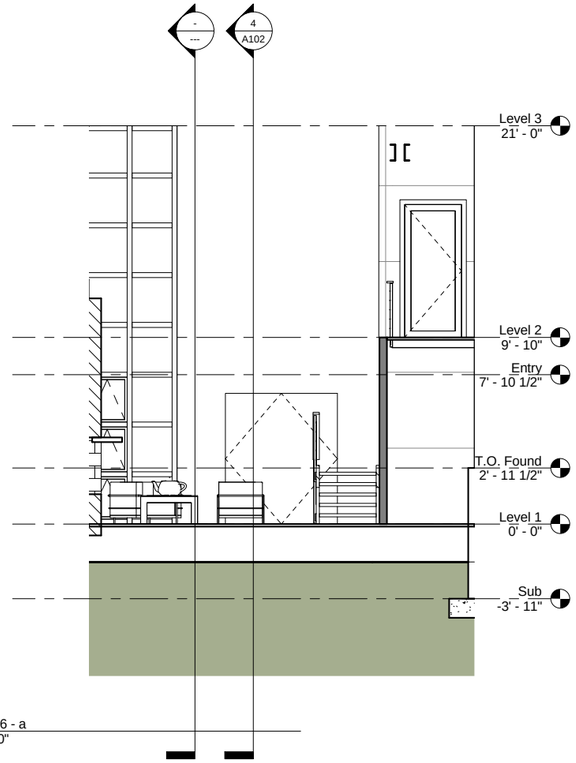

5 Elevation 6 - a
1/4" = 1'-0"

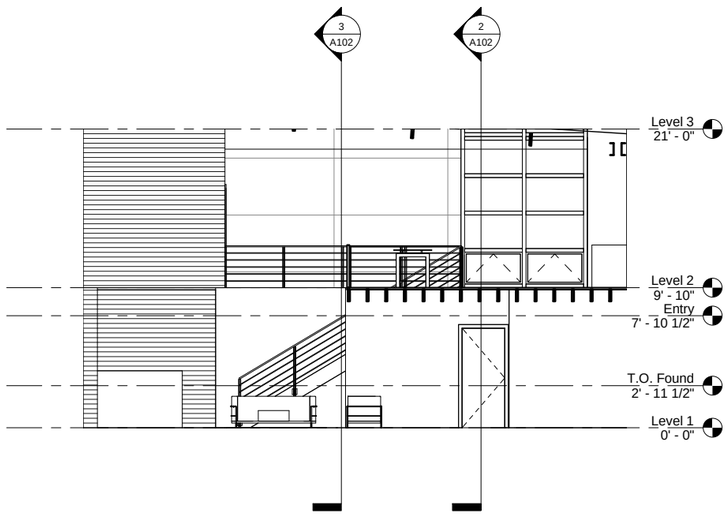

6 Elevation 7 - a
3/16" = 1'-0"

AUTODESK.

www.autodesk.com/revit

Consultant
Address
Address
Phone
Fax
e-mail

Consultant
Address
Address
Phone
Fax
e-mail

Consultant
Address
Address
Phone
Fax
e-mail

Consultant
Address
Address
Phone
Fax
e-mail

Consultant
Address
Address
Phone
Fax
e-mail

No.	Description	Date

Owner

Revit

Story 1

Project number	1
Date	10/05/16
Drawn by	Taisha-L Rosemond
Checked by	Checker

A101

Scale	As indicated

10/5/2016 12:00:28 PM