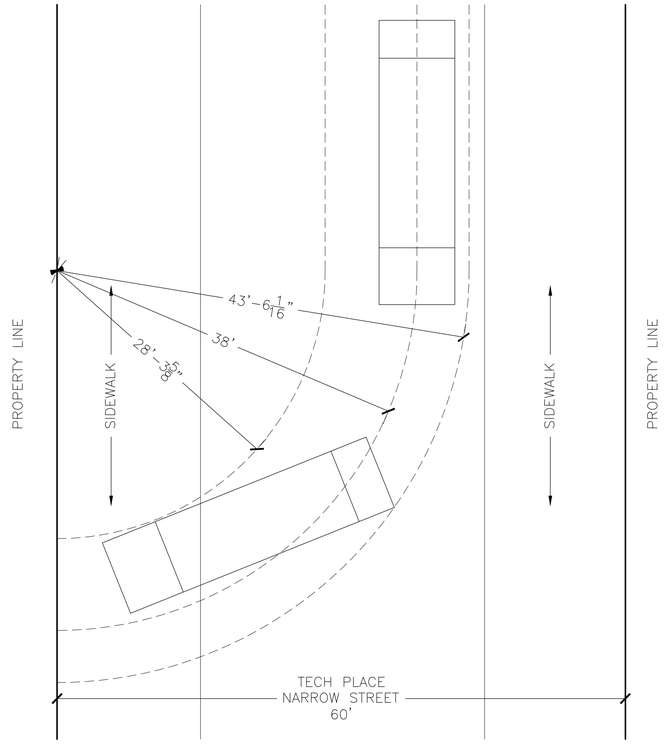

03 SK-107 TRUCK TURNING RADIUS
1/8" =1'-0"

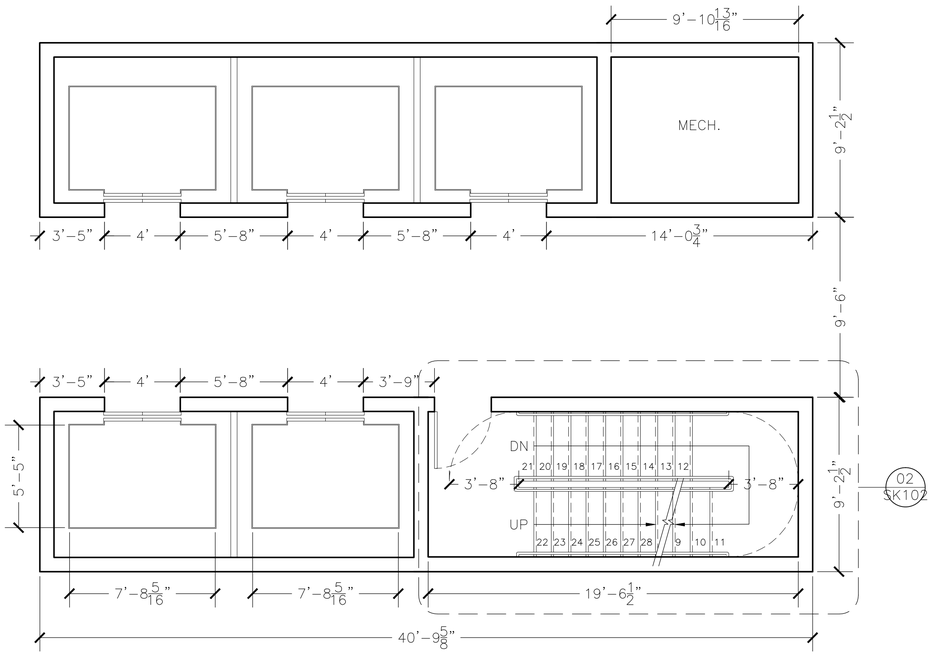

04 SK-107 MAIN ELEVATOR CORE W/STAIR AND MECHANICAL SHAFT
1/4" =1'-0"

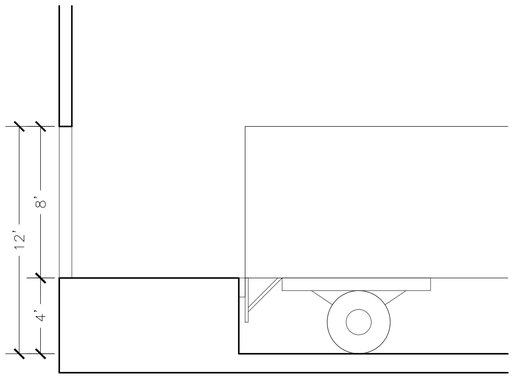

02 SK-107 LOADING DOCK SECTION
1/4" =1'-0"

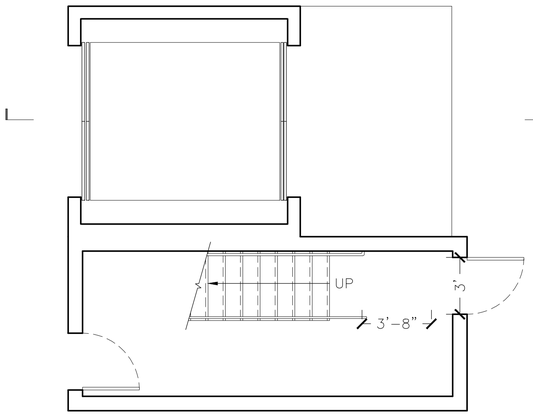

01 SK-107 LOADING DOCK W/ STAIR CORE
1/4" =1'-0"

NEW YORK CITY COLLEGE OF TECHNOLOGY
18 81
CUNY

NYCCT

Project Address:
285 JAY STREET
BROOKLYN NY, 10021

Architect:
Name
Address
Email

Rev. #	Description	Date
01	SUBMISSION 1	10/13/14

CORE STUDIES

Project number	01.2014
Date	10.13.14
Drawn by	MARIE BARETSKY
Professor Name	KING

SK-106

Scale VARIES