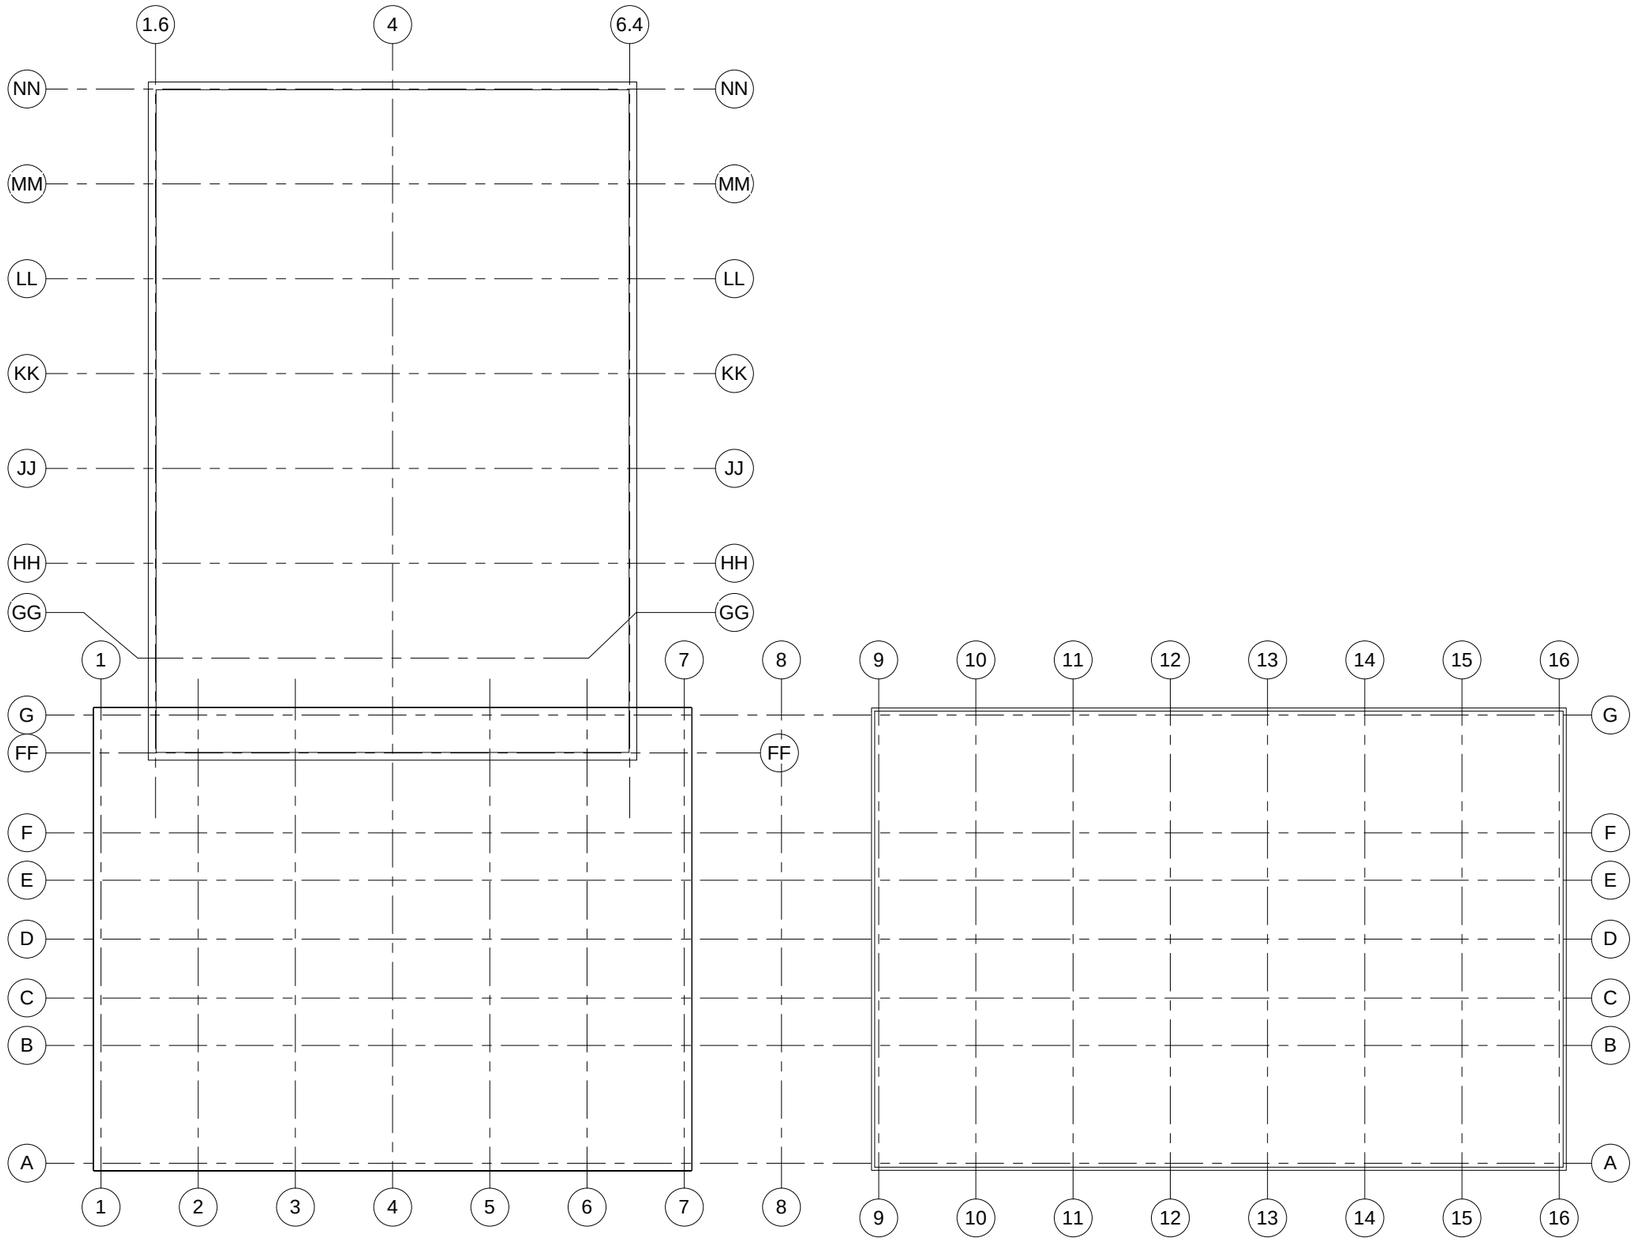

1 Level 1 Floor Plan-Composite
1/16" = 1'-0"

AUTODESK.

www.autodesk.com/revit

Consultant
Address
Address
Phone
Fax
e-mail

Consultant
Address
Address
Phone
Fax
e-mail

Consultant
Address
Address
Phone
Fax
e-mail

Consultant
Address
Address
Phone
Fax
e-mail

Consultant
Address
Address
Phone
Fax
e-mail

No.	Description	Date

NYCCT

LEVEL 1 FLOOR PLAN- COMPOSITE

Project number	01.2014
Date	10.21.14
Drawn by	MARIE BARETSKY
Checked by	KING

A101

Scale	1/16" = 1'-0"

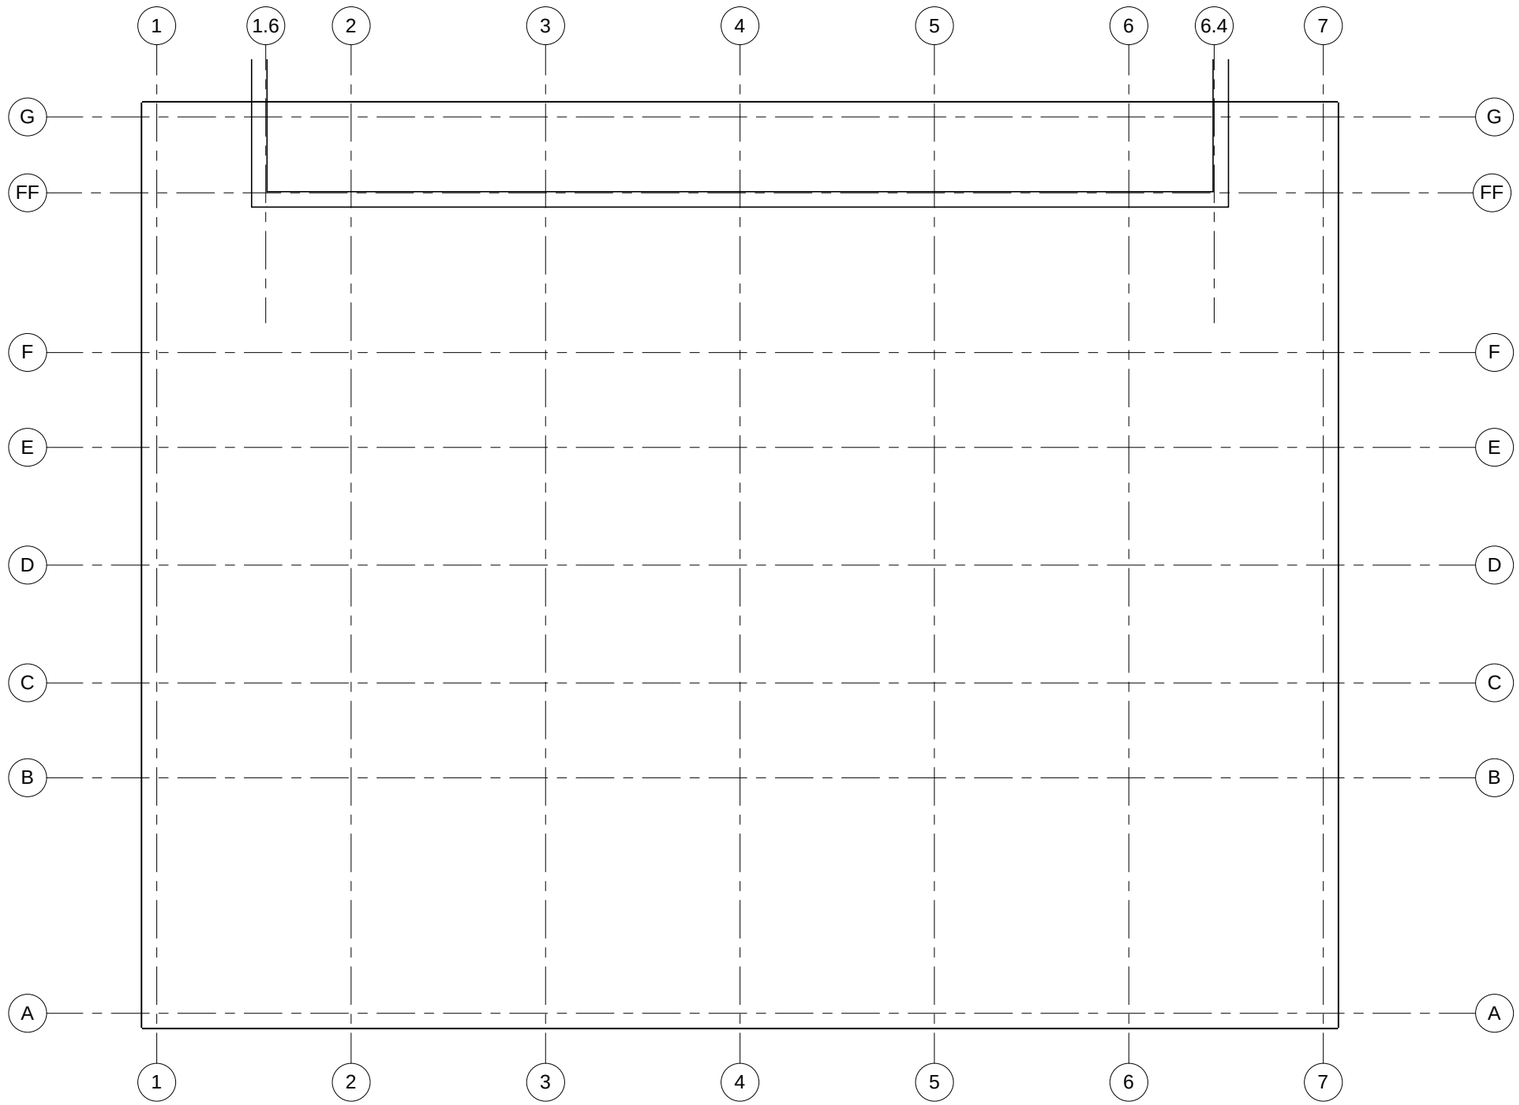

1 Level 1 Floor Plan-Atrium-print
1/8" = 1'-0"

AUTODESK.

www.autodesk.com/revit

Consultant
Address
Address
Phone
Fax
e-mail

Consultant
Address
Address
Phone
Fax
e-mail

Consultant
Address
Address
Phone
Fax
e-mail

Consultant
Address
Address
Phone
Fax
e-mail

Consultant
Address
Address
Phone
Fax
e-mail

No.	Description	Date

NYCCT

LEVEL 1 FLOOR PLAN- ATRIUM

Project number	01.2014
Date	10.21.14
Drawn by	MARIE BARETSKY
Checked by	KING

A101.A

Scale 1/8" = 1'-0"

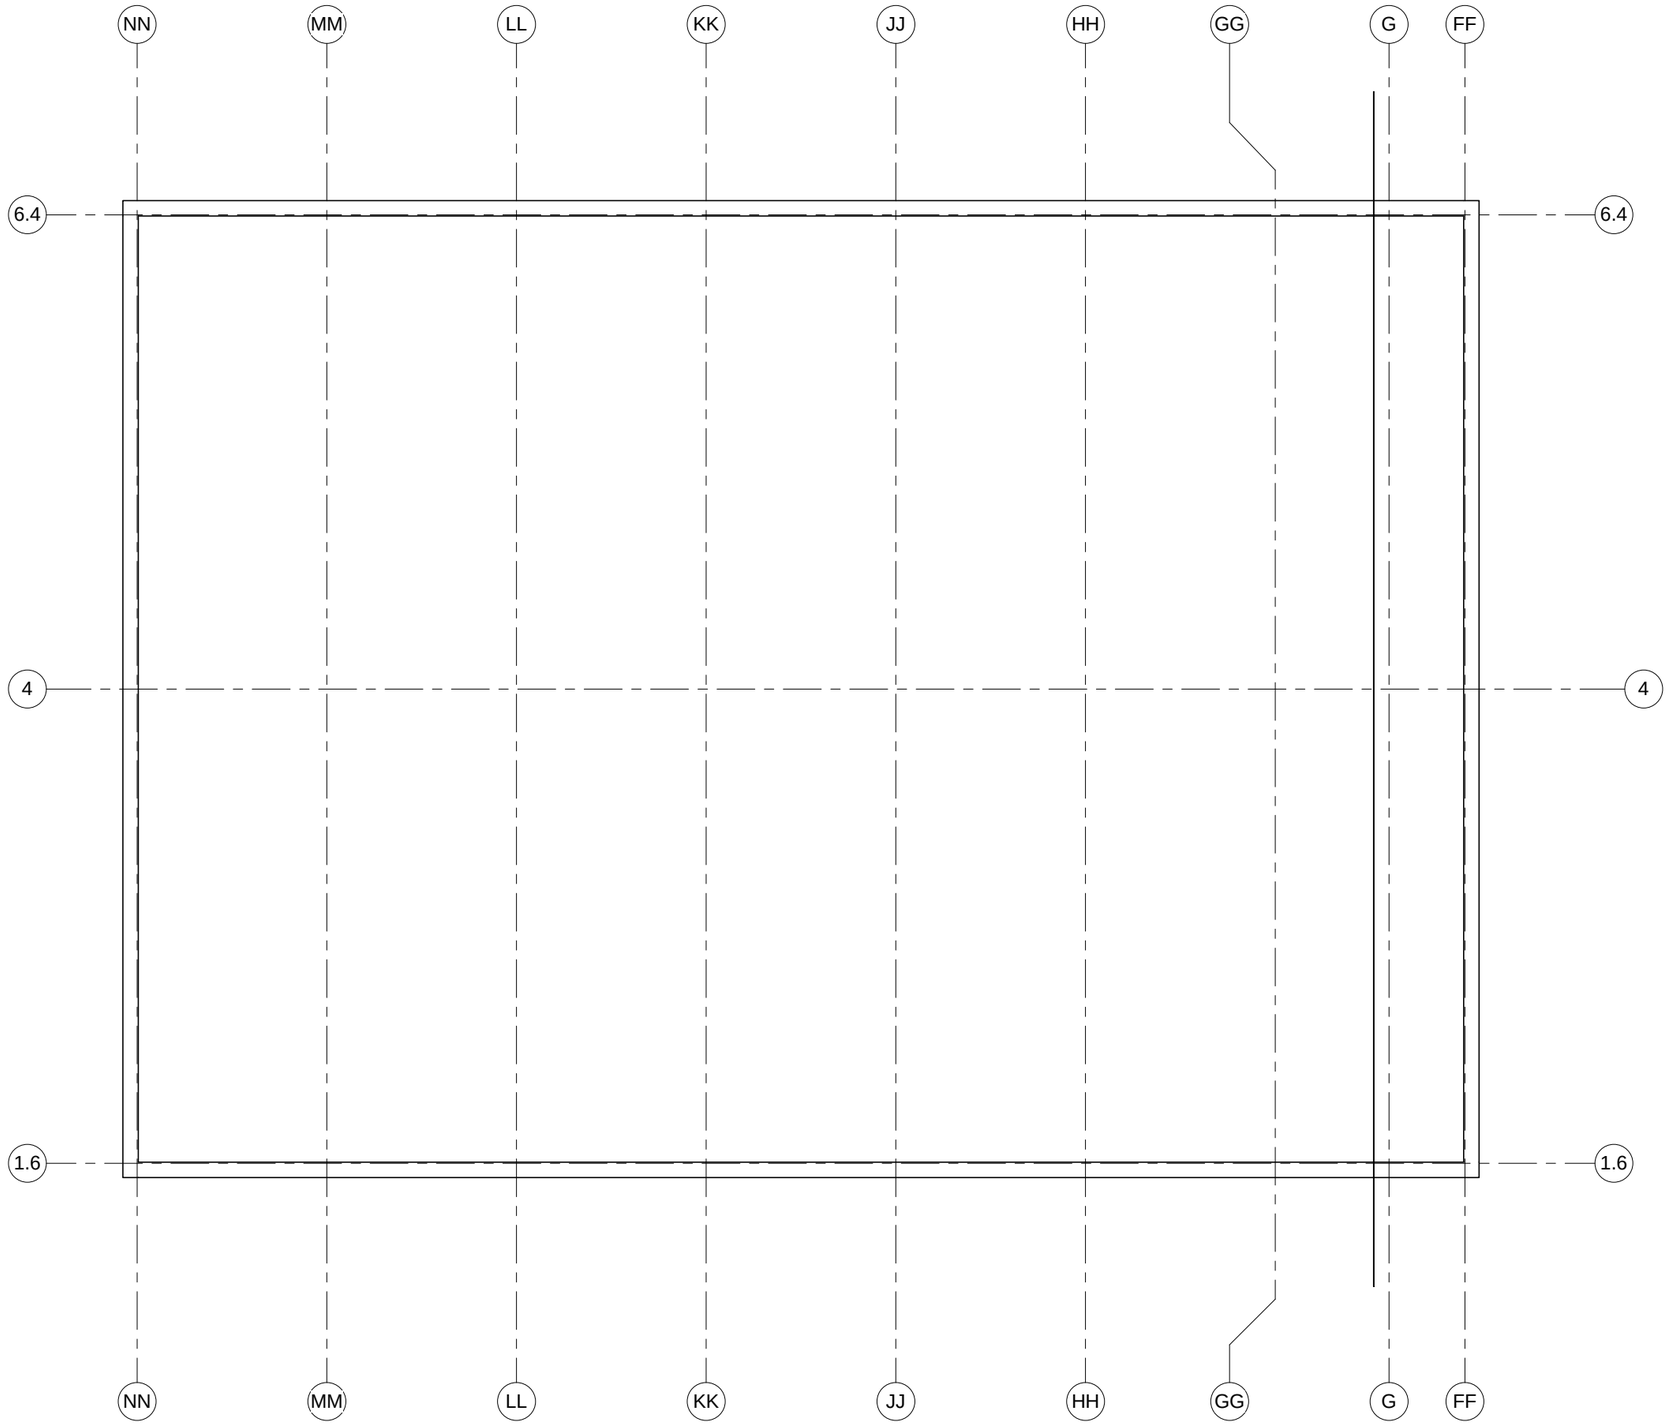

1 Level 1 Floor Plan-Gym
1/8" = 1'-0"

AUTODESK.

www.autodesk.com/revit

Consultant
Address
Address
Phone
Fax
e-mail

Consultant
Address
Address
Phone
Fax
e-mail

Consultant
Address
Address
Phone
Fax
e-mail

Consultant
Address
Address
Phone
Fax
e-mail

Consultant
Address
Address
Phone
Fax
e-mail

No.	Description	Date

NYCCT

LEVEL 1 FLOOR PLAN- GYM

Project number	01.2014
Date	10.21.14
Drawn by	MARIE BARETSKY
Checked by	KING

A101.G

Scale 1/8" = 1'-0"