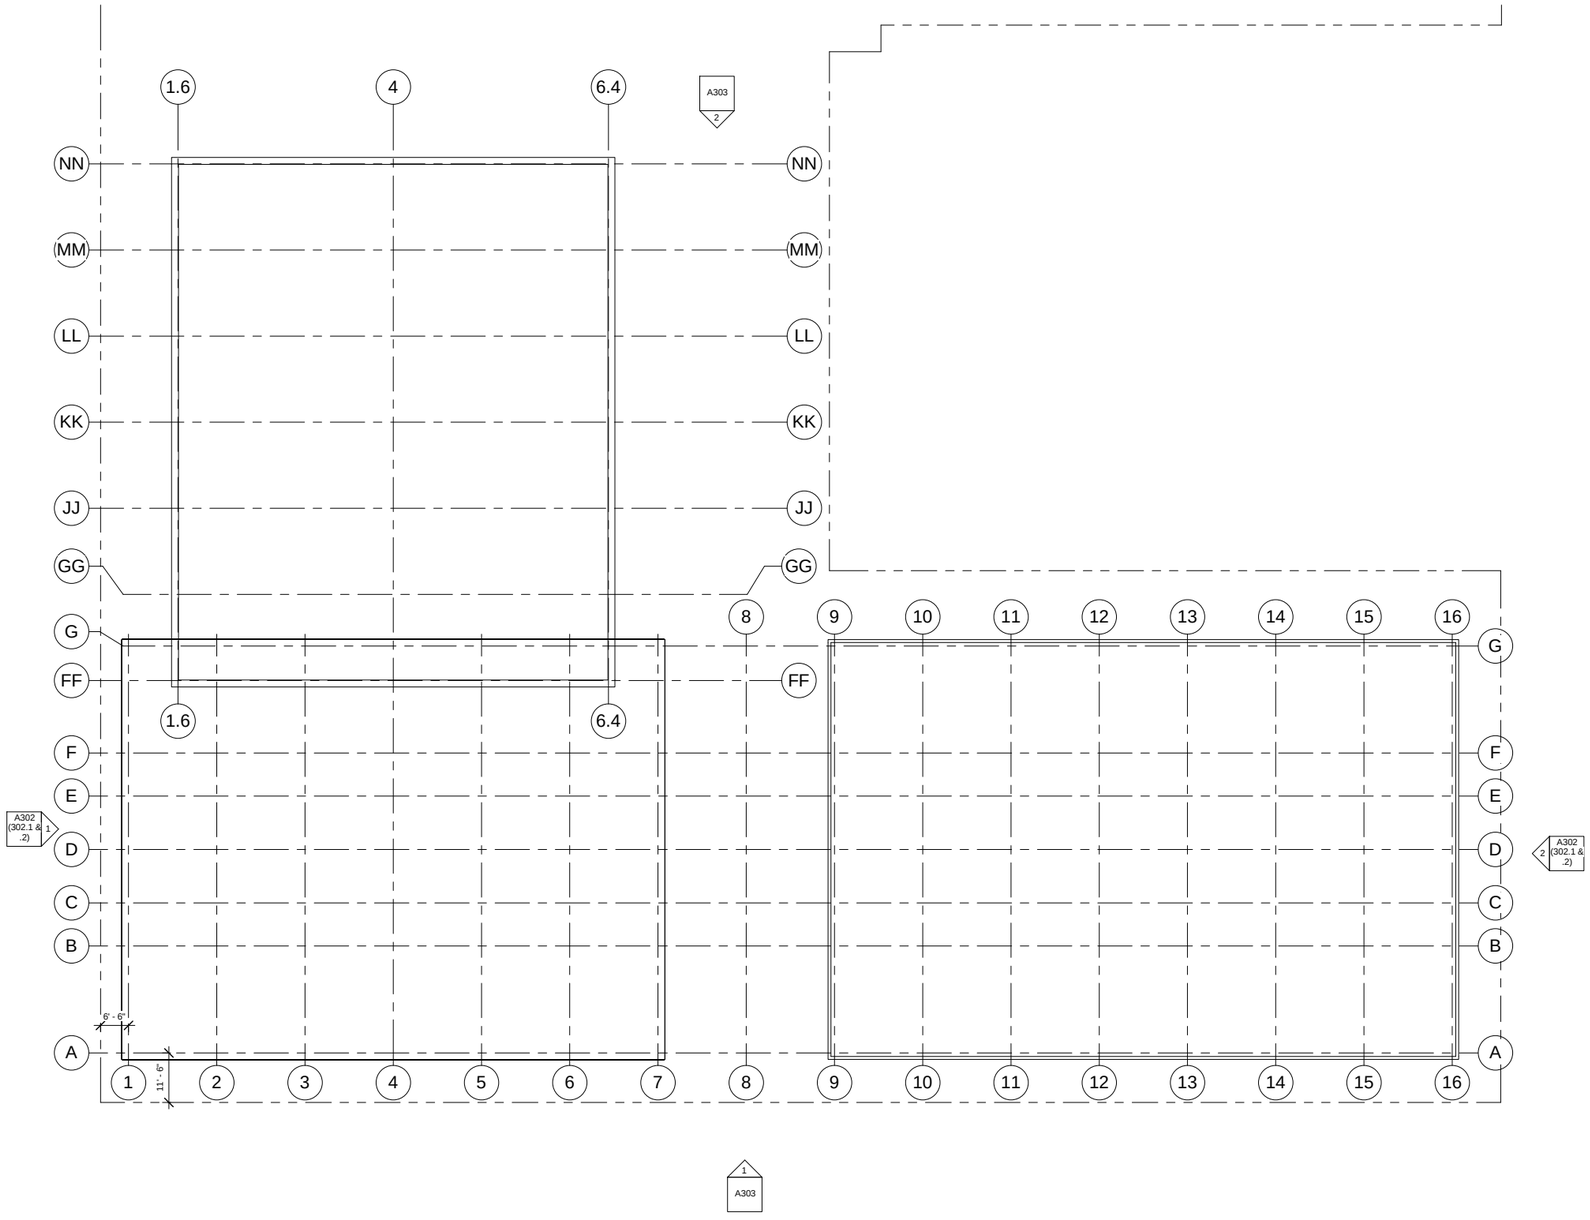

1 Level 1
1/16" = 1'-0"

AUTODESK.

www.autodesk.com/revit

Consultant
Address
Address
Phone
Fax
e-mail

Consultant
Address
Address
Phone
Fax
e-mail

Consultant
Address
Address
Phone
Fax
e-mail

Consultant
Address
Address
Phone
Fax
e-mail

Consultant
Address
Address
Phone
Fax
e-mail

No.	Description	Date

Owner

Project Name

1ST FLOOR - COMPOSITE

Project number	Project Number
Date	Issue Date
Drawn by	DAVID ENCARNACION
Checked by	Checker

A101

Scale	1/16" = 1'-0"

10/23/2014 2:55:59 PM

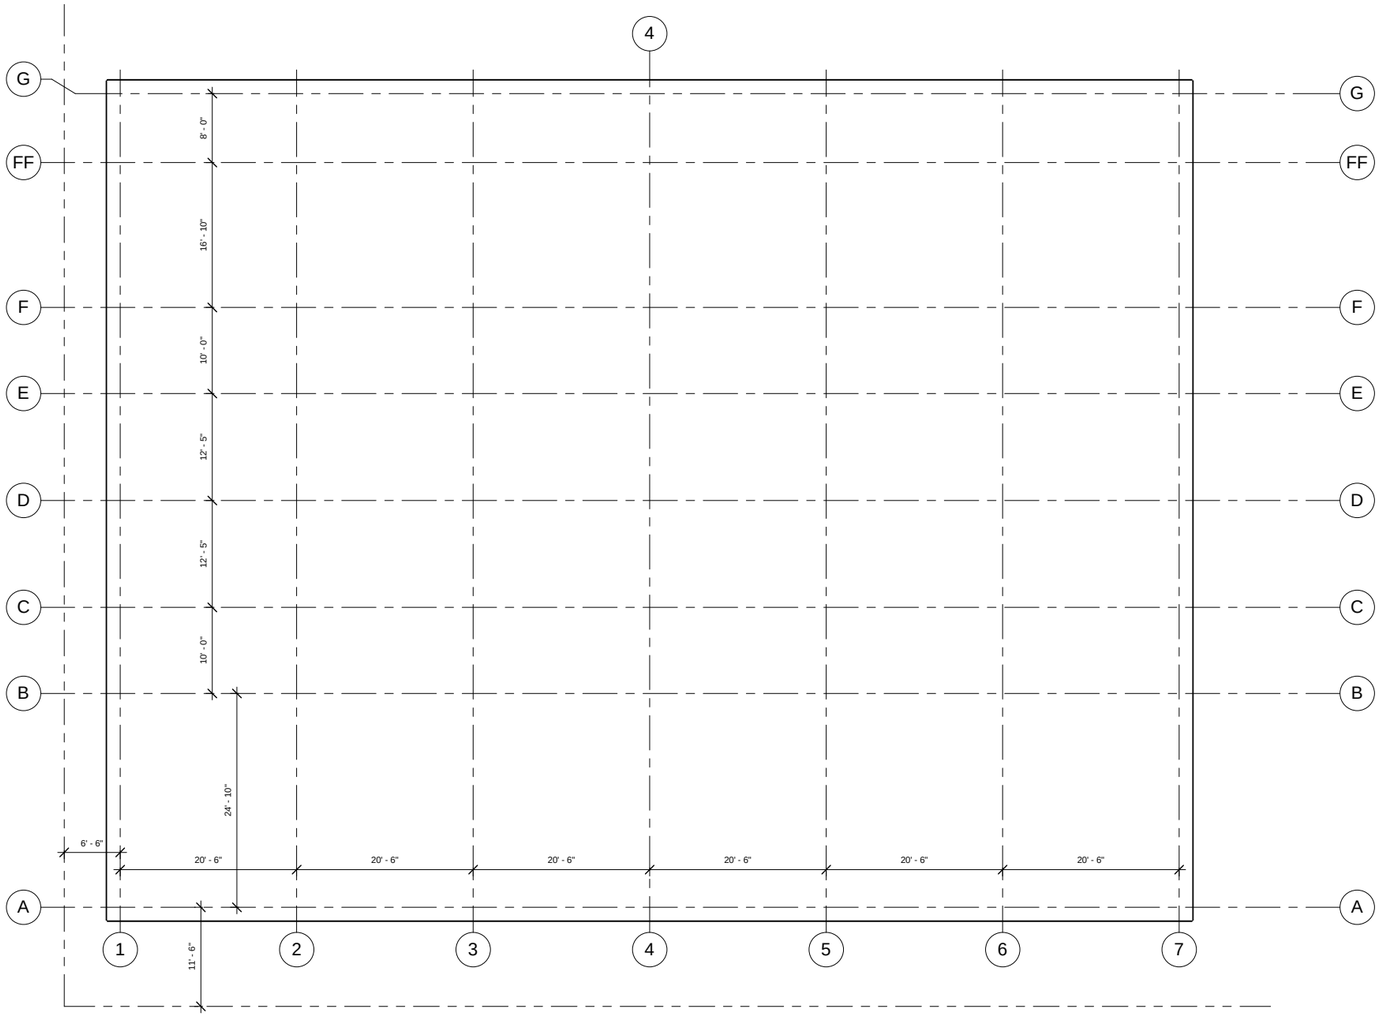

1 1ST FLOOR - ATRIUM
1/8" = 1'-0"

AUTODESK.

www.autodesk.com/revit

Consultant
Address
Address
Phone
Fax
e-mail

Consultant
Address
Address
Phone
Fax
e-mail

Consultant
Address
Address
Phone
Fax
e-mail

Consultant
Address
Address
Phone
Fax
e-mail

Consultant
Address
Address
Phone
Fax
e-mail

No.	Description	Date

Owner

Project Name

1ST FLOOR - ATRIUM

Project number	Project Number
Date	Issue Date
Drawn by	DAVID ENCARNACION
Checked by	Checker

A101.A

Scale	1/8" = 1'-0"

10/23/2014 2:56:17 PM

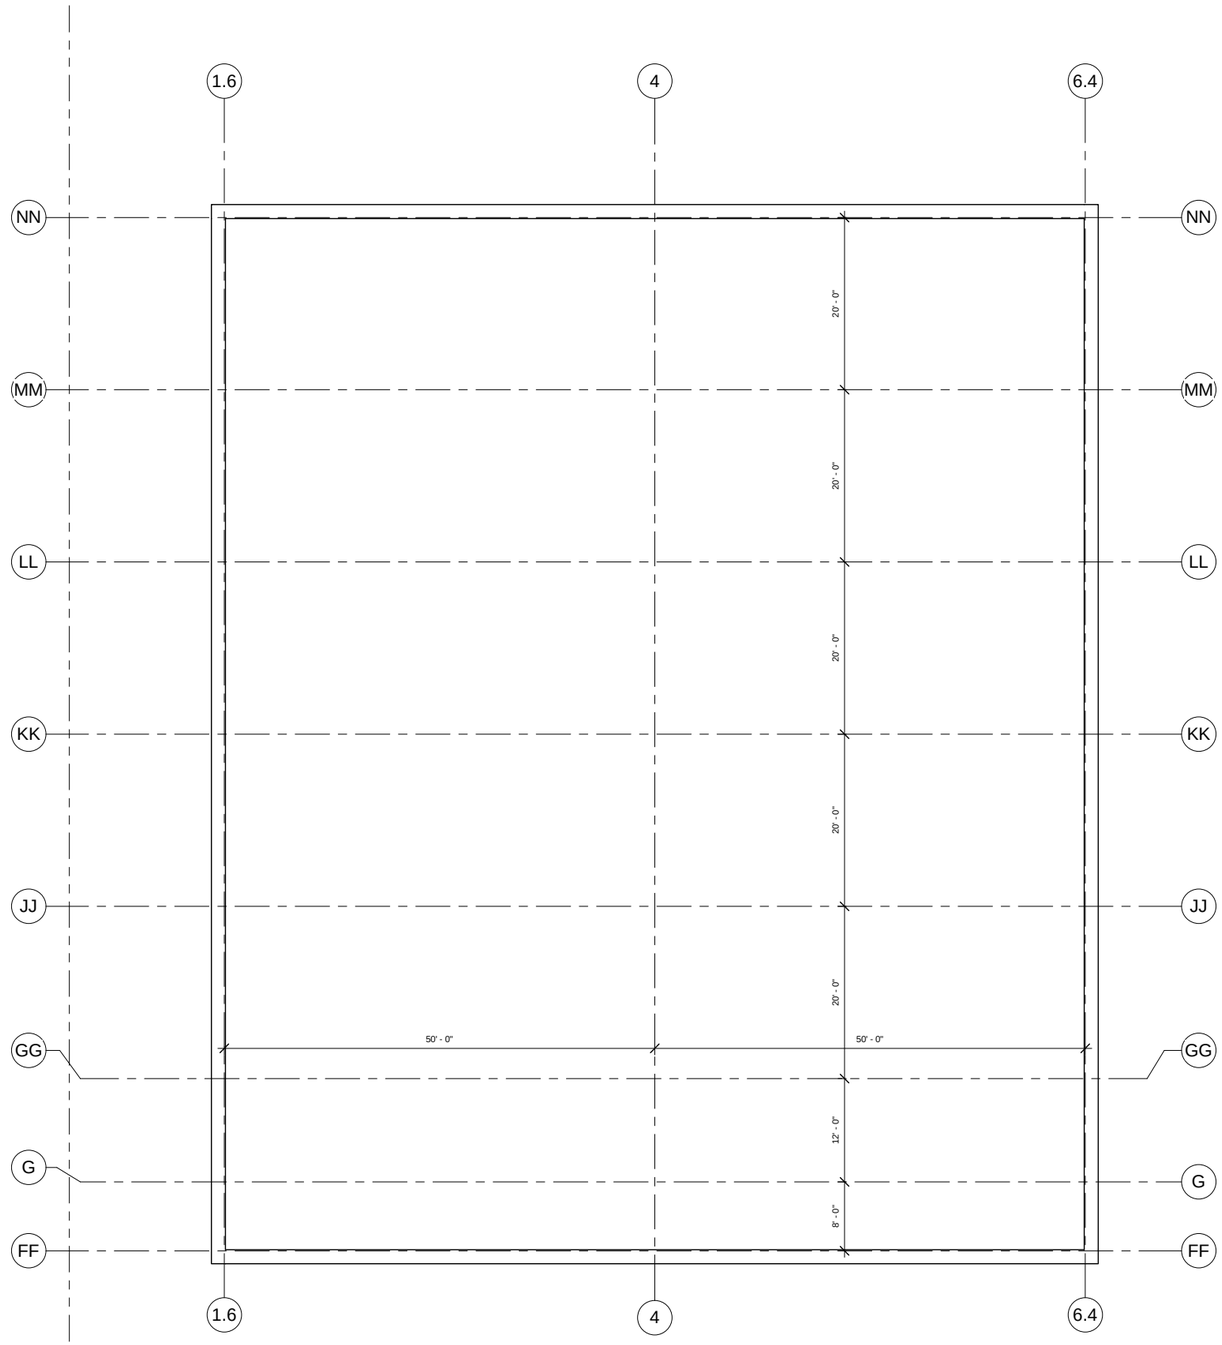

1 1ST FLOOR - GYM
1/8" = 1'-0"

AUTODESK.

www.autodesk.com/revit

Consultant
Address
Address
Phone
Fax
e-mail

Consultant
Address
Address
Phone
Fax
e-mail

Consultant
Address
Address
Phone
Fax
e-mail

Consultant
Address
Address
Phone
Fax
e-mail

Consultant
Address
Address
Phone
Fax
e-mail

No.	Description	Date

Owner

Project Name

1ST FLOOR - GYM

Project number	Project Number
Date	Issue Date
Drawn by	Author
Checked by	Checker

A101.G

Scale	1/8" = 1'-0"

10/23/2014 2:56:34 PM

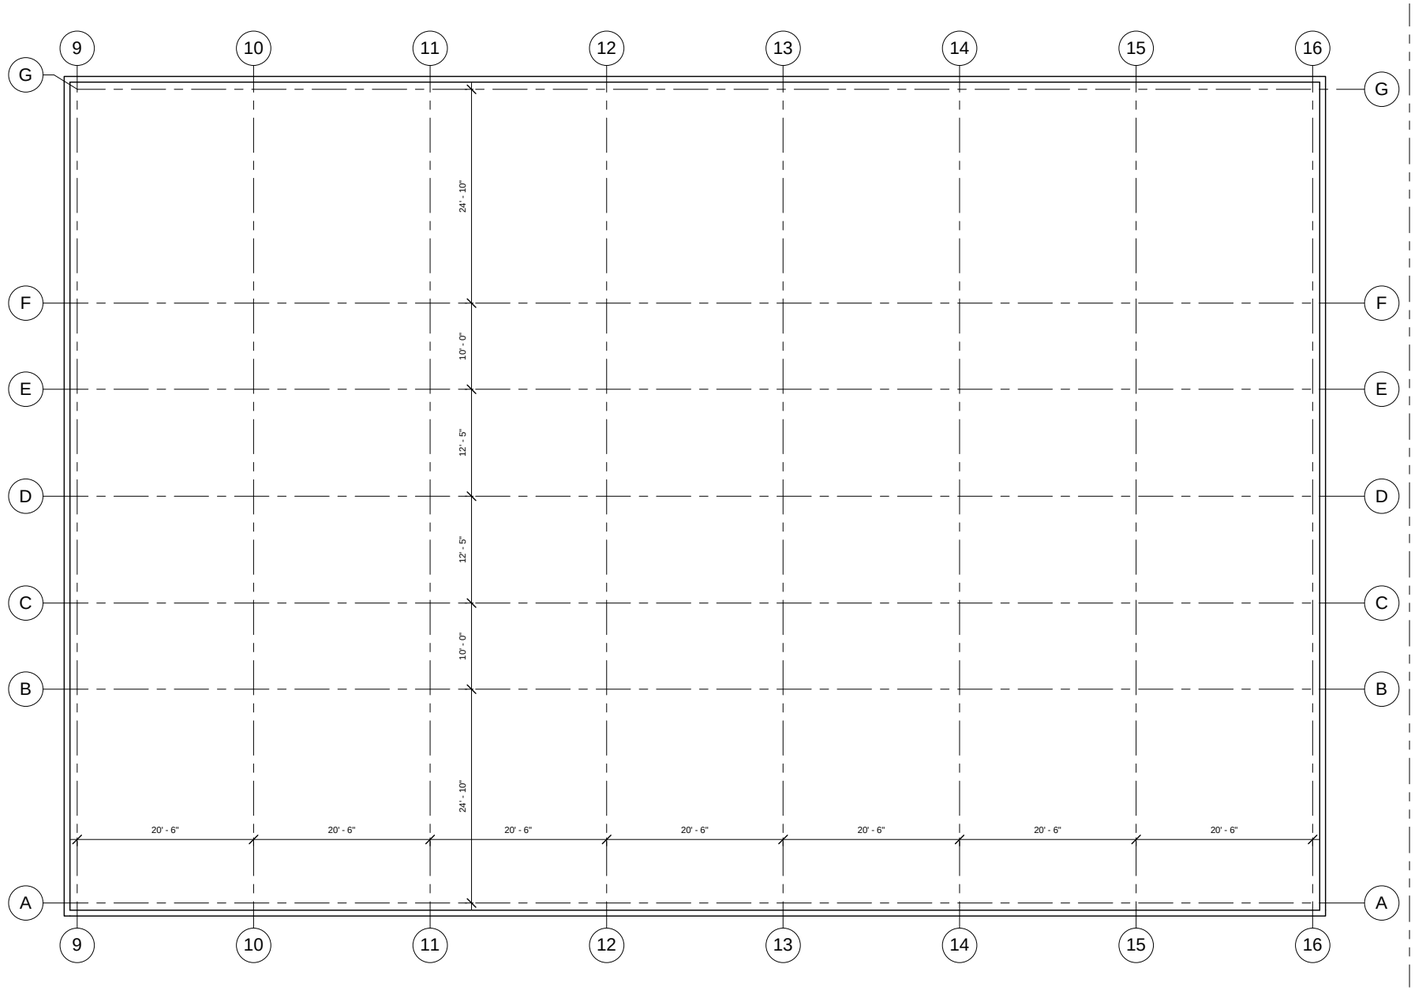

1 1ST FLOOR - LAB
1/8" = 1'-0"

AUTODESK.

www.autodesk.com/revit

Consultant
Address
Address
Phone
Fax
e-mail

Consultant
Address
Address
Phone
Fax
e-mail

Consultant
Address
Address
Phone
Fax
e-mail

Consultant
Address
Address
Phone
Fax
e-mail

Consultant
Address
Address
Phone
Fax
e-mail

No.	Description	Date

Owner

Project Name

1ST FLOOR - LAB

Project number	Project Number
Date	Issue Date
Drawn by	Author
Checked by	Checker

A101.L

Scale	1/8" = 1'-0"

10/23/2014 2:56:57 PM

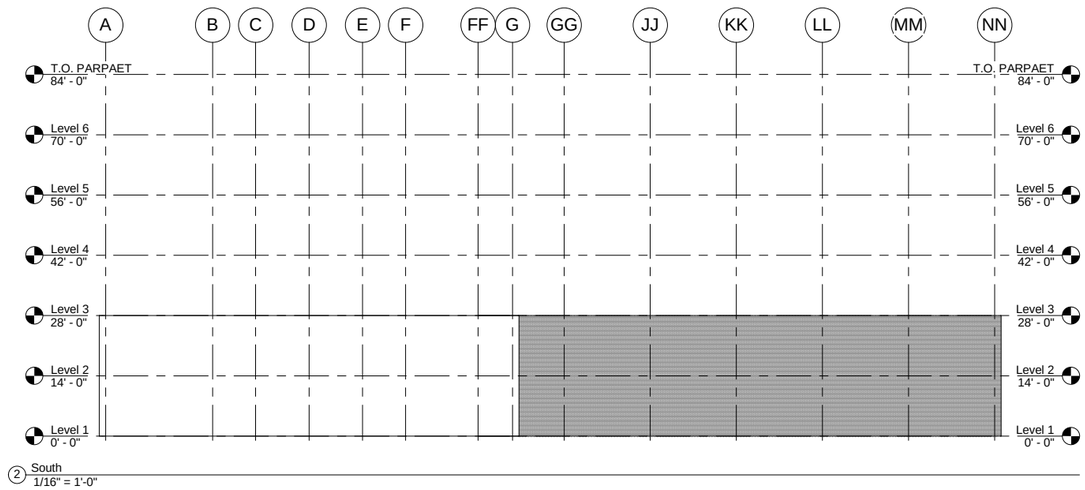

2 South
1/16" = 1'-0"

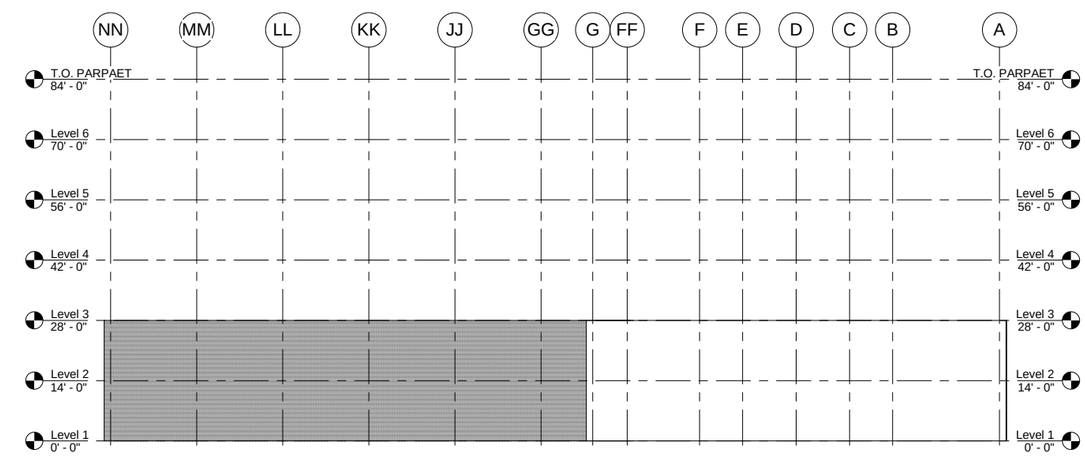

1 North
1/16" = 1'-0"

AUTODESK.

www.autodesk.com/revit

Consultant
Address
Address
Phone
Fax
e-mail

Consultant
Address
Address
Phone
Fax
e-mail

Consultant
Address
Address
Phone
Fax
e-mail

Consultant
Address
Address
Phone
Fax
e-mail

Consultant
Address
Address
Phone
Fax
e-mail

No.	Description	Date

Owner

Project Name

EXTERIOR ELEVATIONS - NORTH & SOUTH

Project Number	Project Number
Date	Issue Date
Drawn by	Author
Checked by	Checker
Scale	1/16" = 1'-0"

A302 (302.1 & .2)

10/23/2014 2:57:17 PM

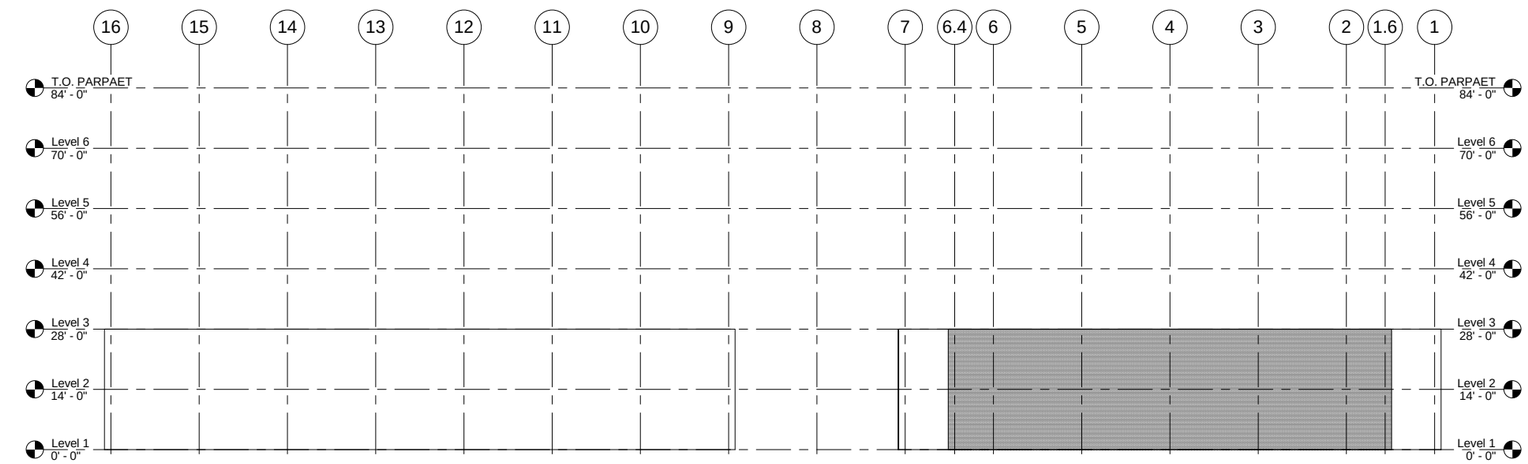

2 East
1/16" = 1'-0"

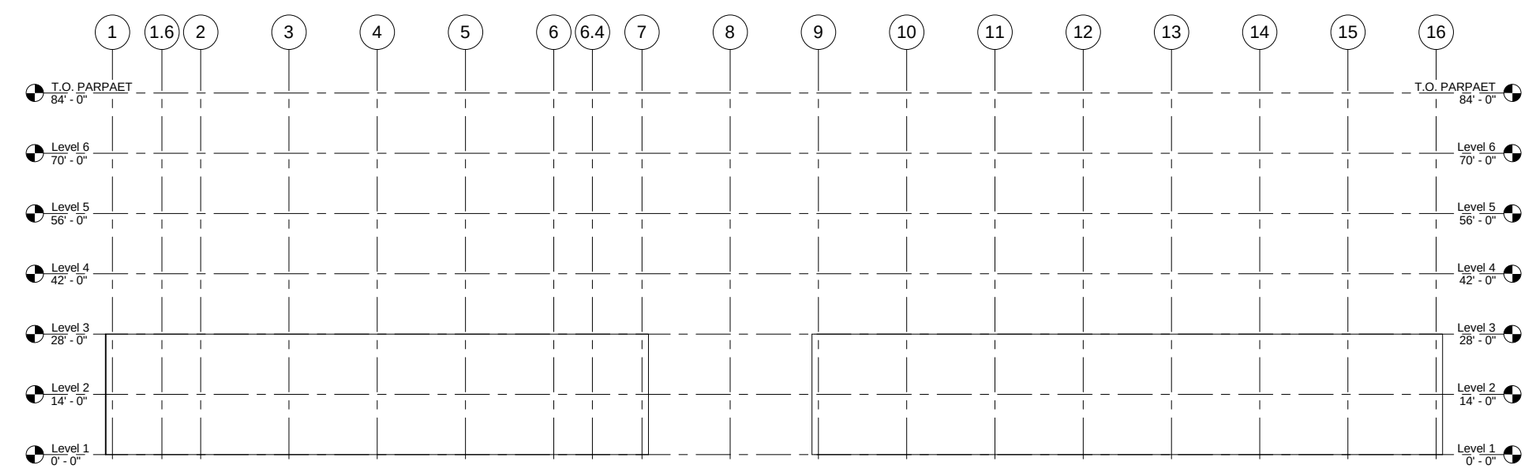

1 West
1/16" = 1'-0"

AUTODESK.

www.autodesk.com/revit

Consultant
Address
Address
Phone
Fax
e-mail

Consultant
Address
Address
Phone
Fax
e-mail

Consultant
Address
Address
Phone
Fax
e-mail

Consultant
Address
Address
Phone
Fax
e-mail

Consultant
Address
Address
Phone
Fax
e-mail

No.	Description	Date

Owner

Project Name

EXTERIOR ELEVATIONS - EAST & WEST

Project number	Project Number
Date	Issue Date
Drawn by	Author
Checked by	Checker

A303

Scale	1/16" = 1'-0"

10/23/2014 2:57:37 PM