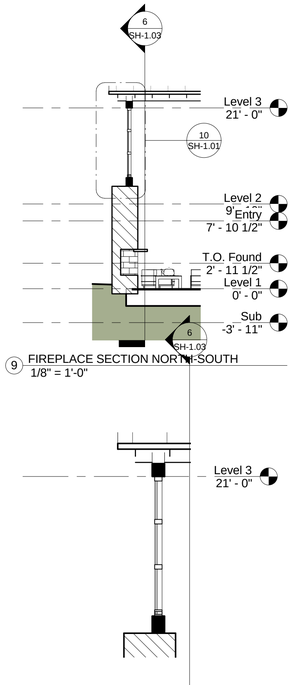

9 FIREPLACE SECTION NORTH-SOUTH
1/8" = 1'-0"

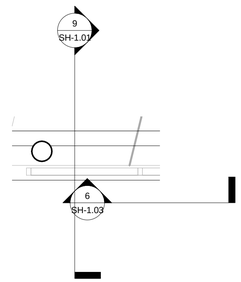

8 FIREPLACE CALLOUT LEVEL 3
1/4" = 1'-0"

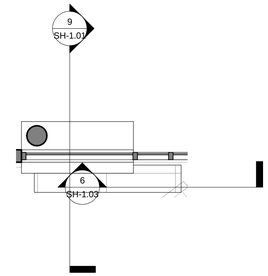

7 FIREPLACE CALLOUT LEVEL 2
1/4" = 1'-0"

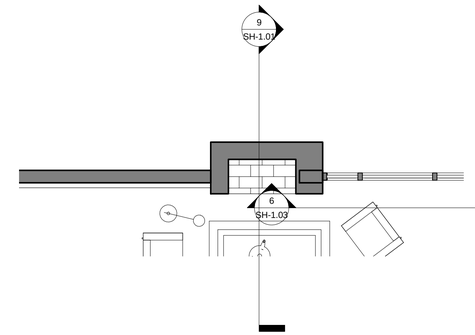

6 FIREPLACE CALLOUT LEVEL1
1/4" = 1'-0"

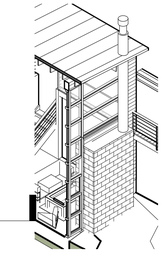

5 FIREPLACE S-E ISOMETRIC

FIREPLACE SECTION NORTH-SOUTH - CHIMNEY CALLOUT
10
1/4" = 1'-0"

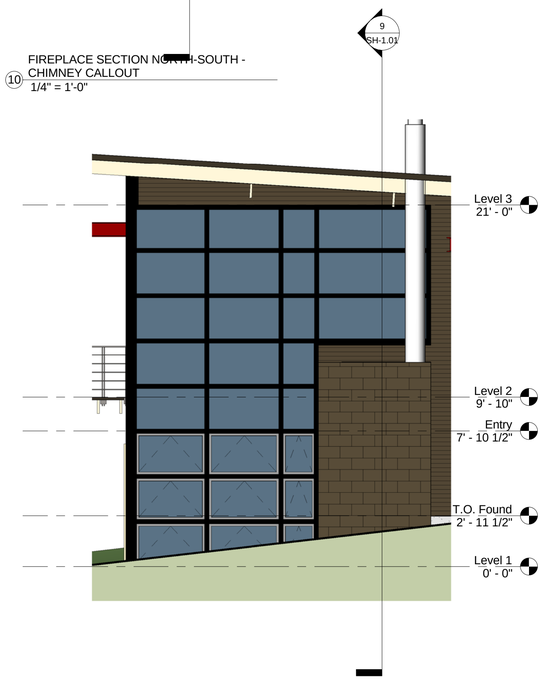

2 Callout of North
1/4" = 1'-0"

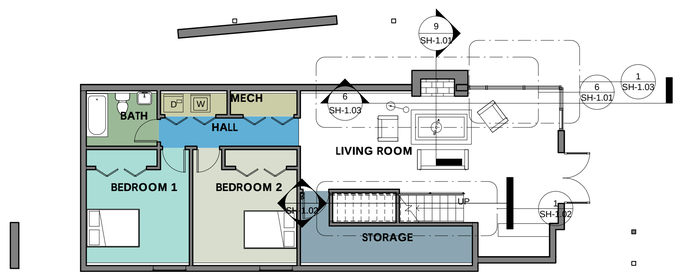

3 Level 1
1/8" = 1'-0"

4 FIREPLACE PERSPECTIVE LEVEL 1

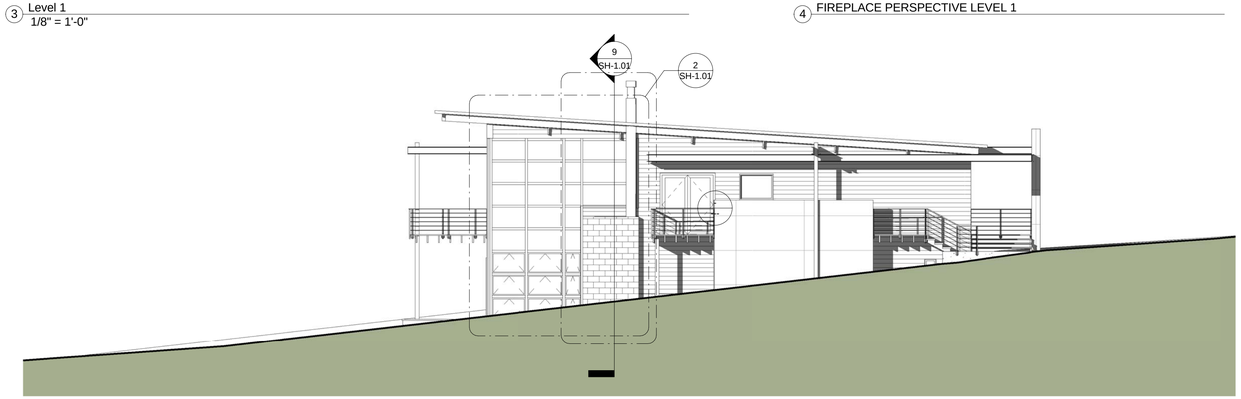

1 North
1/8" = 1'-0"

AUTODESK.

www.autodesk.com/revit

Consultant
Address
Address
Phone
Fax
e-mail

Consultant
Address
Address
Phone
Fax
e-mail

Consultant
Address
Address
Phone
Fax
e-mail

Consultant
Address
Address
Phone
Fax
e-mail

Consultant
Address
Address
Phone
Fax
e-mail

No.	Description	Date

SCAVENGER HUNT

Project number	10
Date	10/07/14
Drawn by	ROBERT DAVIS
Checked by	Checker

SH-1.01

Scale	As indicated

10/6/2014 3:18:42 PM

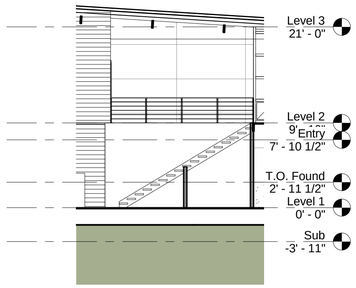

8 STAIR SECTION WEST-EAST
1/8" = 1'-0"

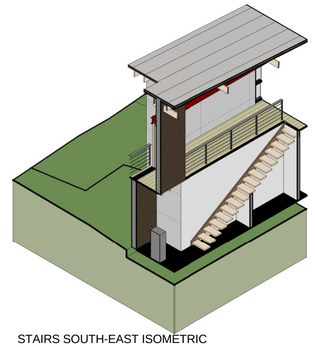

STAIRS SOUTH-EAST ISOMETRIC SECTION
9

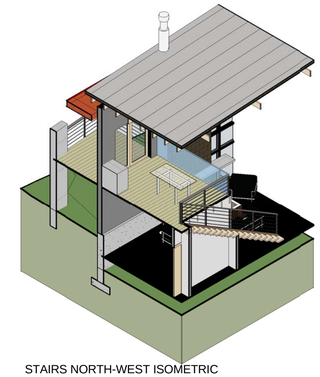

STAIRS NORTH-WEST ISOMETRIC SECTION
10

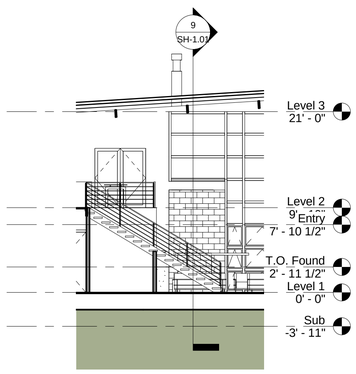

7 STAIR SECTION EAST-WEST
1/8" = 1'-0"

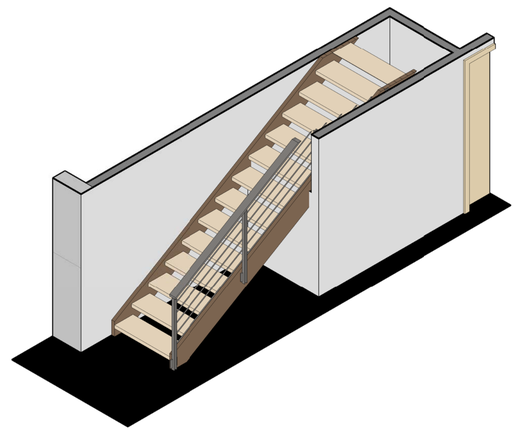

6 STAIRS S-E ISOMETRIC

5 STAIRS PERSPECTIVE LEVEL 1

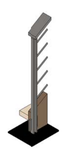

4 HANDRAIL DETAIL

3 STAIRS CALLOUT HANDRAIL DETAIL
1/2" = 1'-0"

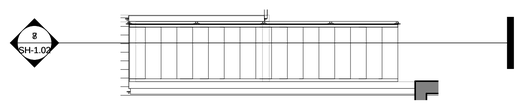

2 STAIRS CALLOUT LEVEL 2
1/4" = 1'-0"

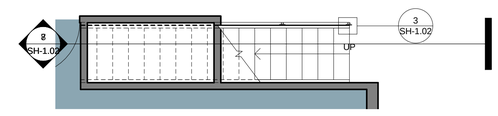

1 STAIRS CALLOUT LEVEL 1
1/4" = 1'-0"

AUTODESK.

www.autodesk.com/revit

Consultant
Address
Address
Phone
Fax
e-mail

Consultant
Address
Address
Phone
Fax
e-mail

Consultant
Address
Address
Phone
Fax
e-mail

Consultant
Address
Address
Phone
Fax
e-mail

Consultant
Address
Address
Phone
Fax
e-mail

No.	Description	Date

SCAVENGER HUNT

Project number	10
Date	10/07/14
Drawn by	Author
Checked by	Checker

SH-1.02

Scale	As indicated

10/6/2014 3:18:47 PM

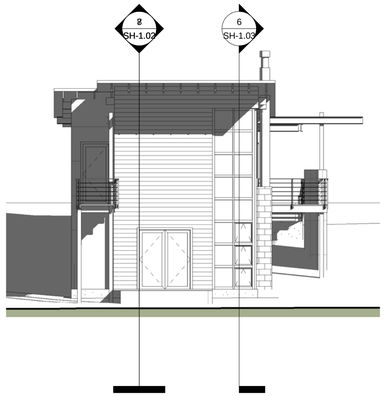

7 East
1/8" = 1'-0"

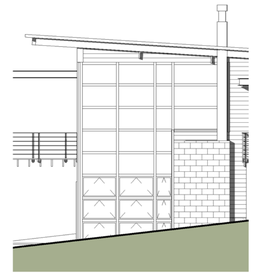

8 NORTH ELEVATION CURTAIN WALL
1/8" = 1'-0"

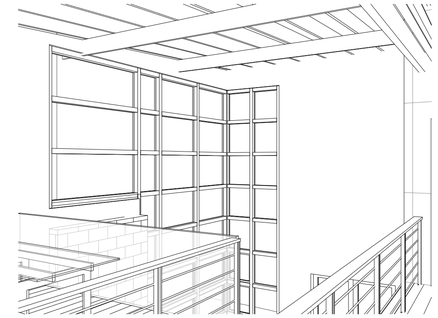

9 CURTAIN WALL PERSPECTIVE

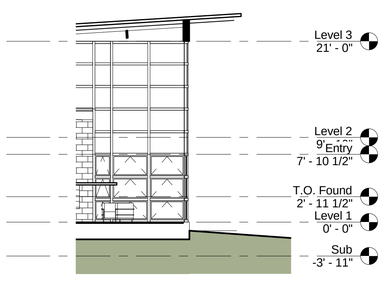

6 EAST-WEST SECTION- CURTAIN WALL
1/8" = 1'-0"

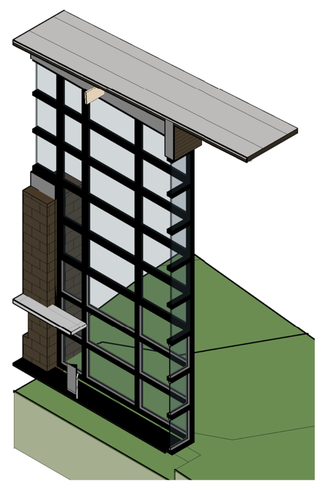

5 CURTAIN WALL SOUTH-WEST
ISOMETRIC SECTION

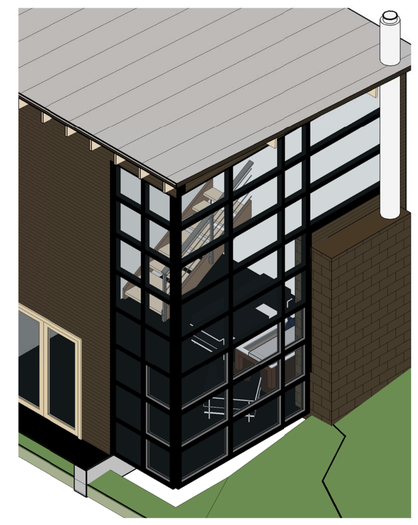

4 CURTAIN WALL SOUTH EAST ISOMETRIC

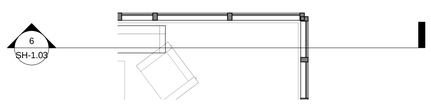

3 CURTAIN WALL CALLOUT LEVEL 2
1/4" = 1'-0"

2 CURTAIN WALL CALLOUT LEVEL 1 -
CORNER DETAIL
1/2" = 1'-0"

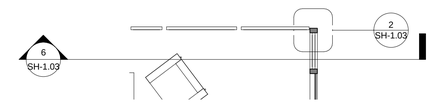

1 CURTAIN WALL CALLOUT LEVEL 1
1/4" = 1'-0"

AUTODESK.

www.autodesk.com/revit

Consultant
Address
Address
Phone
Fax
e-mail

Consultant
Address
Address
Phone
Fax
e-mail

Consultant
Address
Address
Phone
Fax
e-mail

Consultant
Address
Address
Phone
Fax
e-mail

Consultant
Address
Address
Phone
Fax
e-mail

No.	Description	Date

SCAVENGER HUNT

Project number	10
Date	10/07/14
Drawn by	Author
Checked by	Checker

SH-1.03

Scale	As indicated

10/8/2014 3:18:50 PM