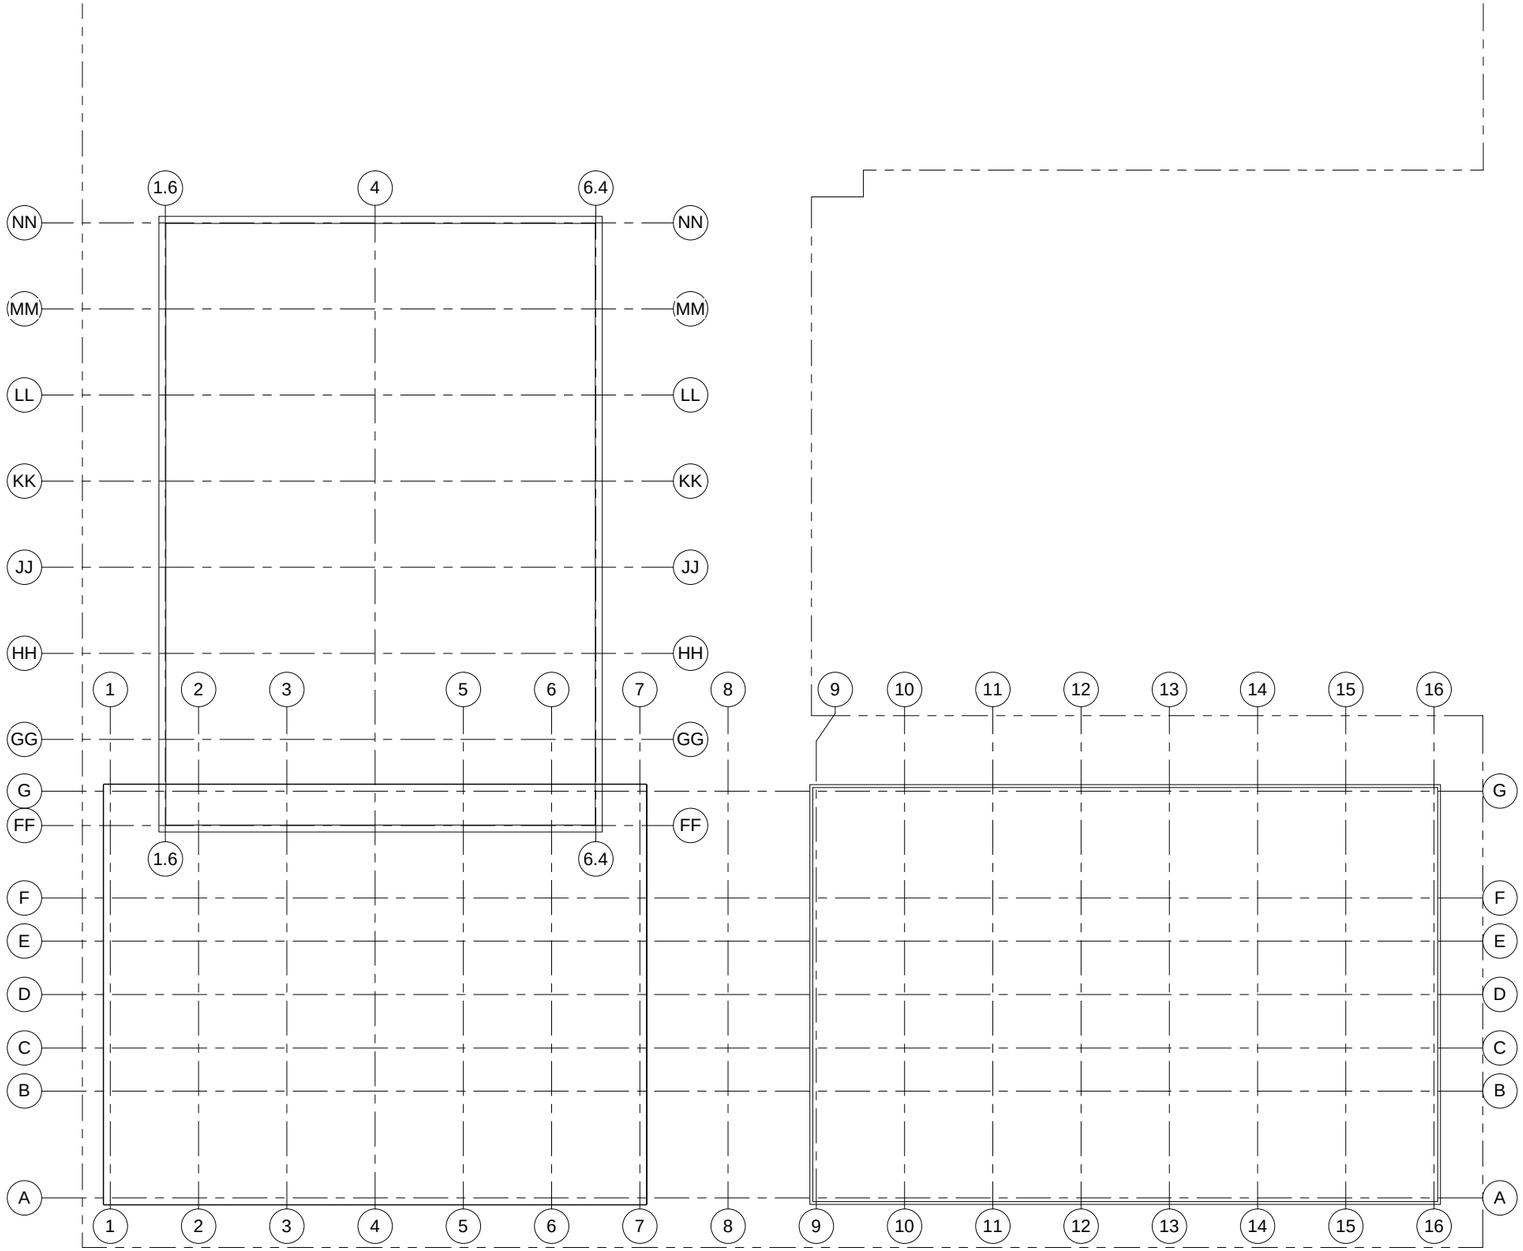

1 Level 1
1/16" = 1'-0"

AUTODESK.

www.autodesk.com/revit

Consultant
Address
Address
Phone
Fax
e-mail

Consultant
Address
Address
Phone
Fax
e-mail

Consultant
Address
Address
Phone
Fax
e-mail

Consultant
Address
Address
Phone
Fax
e-mail

Consultant
Address
Address
Phone
Fax
e-mail

No.	Description	Date

ROBERT DAVIS

NEW ACADEMIC BLD

First Floor Composite

Project number	Project Number
Date	Issue Date
Drawn by	Author
Checked by	Checker

A101

Scale	1/16" = 1'-0"

10/23/2014 2:44:13 PM

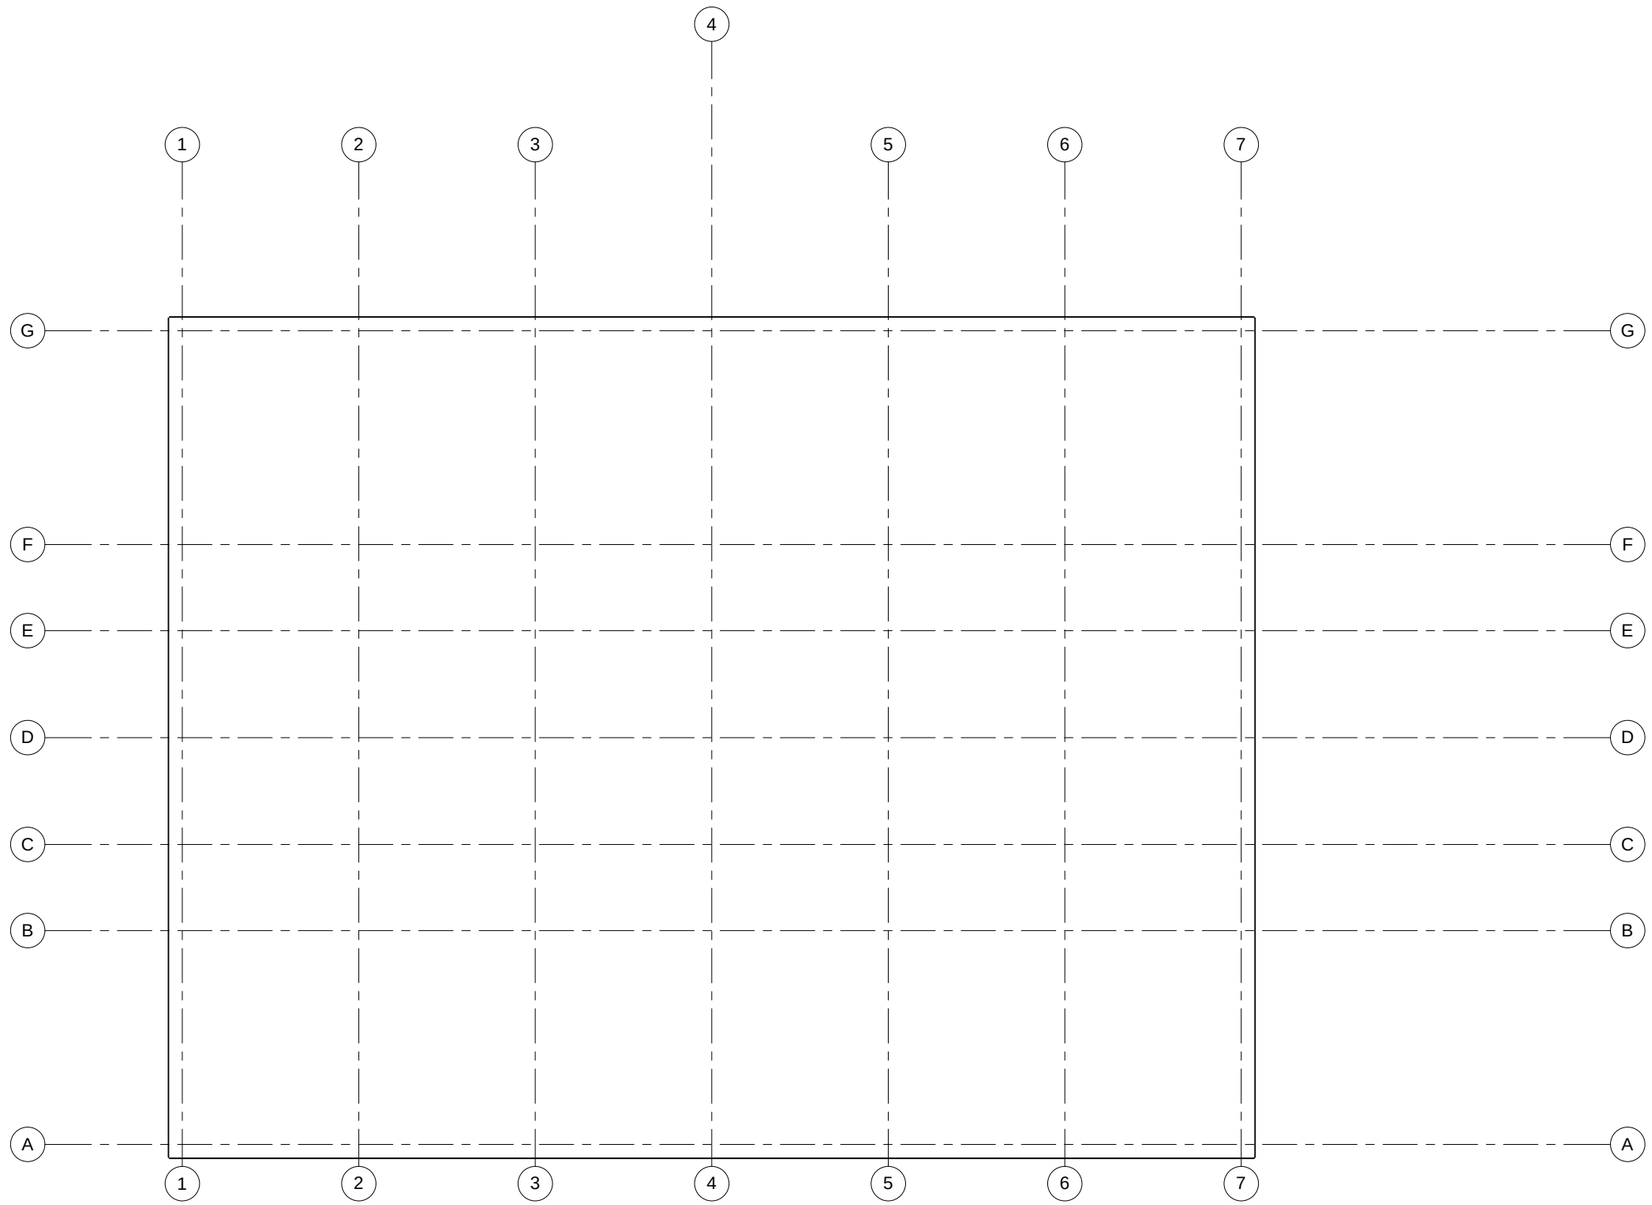

1 Level 1- ATRIUM ONLY
1/8" = 1'-0"

AUTODESK.

www.autodesk.com/revit

Consultant
Address
Address
Phone
Fax
e-mail

Consultant
Address
Address
Phone
Fax
e-mail

Consultant
Address
Address
Phone
Fax
e-mail

Consultant
Address
Address
Phone
Fax
e-mail

Consultant
Address
Address
Phone
Fax
e-mail

No.	Description	Date

ROBERT DAVIS

NEW ACADEMIC BLD

First Floor Atrium

Project number	Project Number
Date	Issue Date
Drawn by	Author
Checked by	Checker

A101.A

Scale	1/8" = 1'-0"

10/23/2014 2:44:13 PM

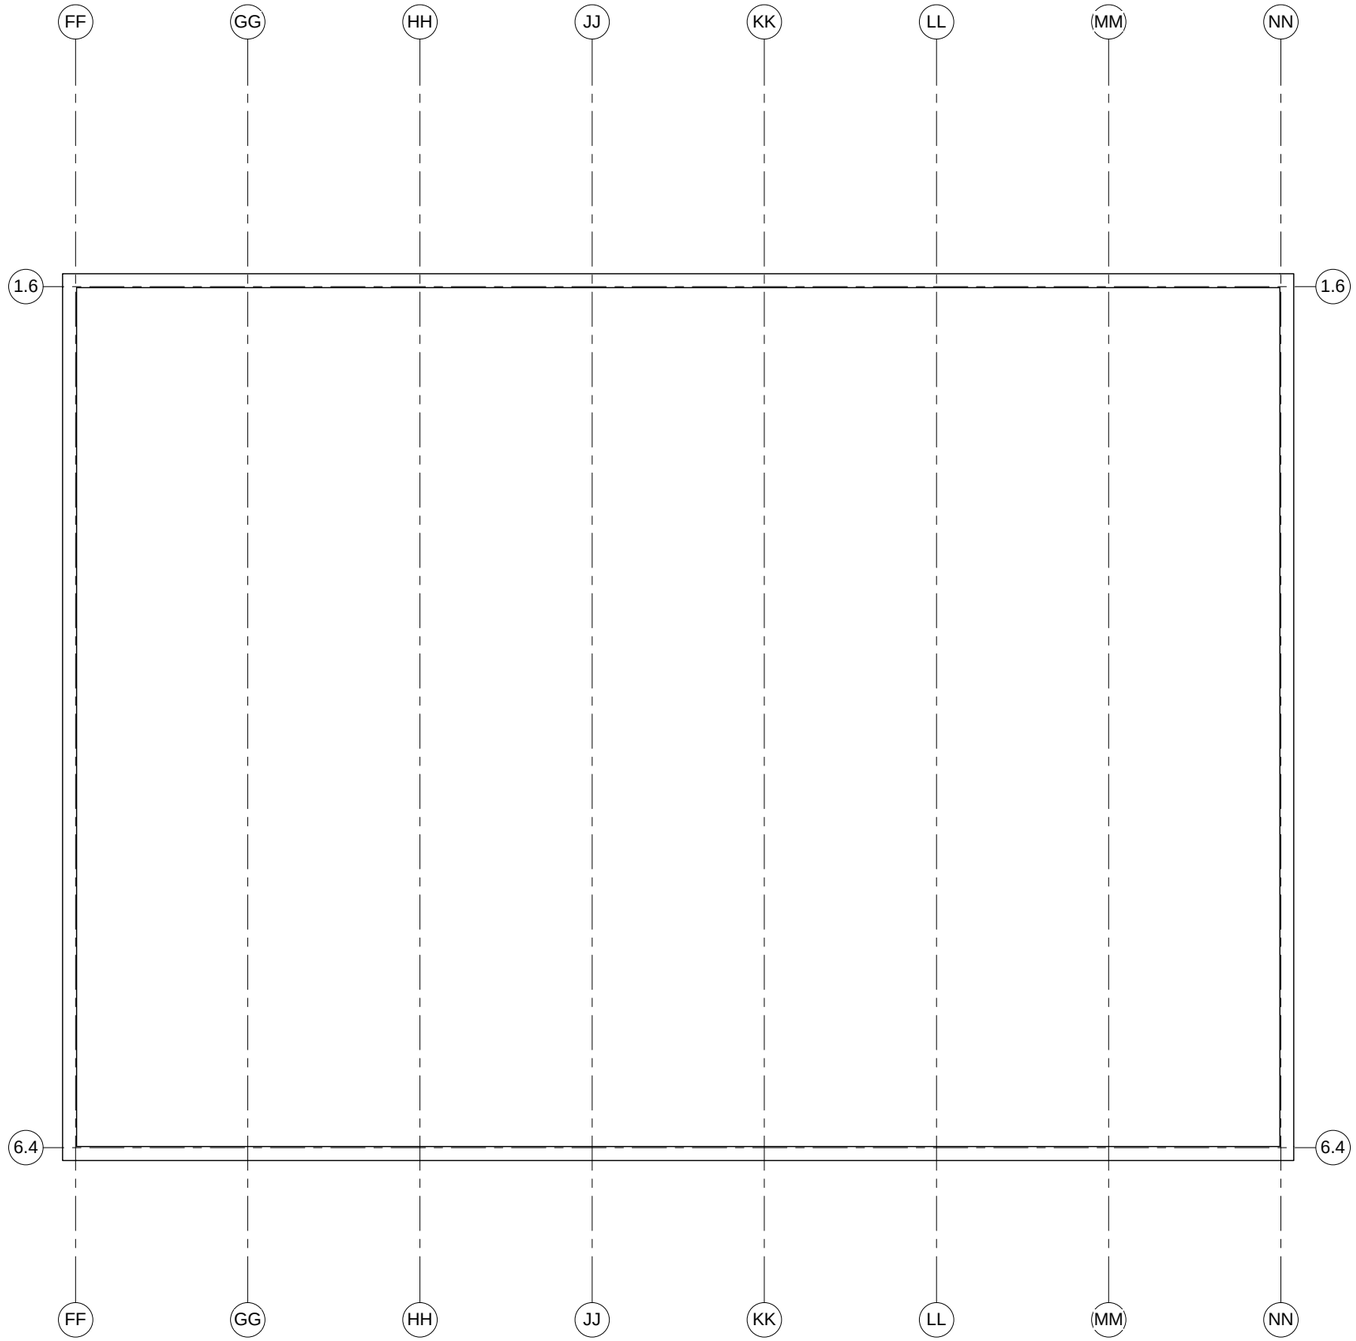

1 Level 1- GYM ONLY
1/8" = 1'-0"

AUTODESK.

www.autodesk.com/revit

Consultant
Address
Address
Phone
Fax
e-mail

Consultant
Address
Address
Phone
Fax
e-mail

Consultant
Address
Address
Phone
Fax
e-mail

Consultant
Address
Address
Phone
Fax
e-mail

Consultant
Address
Address
Phone
Fax
e-mail

No.	Description	Date

ROBERT DAVIS

NEW ACADEMIC BLD

First Floor Gym

Project number	Project Number
Date	Issue Date
Drawn by	Author
Checked by	Checker

A101.G

Scale	1/8" = 1'-0"

10/23/2014 2:44:13 PM

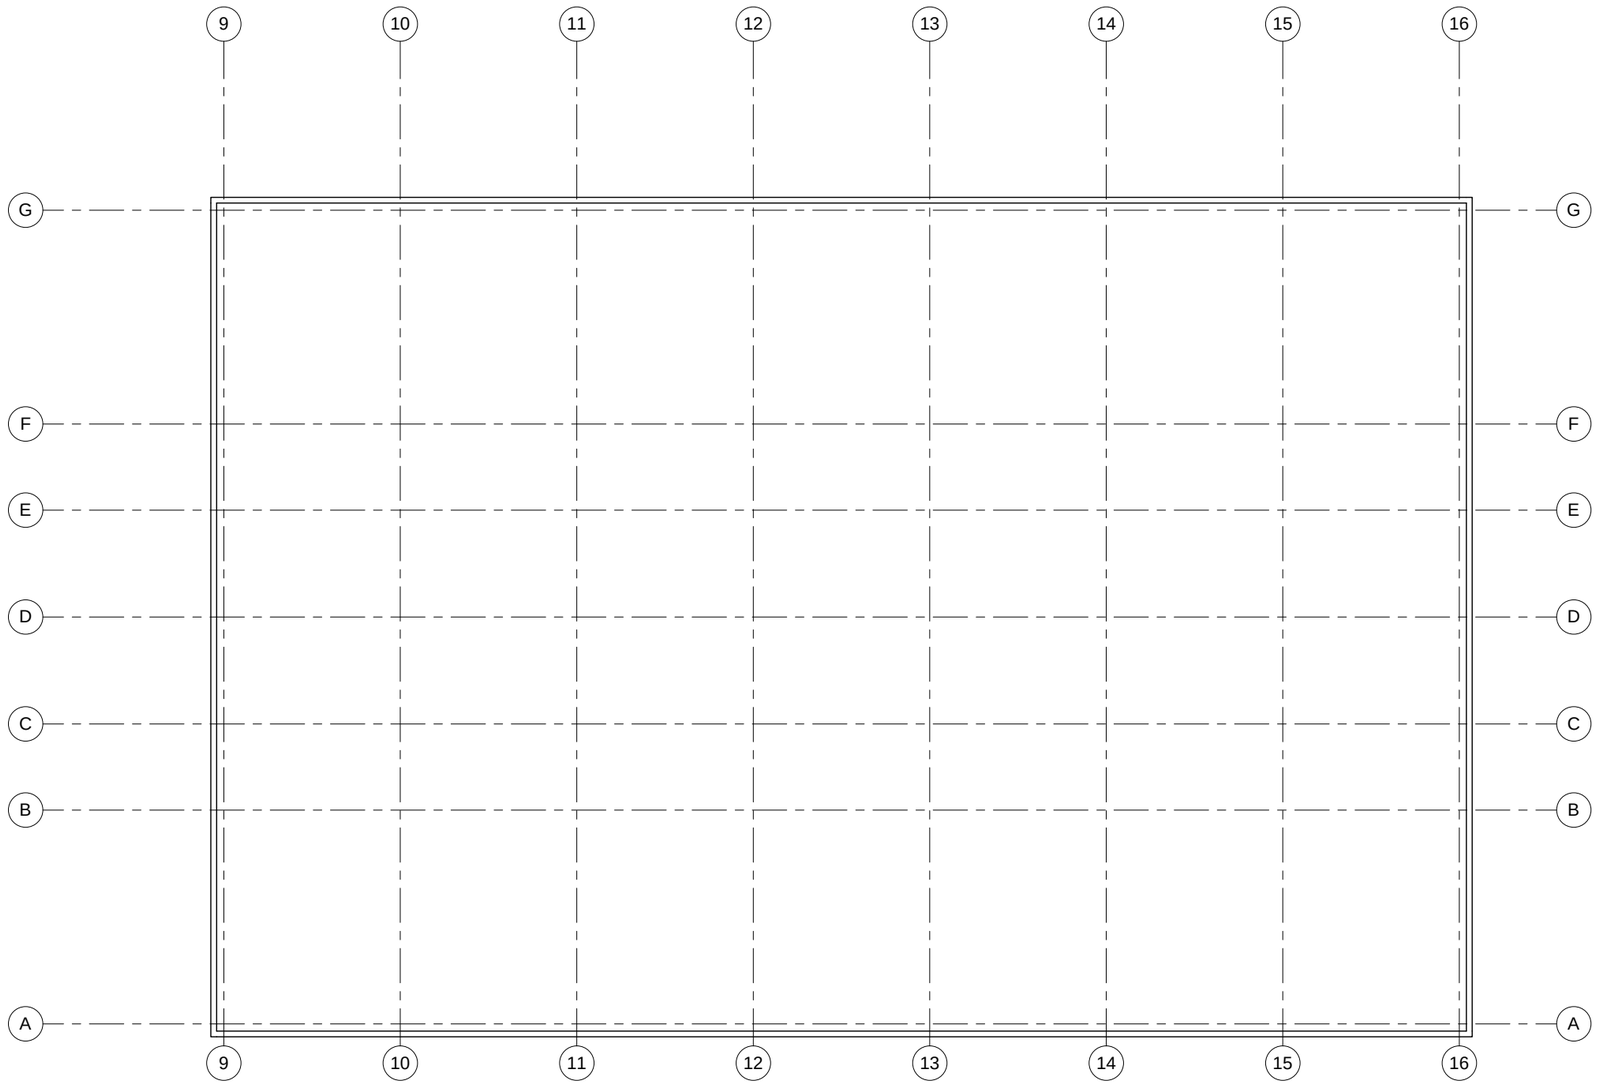

1 Level 1- LAB ONLY
1/8" = 1'-0"

AUTODESK.

www.autodesk.com/revit

Consultant
Address
Address
Phone
Fax
e-mail

Consultant
Address
Address
Phone
Fax
e-mail

Consultant
Address
Address
Phone
Fax
e-mail

Consultant
Address
Address
Phone
Fax
e-mail

Consultant
Address
Address
Phone
Fax
e-mail

No.	Description	Date

ROBERT DAVIS

NEW ACADEMIC BLD

First Floor Lab

Project number	Project Number
Date	Issue Date
Drawn by	Author
Checked by	Checker

A101.L

Scale	1/8" = 1'-0"

10/23/2014 2:44:14 PM

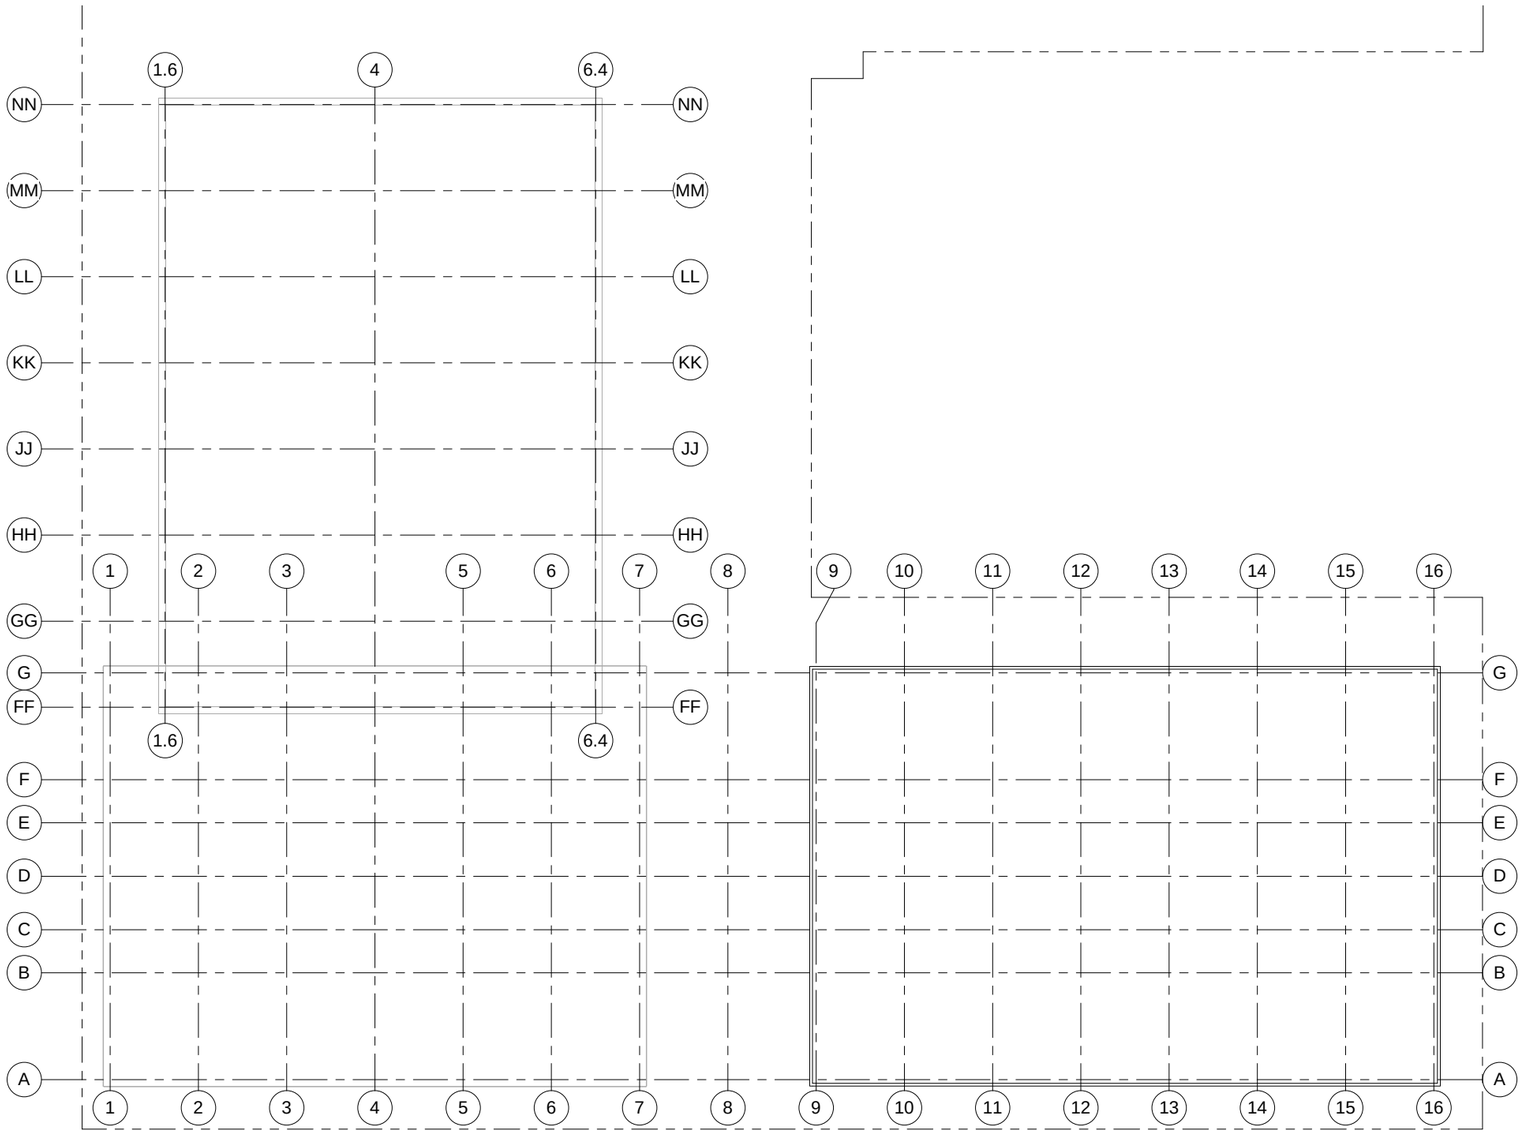

1 Level 4
1/16" = 1'-0"

AUTODESK.

www.autodesk.com/revit

Consultant
Address
Address
Phone
Fax
e-mail

Consultant
Address
Address
Phone
Fax
e-mail

Consultant
Address
Address
Phone
Fax
e-mail

Consultant
Address
Address
Phone
Fax
e-mail

Consultant
Address
Address
Phone
Fax
e-mail

No.	Description	Date

ROBERT DAVIS

NEW ACADEMIC BLD

Fourth Floor Composite

Project number	Project Number
Date	Issue Date
Drawn by	Author
Checked by	Checker

A102

Scale	1/16" = 1'-0"

10/23/2014 2:44:14 PM

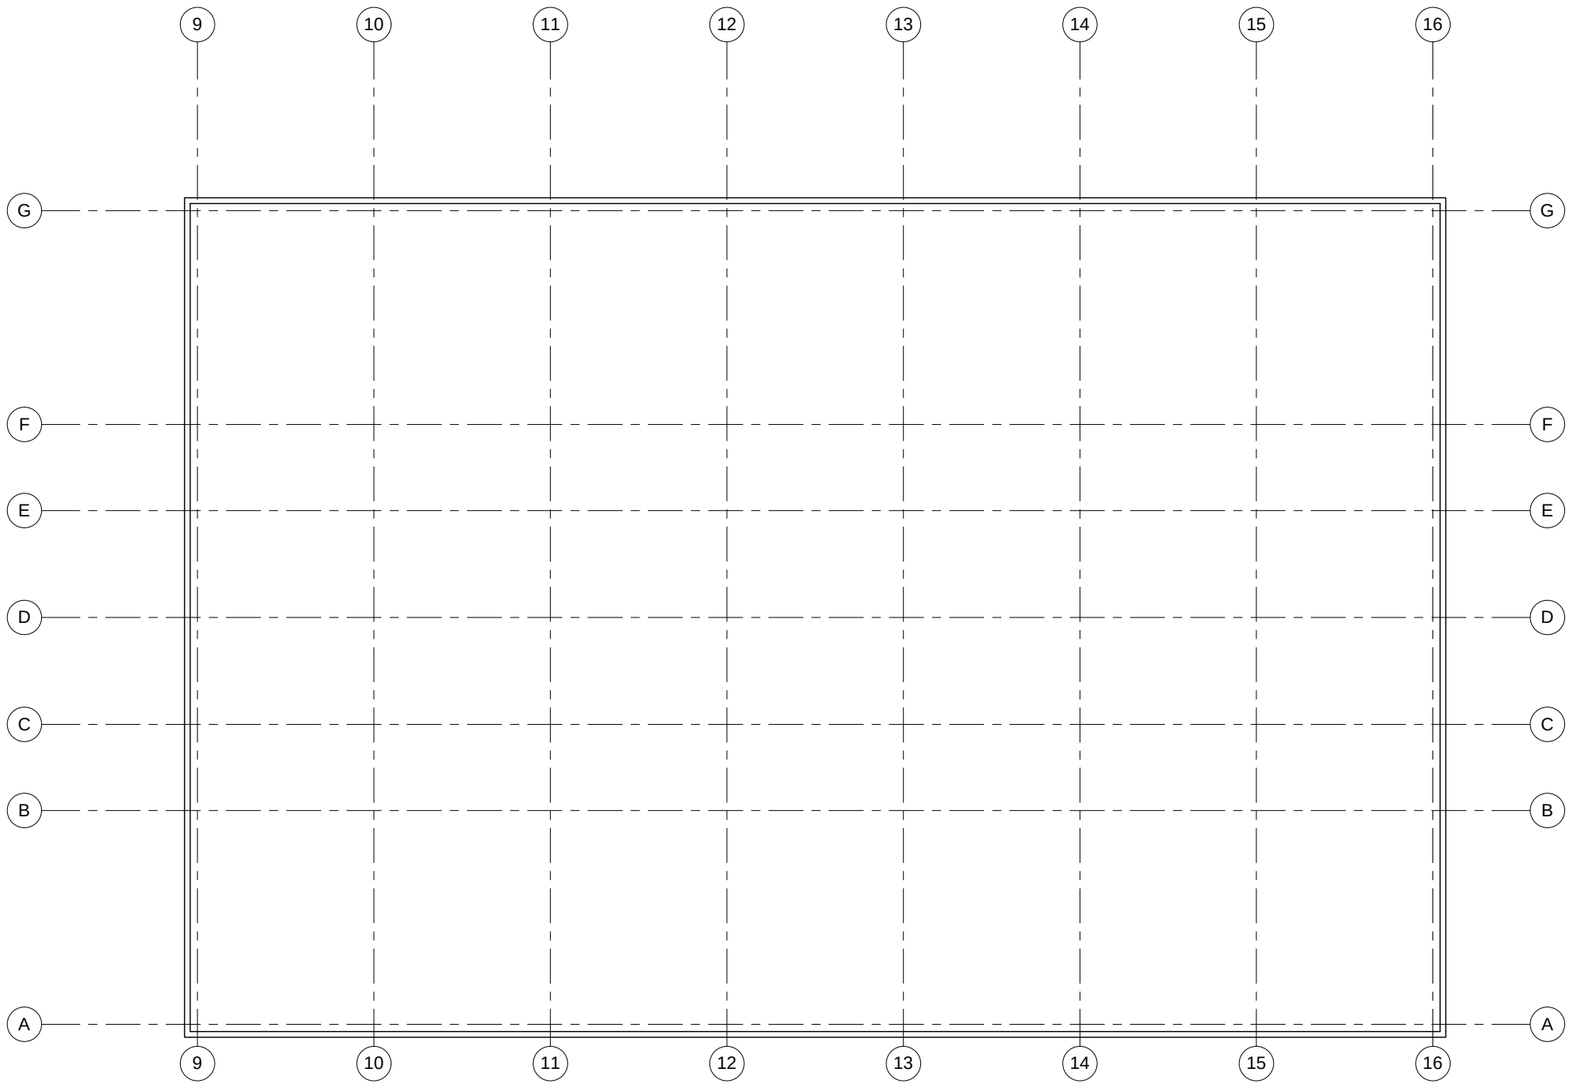

1 Level 4- LAB ONLY
1/8" = 1'-0"

AUTODESK.

www.autodesk.com/revit

Consultant
Address
Address
Phone
Fax
e-mail

Consultant
Address
Address
Phone
Fax
e-mail

Consultant
Address
Address
Phone
Fax
e-mail

Consultant
Address
Address
Phone
Fax
e-mail

Consultant
Address
Address
Phone
Fax
e-mail

No.	Description	Date

ROBERT DAVIS

NEW ACADEMIC BLD

Fourth Floor Lab

Project number	Project Number
Date	Issue Date
Drawn by	Author
Checked by	Checker

A102.L

Scale	1/8" = 1'-0"

10/23/2014 2:44:14 PM

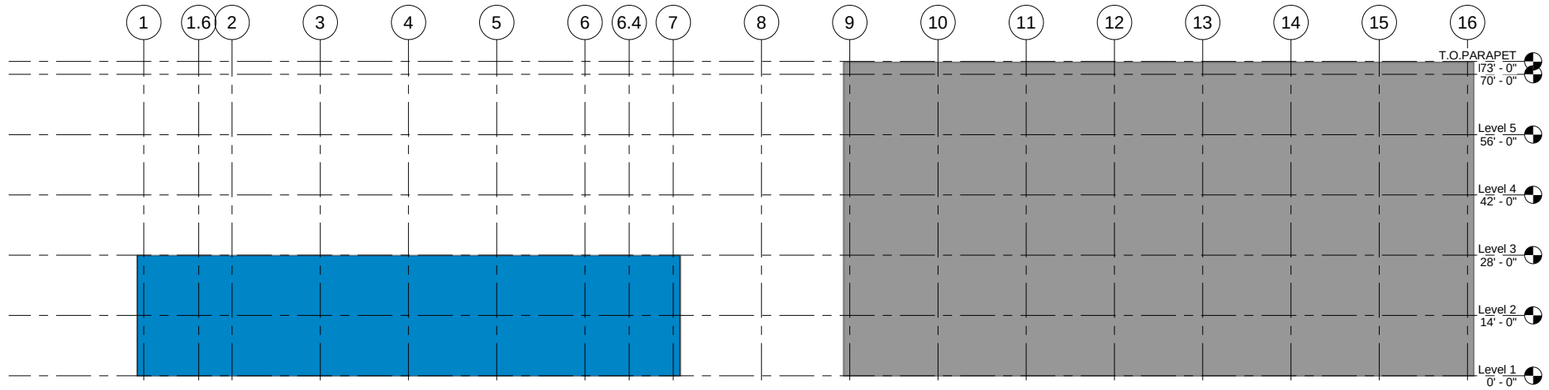

2 West
1/16" = 1'-0"

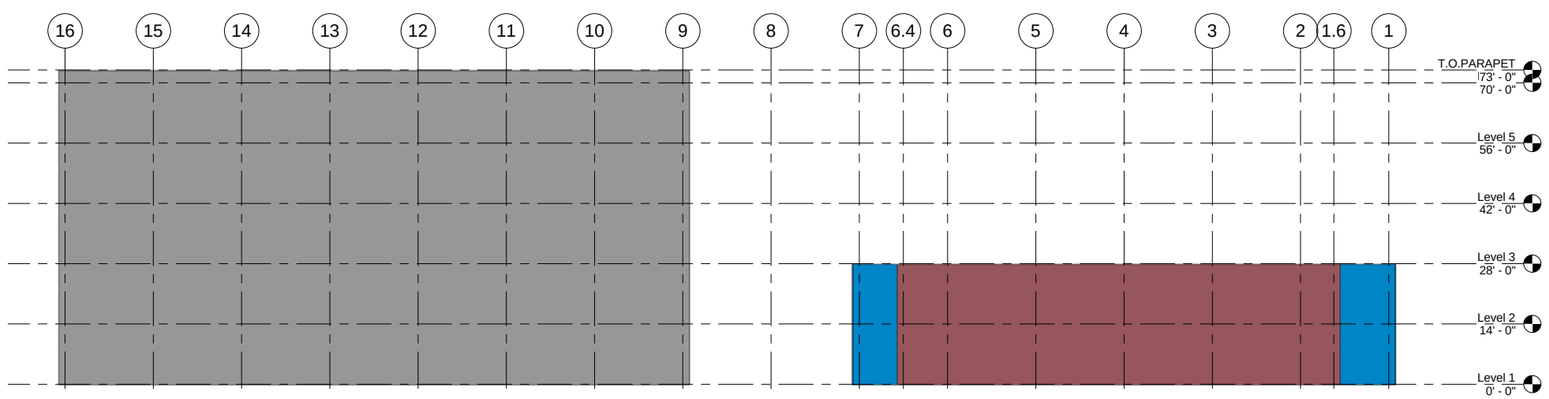

1 East
1/16" = 1'-0"

AUTODESK.

www.autodesk.com/revit

Consultant
Address
Address
Phone
Fax
e-mail

Consultant
Address
Address
Phone
Fax
e-mail

Consultant
Address
Address
Phone
Fax
e-mail

Consultant
Address
Address
Phone
Fax
e-mail

Consultant
Address
Address
Phone
Fax
e-mail

No.	Description	Date

ROBERT DAVIS

NEW ACADEMIC BLD

East / West Elevations

Project number	Project Number
Date	Issue Date
Drawn by	Author
Checked by	Checker

A103

Scale 1/16" = 1'-0"

10/23/2014 2:44:16 PM

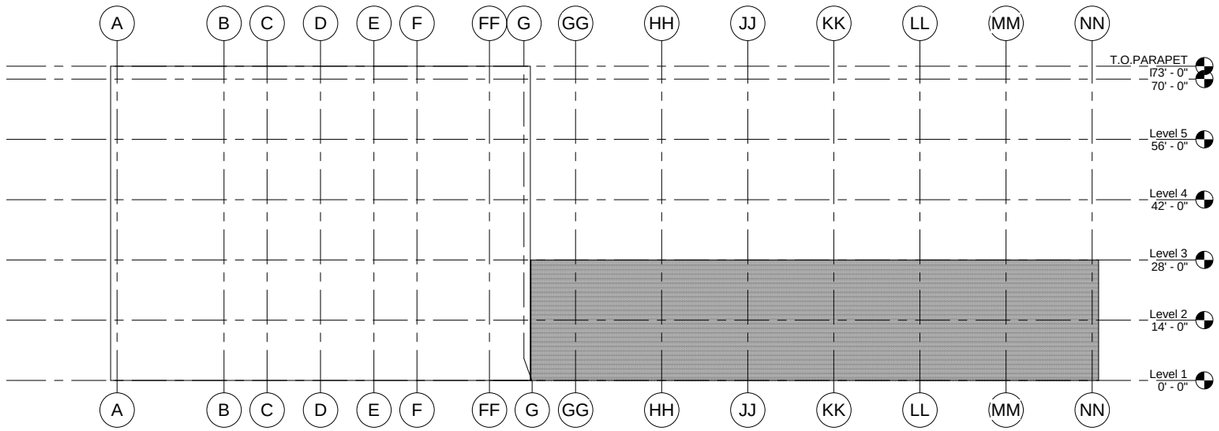

2 South
1/16" = 1'-0"

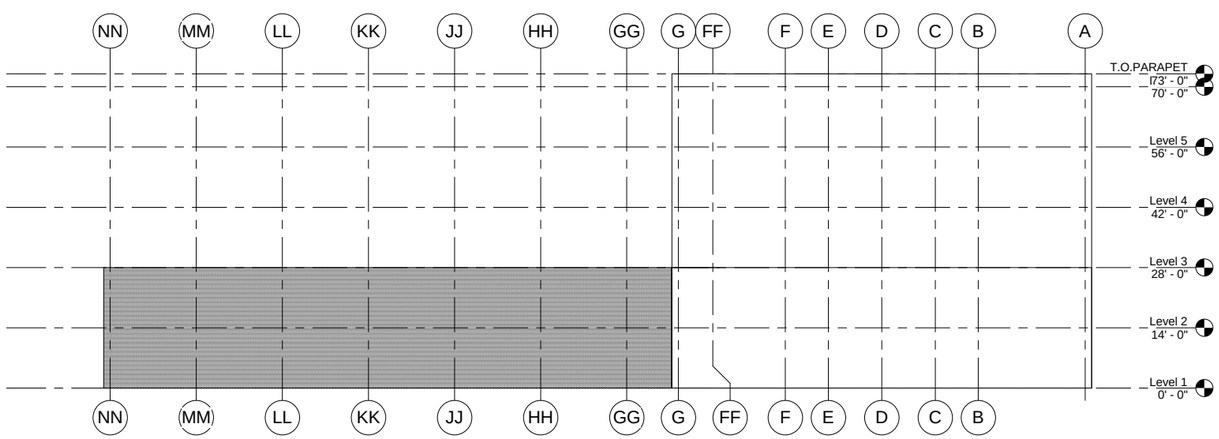

1 North
1/16" = 1'-0"

AUTODESK.

www.autodesk.com/revit

Consultant
Address
Address
Phone
Fax
e-mail

Consultant
Address
Address
Phone
Fax
e-mail

Consultant
Address
Address
Phone
Fax
e-mail

Consultant
Address
Address
Phone
Fax
e-mail

Consultant
Address
Address
Phone
Fax
e-mail

No.	Description	Date

ROBERT DAVIS

NEW ACADEMIC BLD

North / South Elevations

Project number	Project Number
Date	Issue Date
Drawn by	Author
Checked by	Checker

A103.1

Scale	1/16" = 1'-0"

10/23/2014 2:44:24 PM