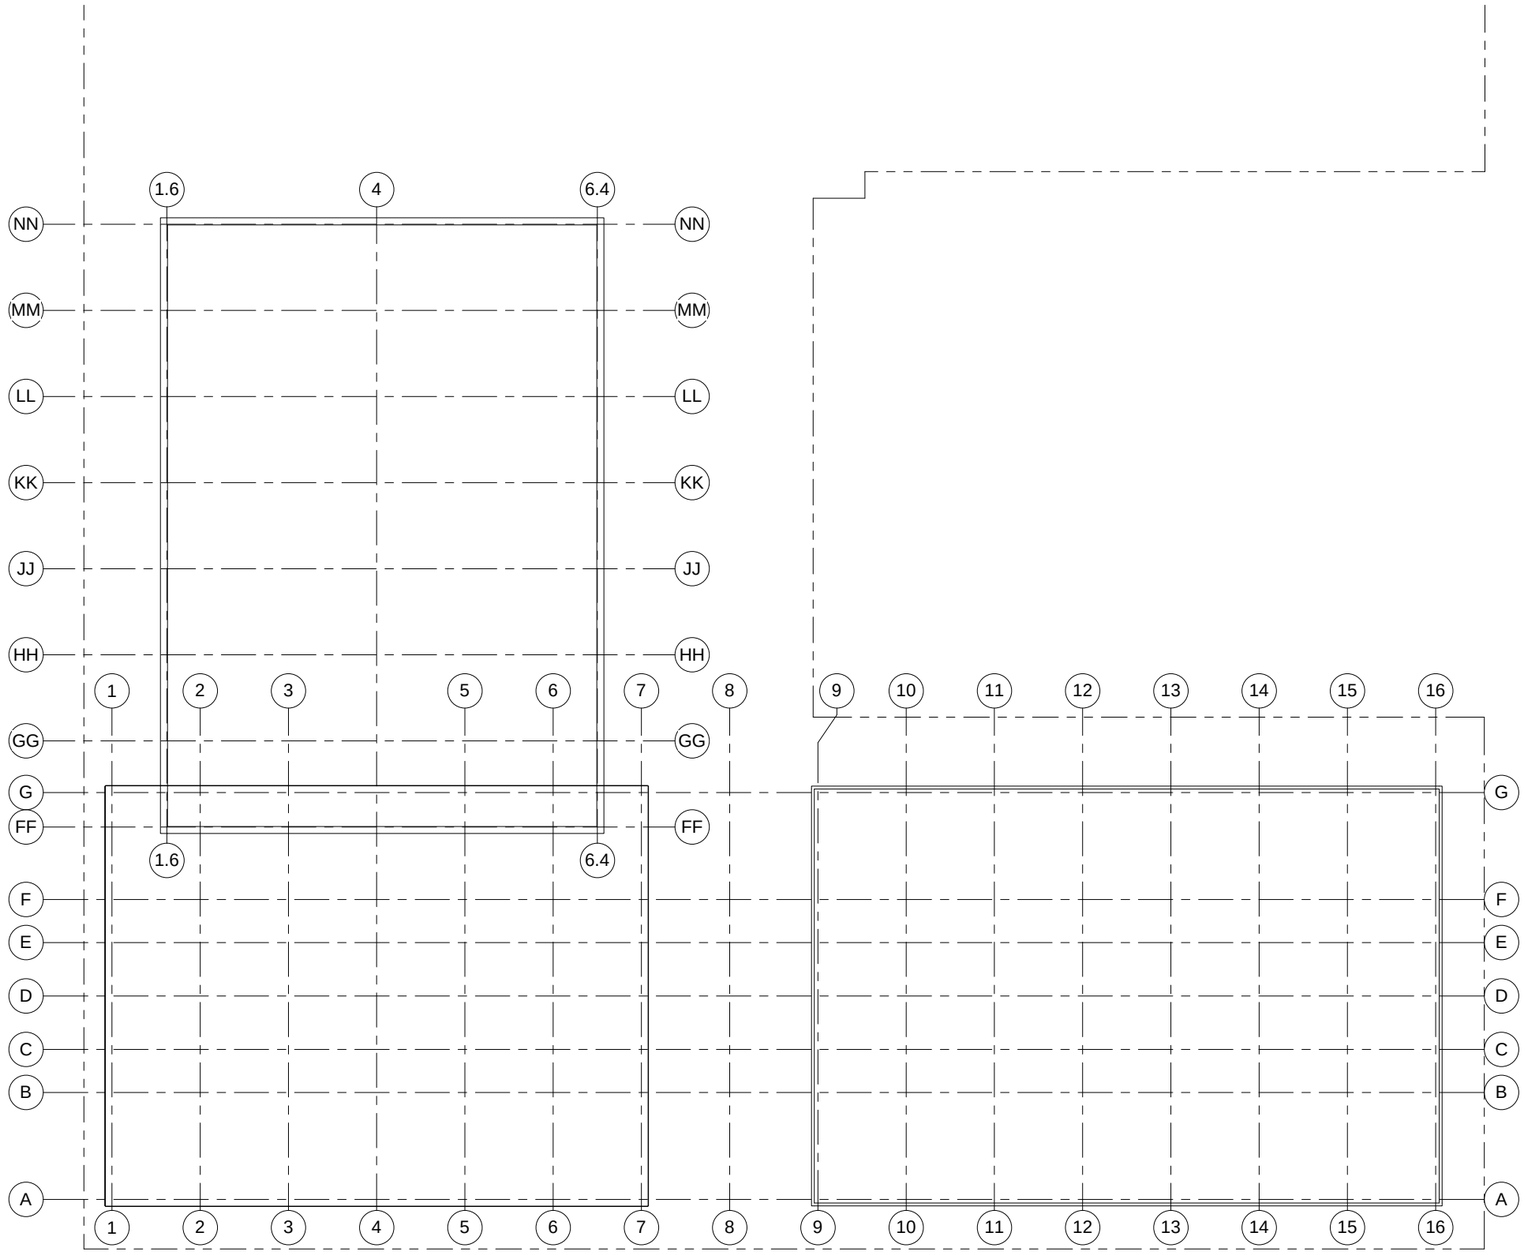

1 Level 1
1/16" = 1'-0"

NYCCT

Project Address:

285 JAY STREET,
BROOKLYN, NY

Architect:

Designer

No.	Description	Date

NEW ACADEMIC BUILDING

First Floor Composite

Project number	1
Date	10/23/14
Drawn by	ROBERT DAVIS
Proffessor	PAUL KING

A101

Scale	1/16" = 1'-0"

10/23/2014 4:21:50 PM

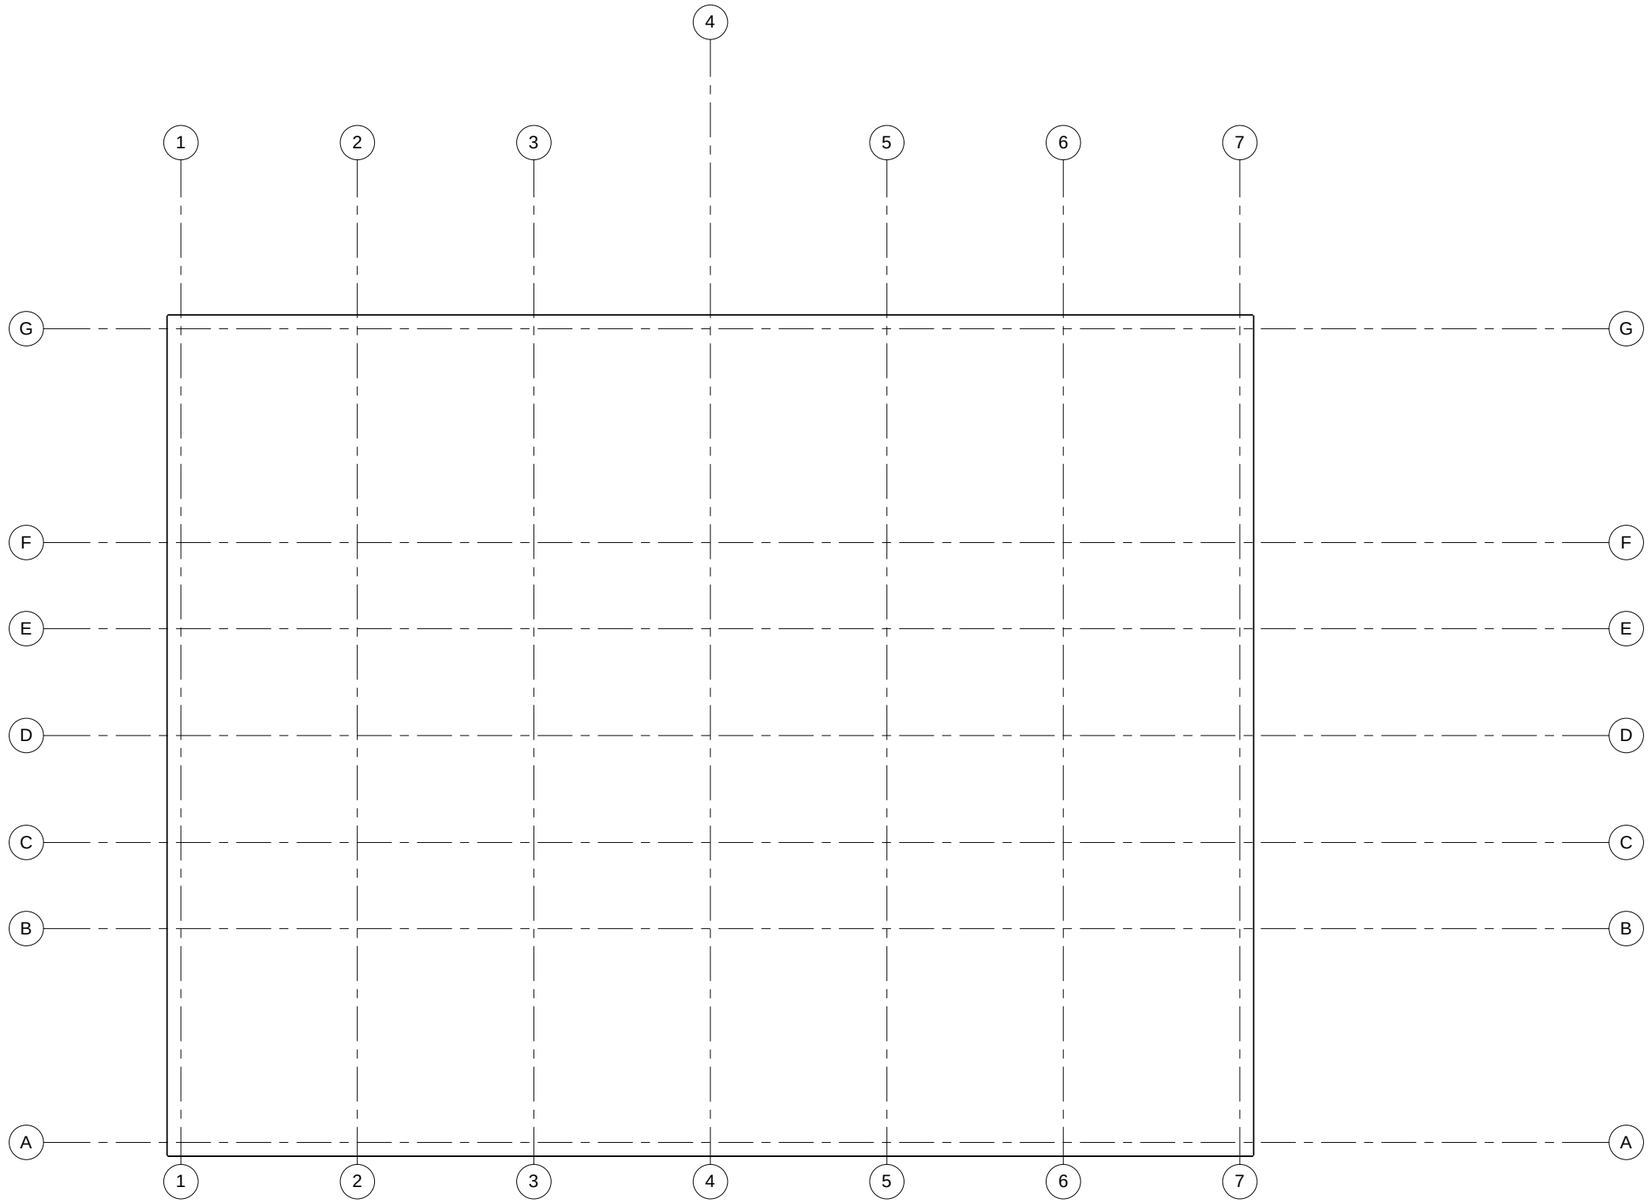

1 Level 1- ATRIUM ONLY
1/8" = 1'-0"

NYCCT

Project Address:

285 JAY STREET,
BROOKLYN, NY

Architect:

Designer

No.	Description	Date

NEW ACADEMIC BUILDING

First Floor Atrium

Project number	1
Date	10/23/14
Drawn by	Author
Proffessor	Checker

A101.A

Scale	1/8" = 1'-0"

10/23/2014 4:21:50 PM

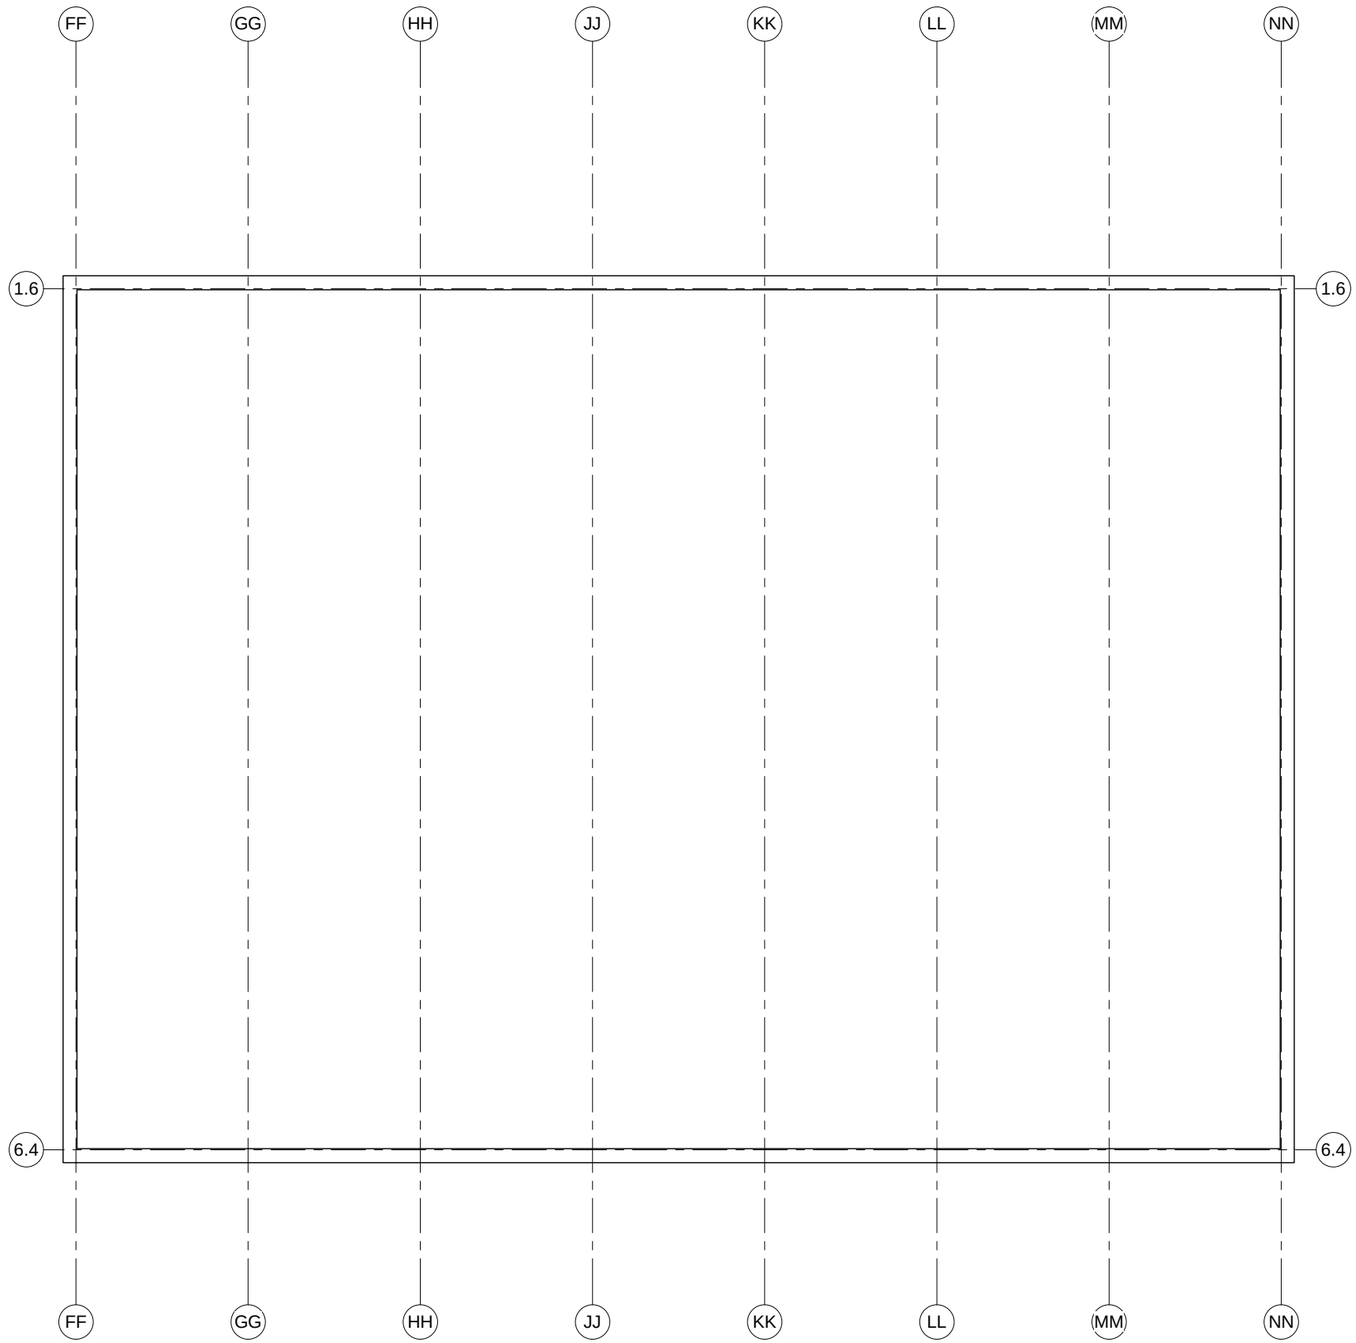

1 Level 1- GYM ONLY
1/8" = 1'-0"

NYCCT

Project Address:

285 JAY STREET,
BROOKLYN, NY

Architect:

Designer

No.	Description	Date

NEW ACADEMIC BUILDING

First Floor Gym

Project number	1
Date	10/23/14
Drawn by	Author
Proffessor	Checker

A101.G

Scale	1/8" = 1'-0"

10/23/2014 4:21:50 PM

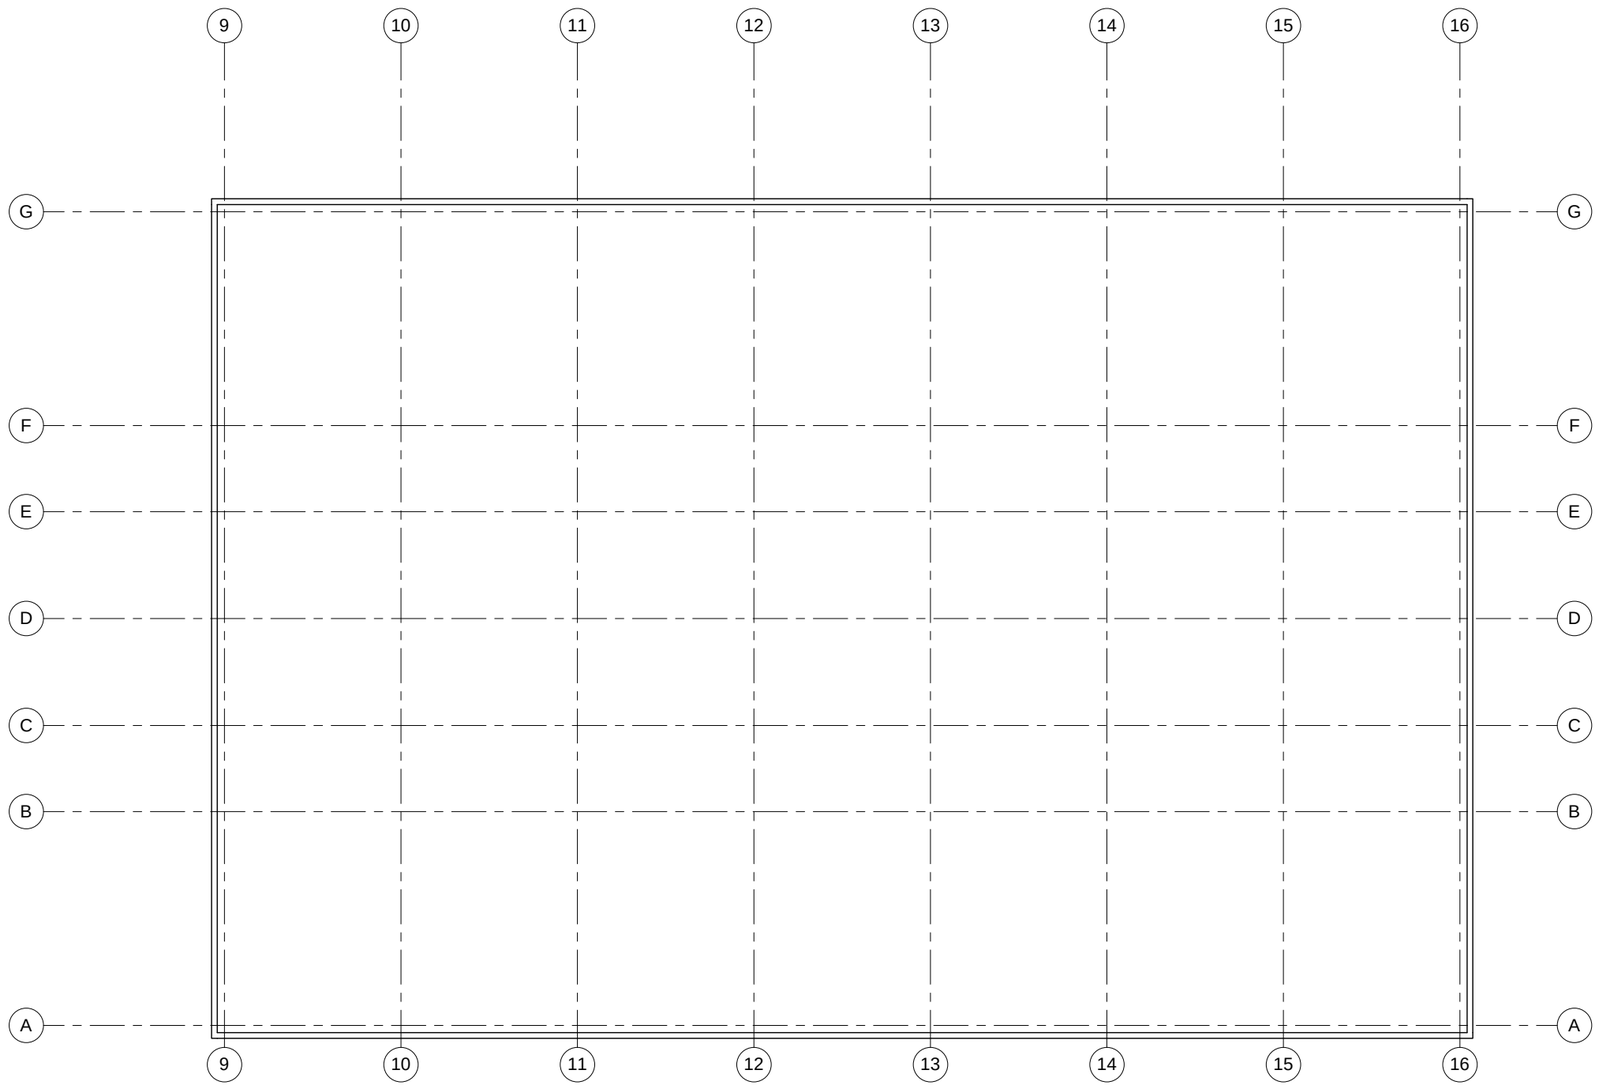

1 Level 1- LAB ONLY
1/8" = 1'-0"

NYCCT

Project Address:

285 JAY STREET,
BROOKLYN, NY

Architect:

Designer

No.	Description	Date

NEW ACADEMIC BUILDING

First Floor Lab

Project number	1
Date	10/23/14
Drawn by	Author
Proffessor	Checker

A101.L

Scale 1/8" = 1'-0"

10/23/2014 4:21:50 PM

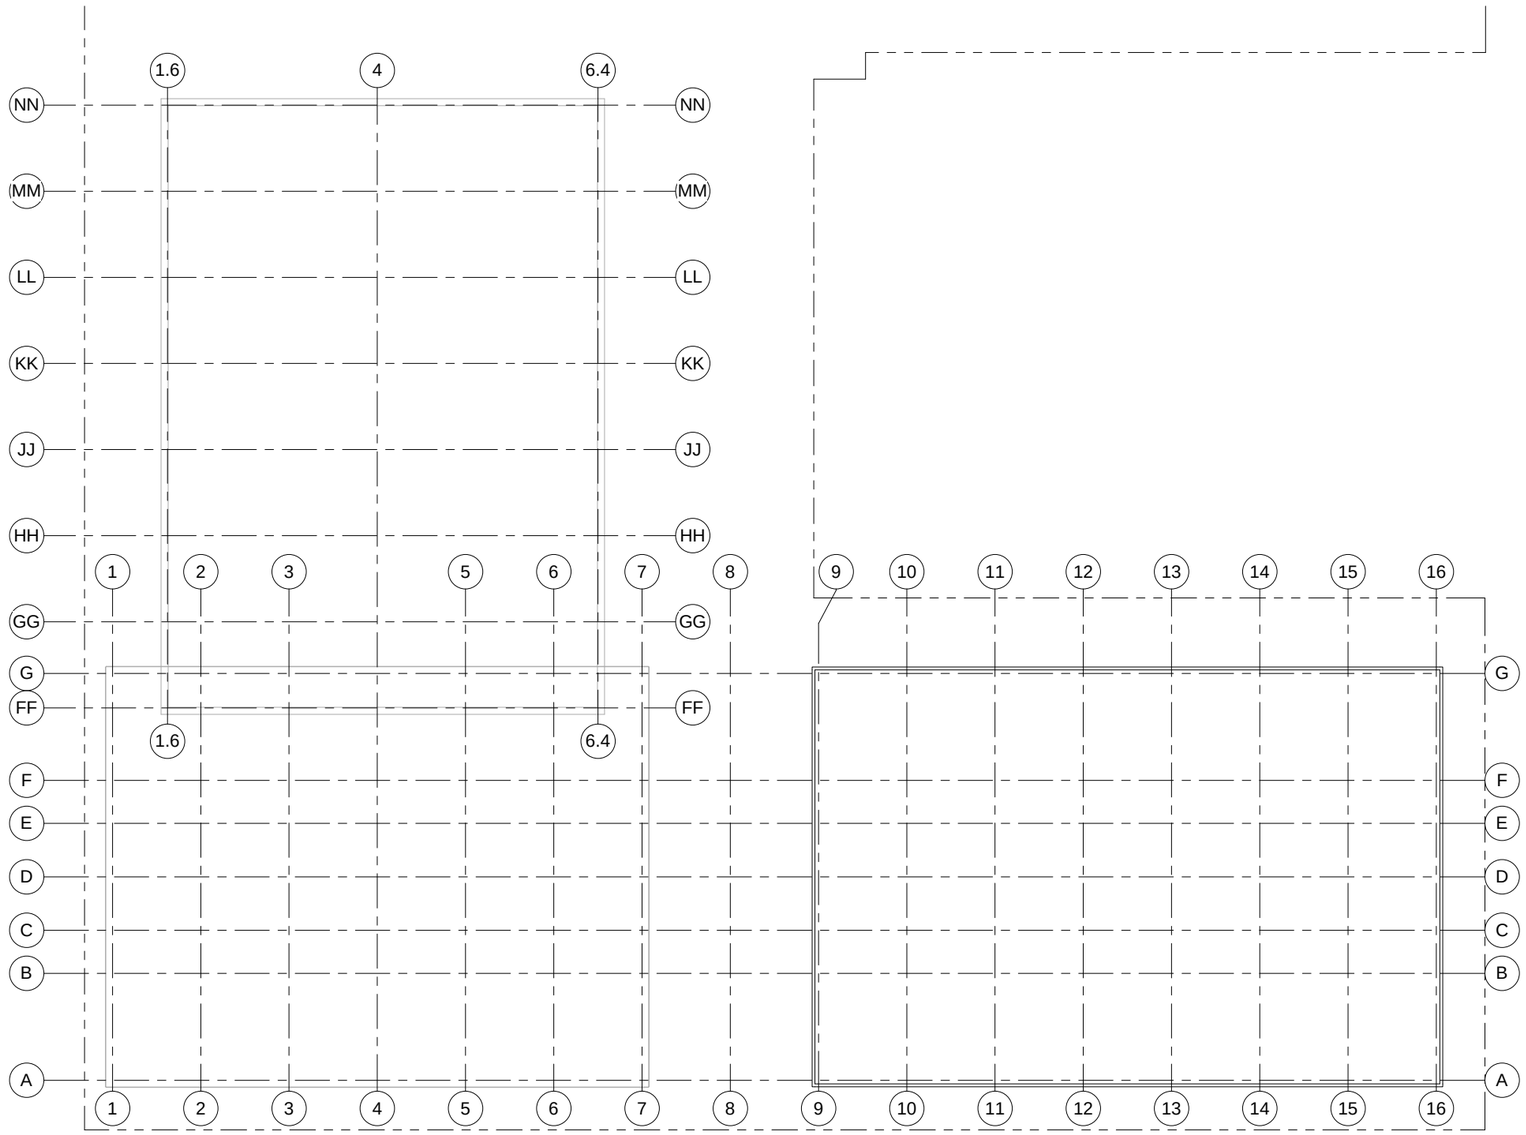

1 Level 4
1/16" = 1'-0"

NYCCT

Project Address:

285 JAY STREET,
BROOKLYN, NY

Architect:

Designer

No.	Description	Date

NEW ACADEMIC BUILDING

Fourth Floor Composite

Project number	1
Date	10/23/14
Drawn by	Author
Proffessor	Checker

A102

Scale	1/16" = 1'-0"

10/23/2014 4:21:50 PM

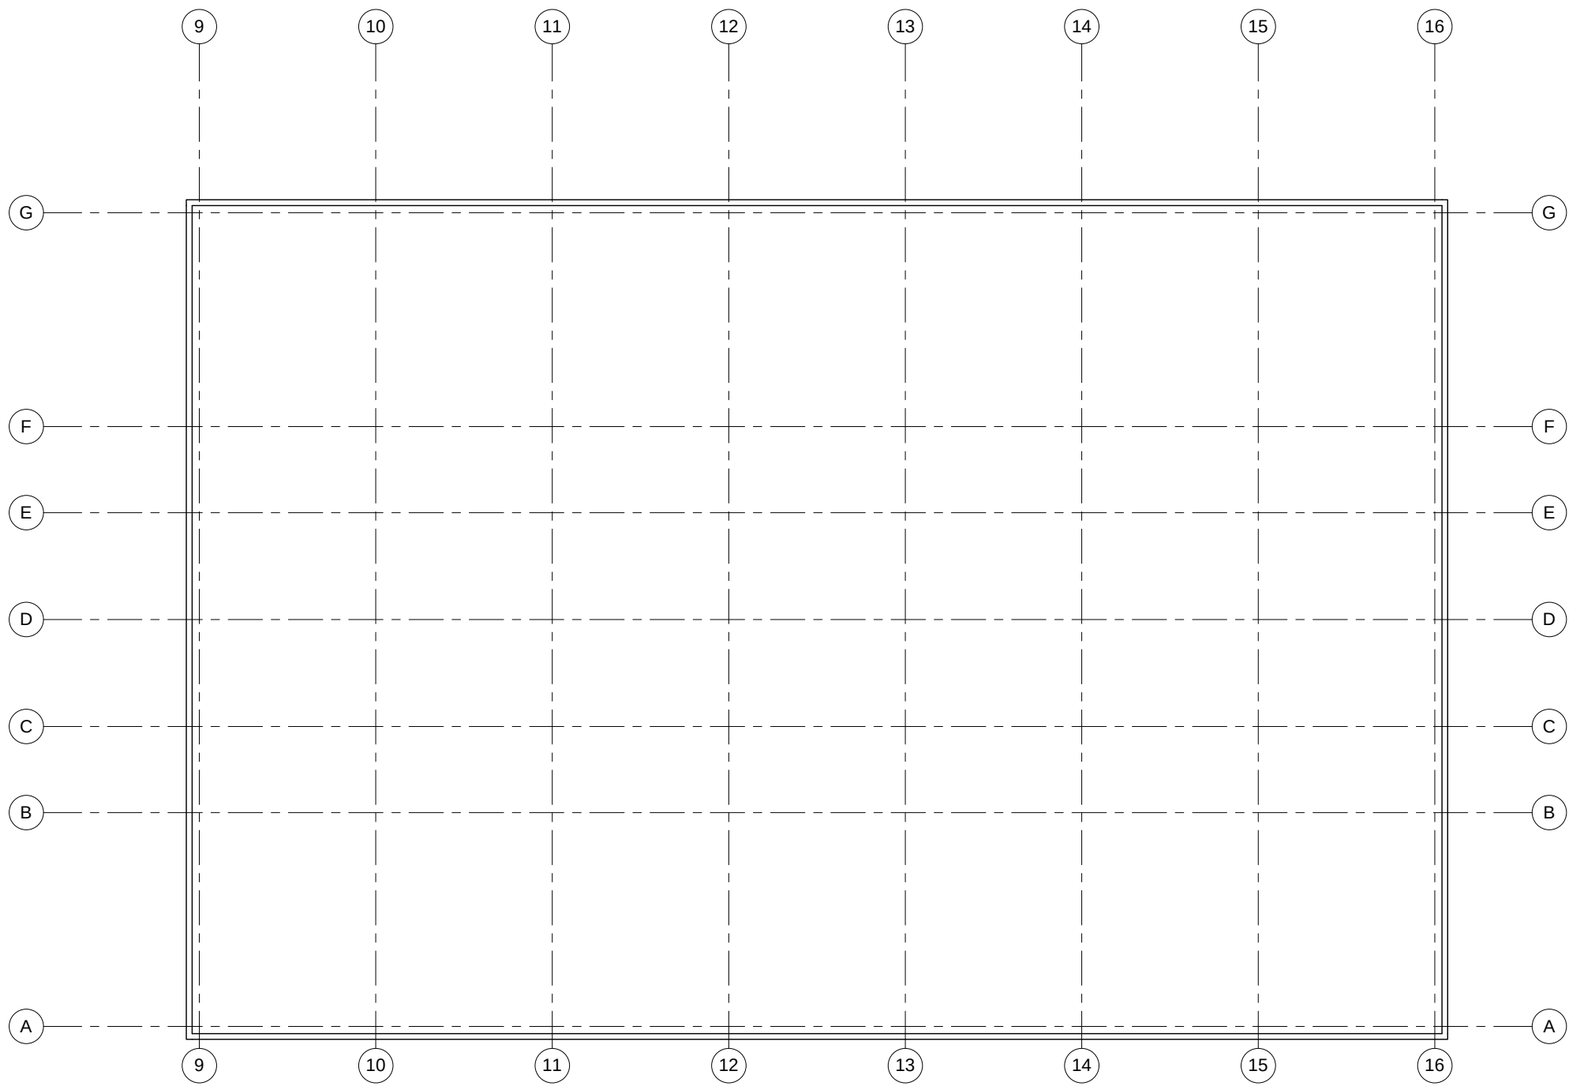

1 Level 4- LAB ONLY
1/8" = 1'-0"

NYCCT

Project Address:

285 JAY STREET,
BROOKLYN, NY

Architect:

Designer

No.	Description	Date

NEW ACADEMIC BUILDING

Fourth Floor Lab

Project number	1
Date	10/23/14
Drawn by	Author
Proffessor	Checker

A102.L

Scale 1/8" = 1'-0"

10/23/2014 4:21:51 PM

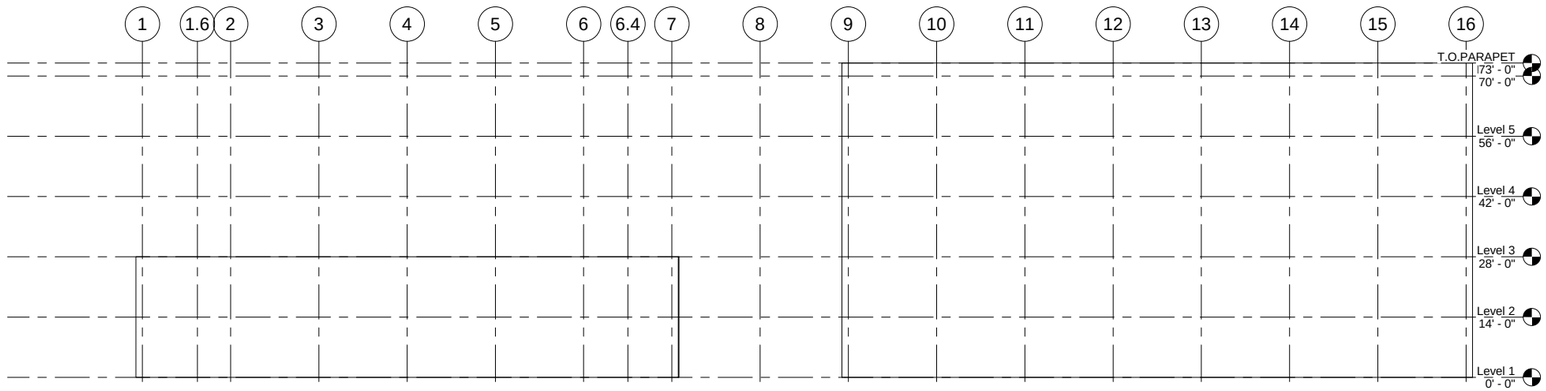

2 West
1/16" = 1'-0"

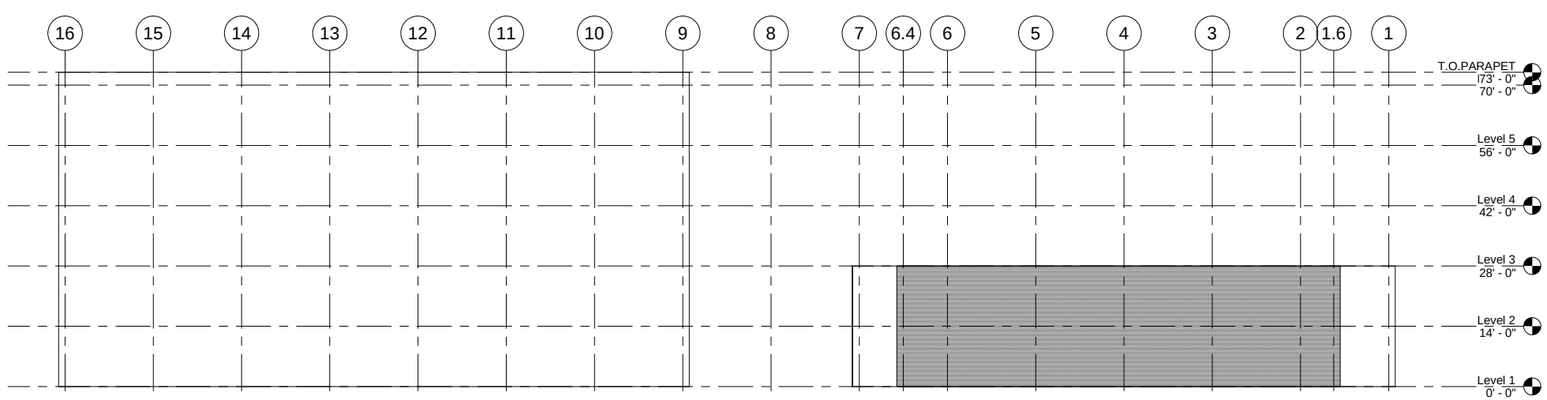

1 East
1/16" = 1'-0"

NYCCT

Project Address:

285 JAY STREET,
BROOKLYN, NY

Architect:

Designer

No.	Description	Date

NEW ACADEMIC BUILDING

East / West Elevations

Project number	1
Date	10/23/14
Drawn by	Author
Proffessor	Checker

A103

Scale 1/16" = 1'-0"

10/23/2014 4:21:52 PM

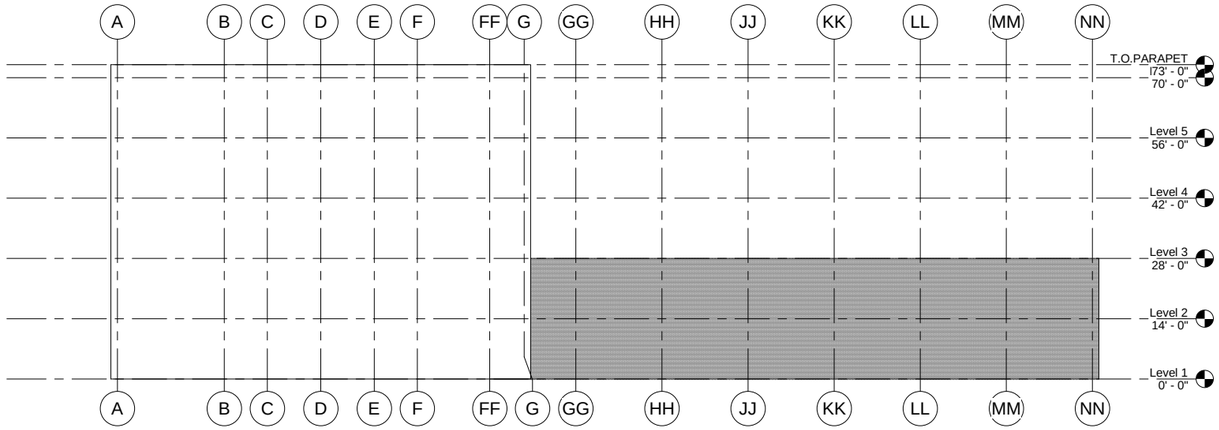

2 South
1/16" = 1'-0"

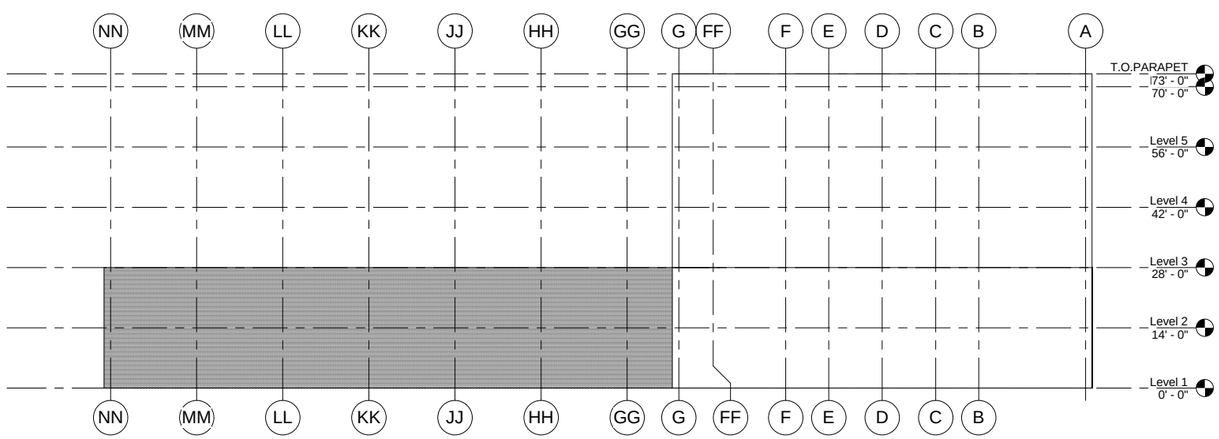

1 North
1/16" = 1'-0"

NYCCT

Project Address:

285 JAY STREET,
BROOKLYN, NY

Architect:

Designer

No.	Description	Date

NEW ACADEMIC BUILDING

North / South Elevations

Project number	1
Date	10/23/14
Drawn by	Author
Proffessor	Checker

A103.1

Scale 1/16" = 1'-0"

10/23/2014 4:21:59 PM