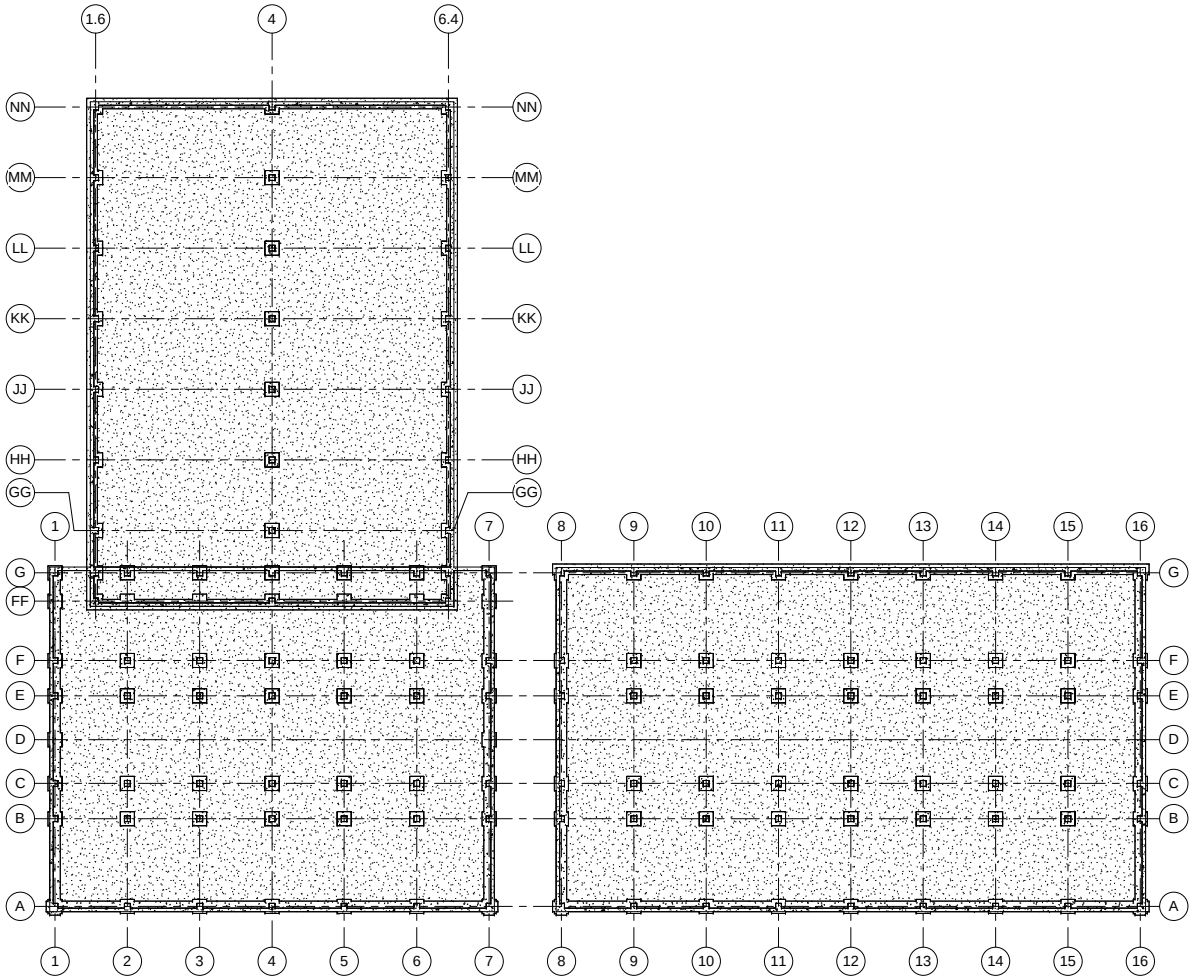

1 Foundation Plan
1/16" = 1'-0"

Autodesk Revit

www.autodesk.com/revit

Consultant
Address
Address
Phone
Fax
e-mail

Consultant
Address
Address
Phone
Fax
e-mail

Consultant
Address
Address
Phone
Fax
e-mail

Consultant
Address
Address
Phone
Fax
e-mail

Consultant
Address
Address
Phone
Fax
e-mail

No.	Description	Date

Guanlin Du

Academic Building

Foundation Plan

Project number	1
Date	3/19/14
Drawn by	Guanlin Du
Checked by	P.King

S-100

Scale	1/16" = 1'-0"

3/20/2014 5:23:54 PM

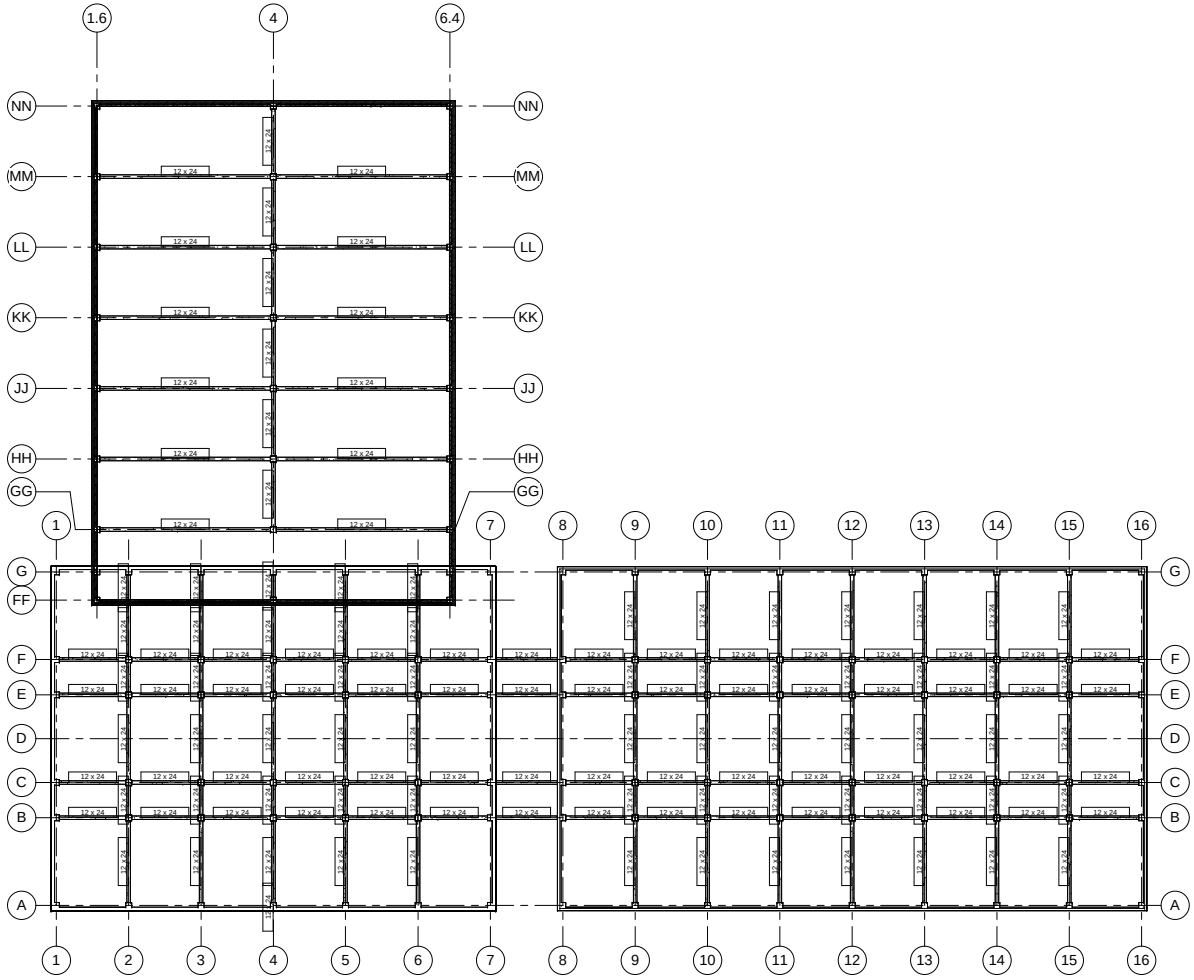

1 First Floor Framing Plan
1/16" = 1'-0"

Autodesk Revit

www.autodesk.com/revit

Consultant
Address
Address
Phone
Fax
e-mail

Consultant
Address
Address
Phone
Fax
e-mail

Consultant
Address
Address
Phone
Fax
e-mail

Consultant
Address
Address
Phone
Fax
e-mail

Consultant
Address
Address
Phone
Fax
e-mail

No.	Description	Date

Guanlin Du

Academic Building

First Floor Framing Plan

Project number	1
Date	3/19/14
Drawn by	Guanlin Du
Checked by	P.King

S-101

Scale	1/16" = 1'-0"

3/20/2014 5:23:57 PM