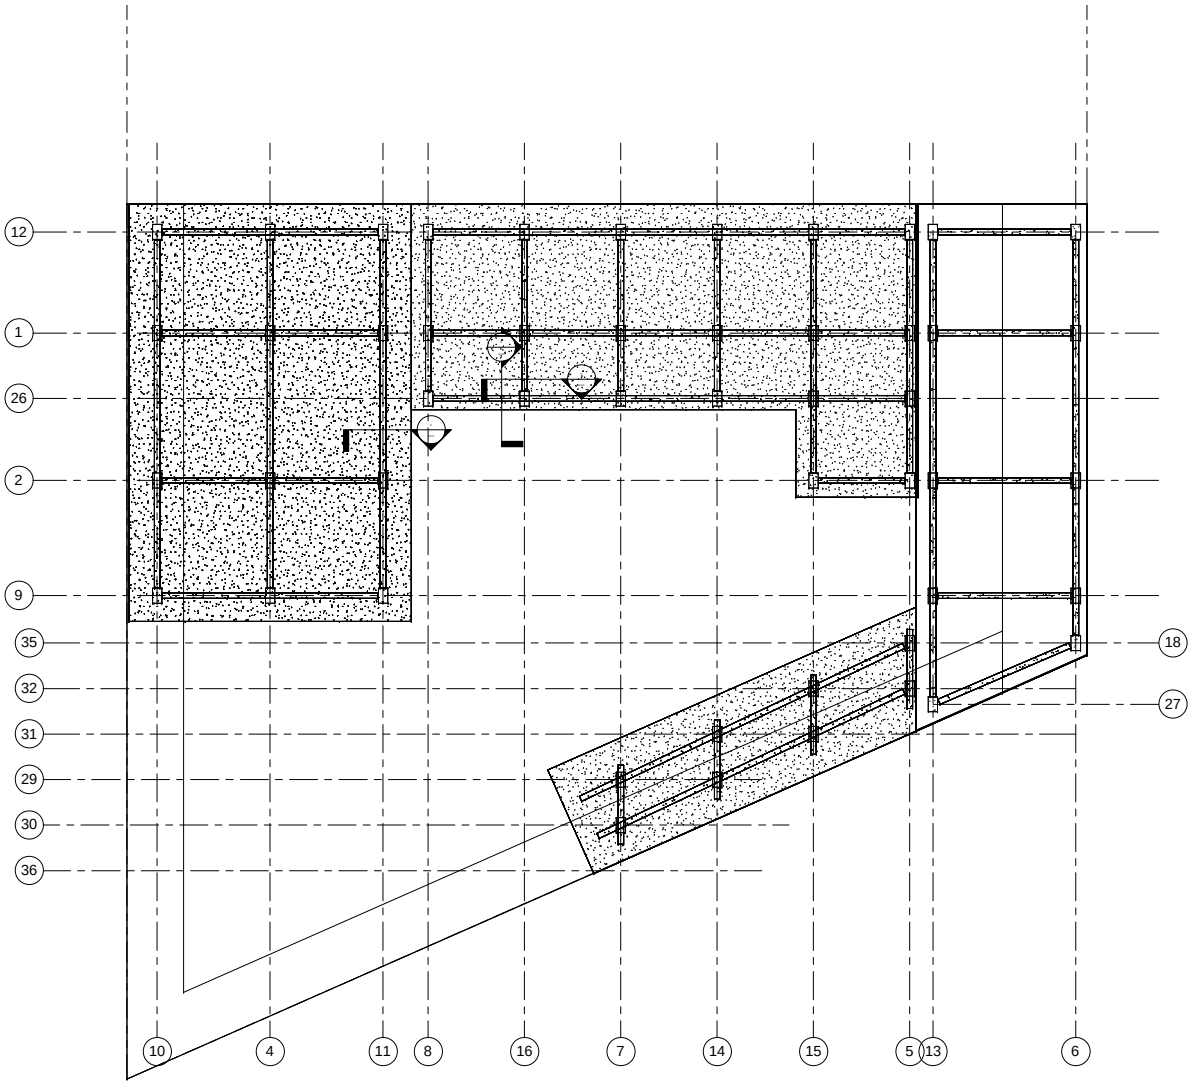

1 Callout of Site
1" = 10'-0"

archetypical

Michael DiCarlo
716.445.3434
mrdicar112358@gmail.com

NEW YORK CITY COLLEGE OF TECHNOLOGY
186 JAY ST
BROOKLYN, NY
11201

No.	Description	Date

Owner

Project Name

Unnamed

Project number	Project Number
Date	Issue Date
Drawn by	Author
Checked by	Checker

A101

Scale	1" = 10'-0"

10/3/2013 3:35:07 PM