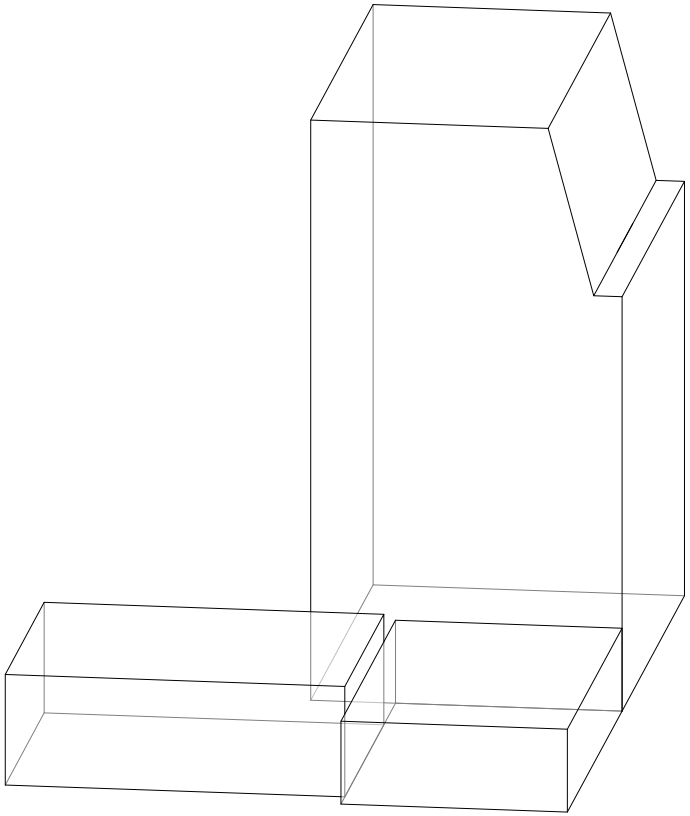

1 massing site

BEAR. CORP.

NEW YORK CITY COLLEGE OF TECHNOLOGY

ENDIRICHARD JOLALPA
CHAVEUZ@GMAIL.COM
718-216-0149

No.	Description	Date

CUNY

285 JAY STREET

PROPOSED MASS

Project Number	1
Date	FALL 2013
Drawn By	Author
Checked By	Checker

A102

Scale

10/3/2013 5:43:59 PM

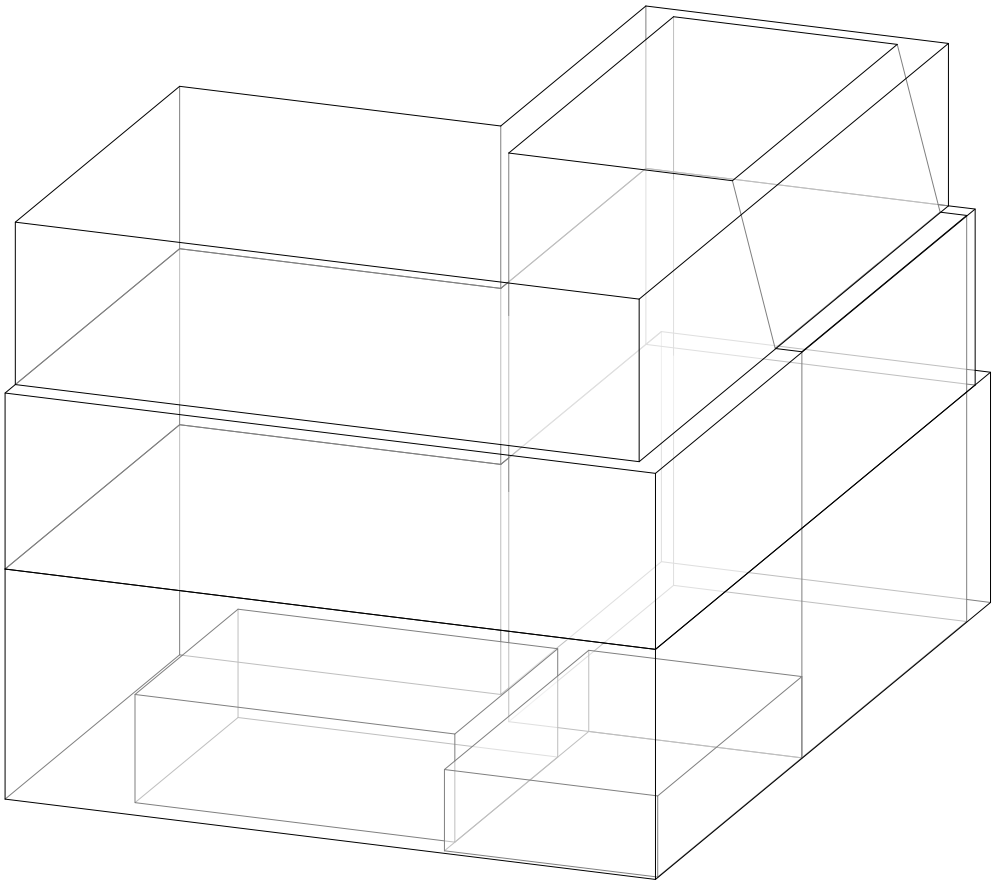

1 MASS WITH BULK

BEAR. CORP.

NEW YORK CITY COLLEGE OF TECHNOLOGY

ENDIRICHARD JOLALPA
CHAVEUZ@GMAIL.COM
718-216-0149

No.	Description	Date

CUNY

285 JAY STREET

MASS WITH BULK

Project Number	1
Date	FALL 2013
Drawn By	Author
Checked By	Checker

A103

Scale

10/3/2013 5:44:29 PM

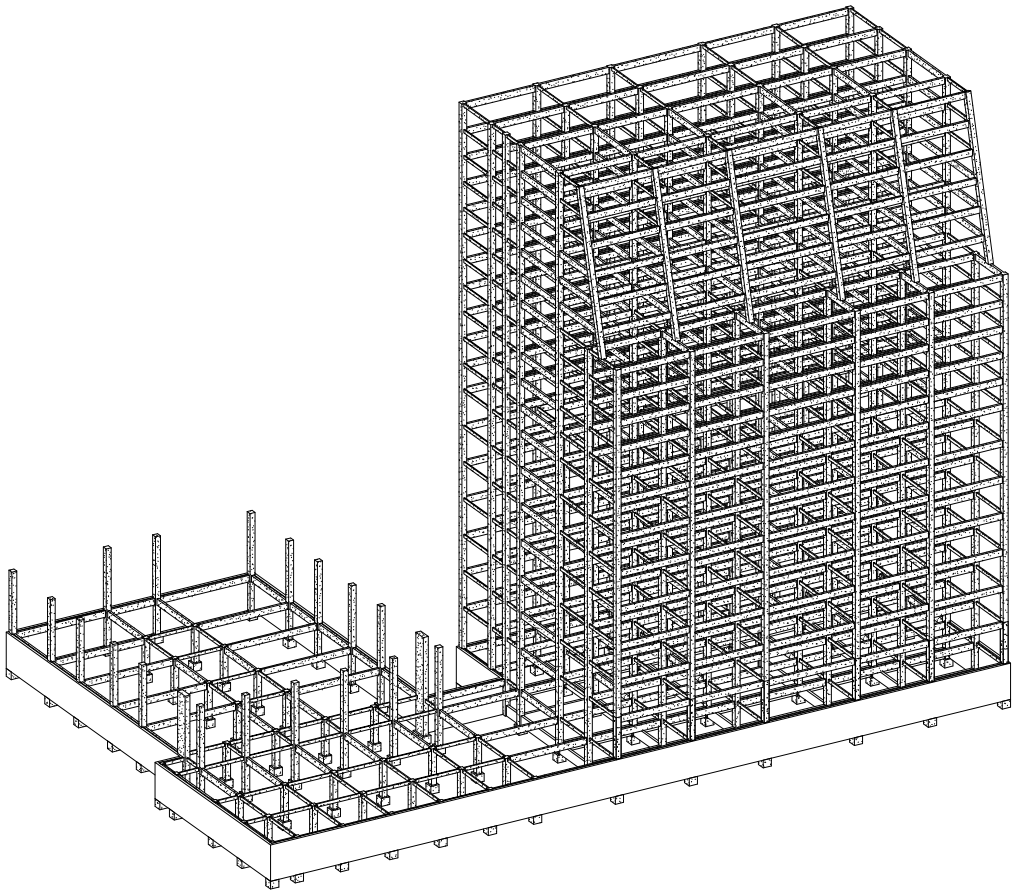

1 skeleton

BEAR. CORP.

NEW YORK CITY COLLEGE OF TECHNOLOGY

ENDIRICHARD JOLALPA
CHAVEUZ@GMAIL.COM
718-216-0149

No.	Description	Date

CUNY

285 JAY STREET

STRUCTURAL SKELETON

Project Number	1
Date	FALL 2013
Drawn By	ENDIRICHARD JOLALPA
Checked By	APTEKAR

A101

Scale

10/3/2013 5:43:09 PM

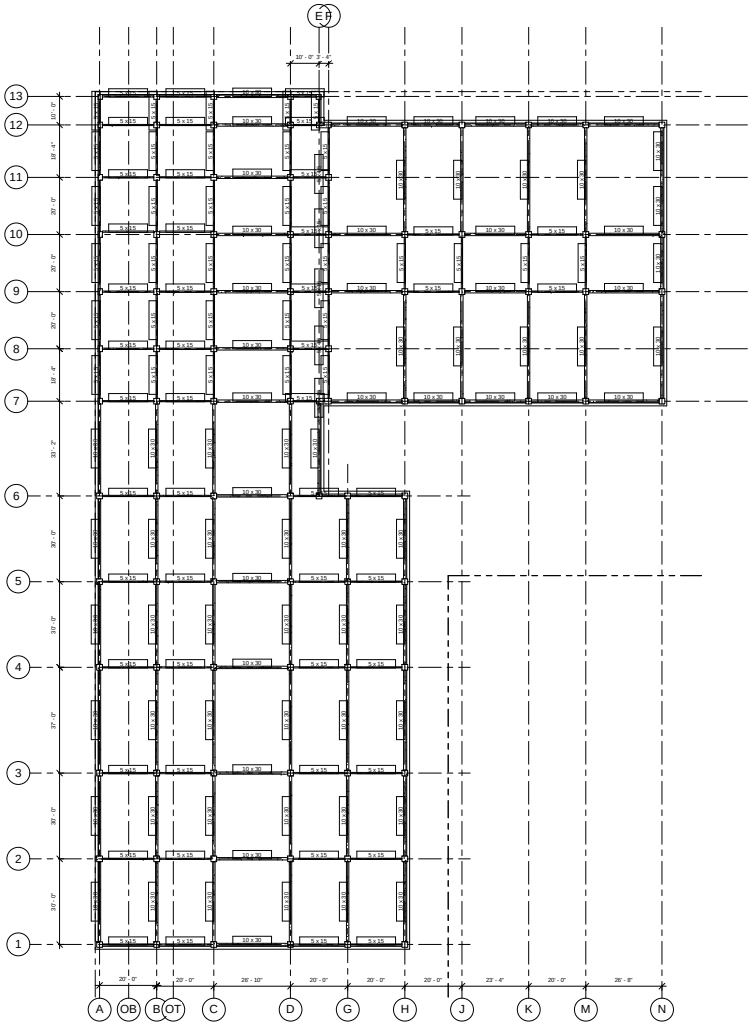

1 Level 1
1/16" = 1'-0"

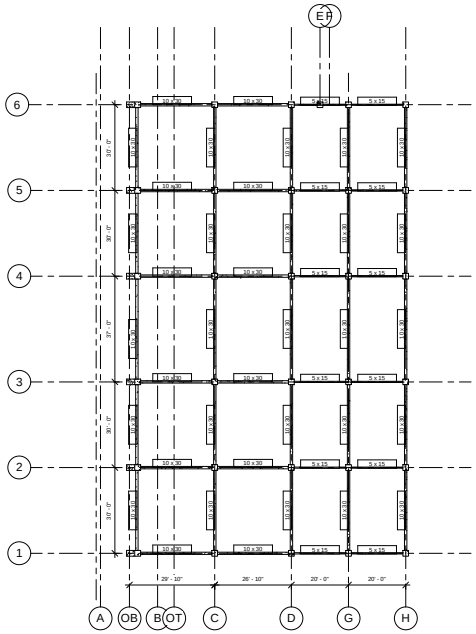

2 Level 14 (WITH SET BACK)
1/16" = 1'-0"

BEAR. CORP.

NEW YORK CITY COLLEGE OF TECHNOLOGY

ENDIRICHARD JOLALPA
CHAVEUZ@GMAIL.COM
718-216-0149

No.	Description	Date

CUNY

285 JAY STREET

STRUCTURAL PLAN

Project Number	1
Date	FALL 2013
Drawn By	Author
Checked By	Checker

A106

Scale 1/16" = 1'-0"

10/04/2013 8:27:13 AM

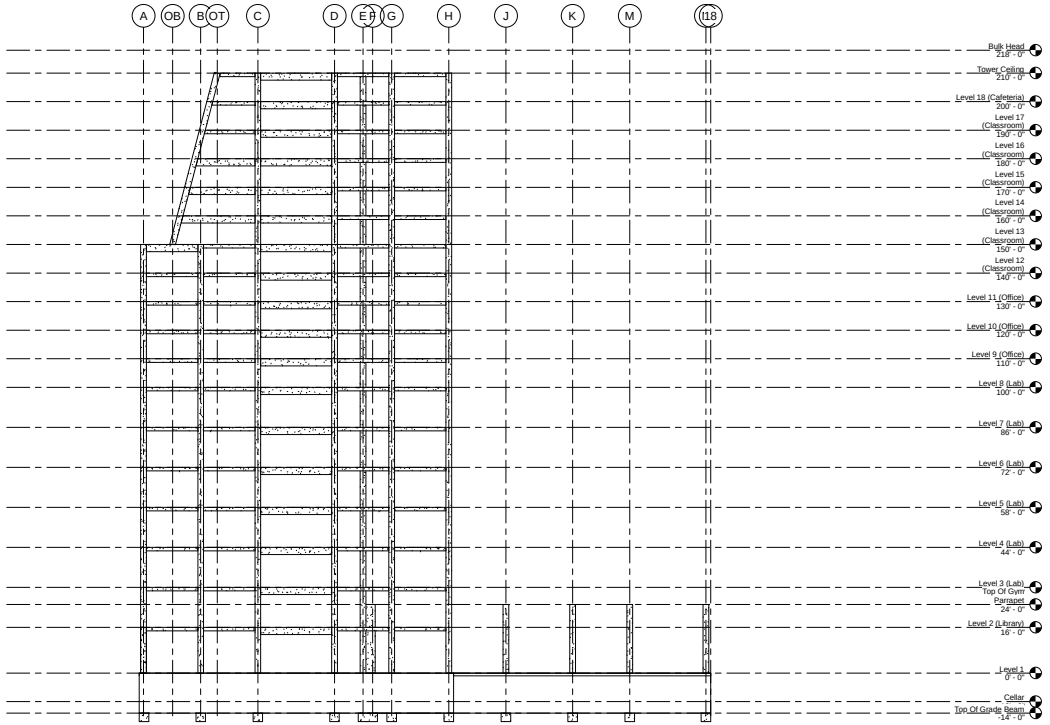

1 SOUTH(STRUCTURAL)
1/16" = 1'-0"

BEAR. CORP.

NEW YORK CITY COLLEGE OF TECHNOLOGY

ENDIRICHARD JOLALPA
CHAVEUZ@GMAIL.COM
718-216-0149

No.	Description	Date

CUNY

285 JAY STREET

STRUCTURAL ELEVATIONS

Project Number	1
Date	FALL 2013
Drawn By	Author
Checked By	Checker

A104

Scale 1/16" = 1'-0"

10/4/2013 9:07:03 AM

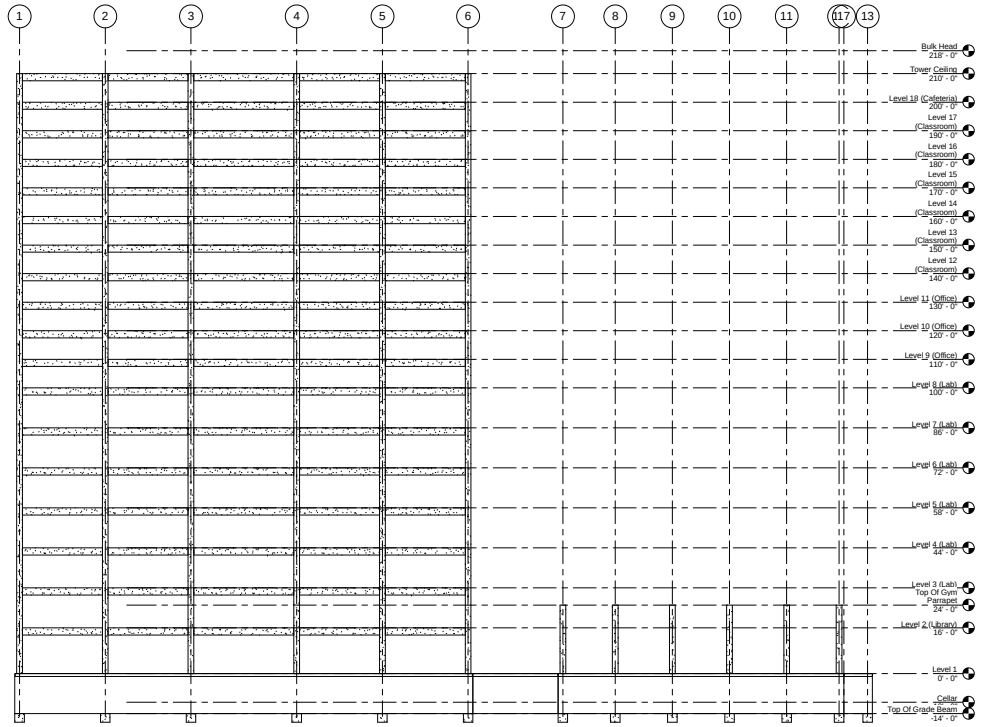

1 EAST(STRUCTURAL)
1/16" = 1'-0"

BEAR. CORP.

NEW YORK CITY COLLEGE OF TECHNOLOGY

ENDIRICHARD JOLALPA
CHAVEUZ@GMAIL.COM
718-216-0149

No.	Description	Date

CUNY

285 JAY STREET

STRUCTURAL ELEVATION EAST

Project Number	1
Date	FALL 2013
Drawn By	Author
Checked By	Checker

A105

Scale 1/16" = 1'-0"

10/4/2013 8:36:36 AM