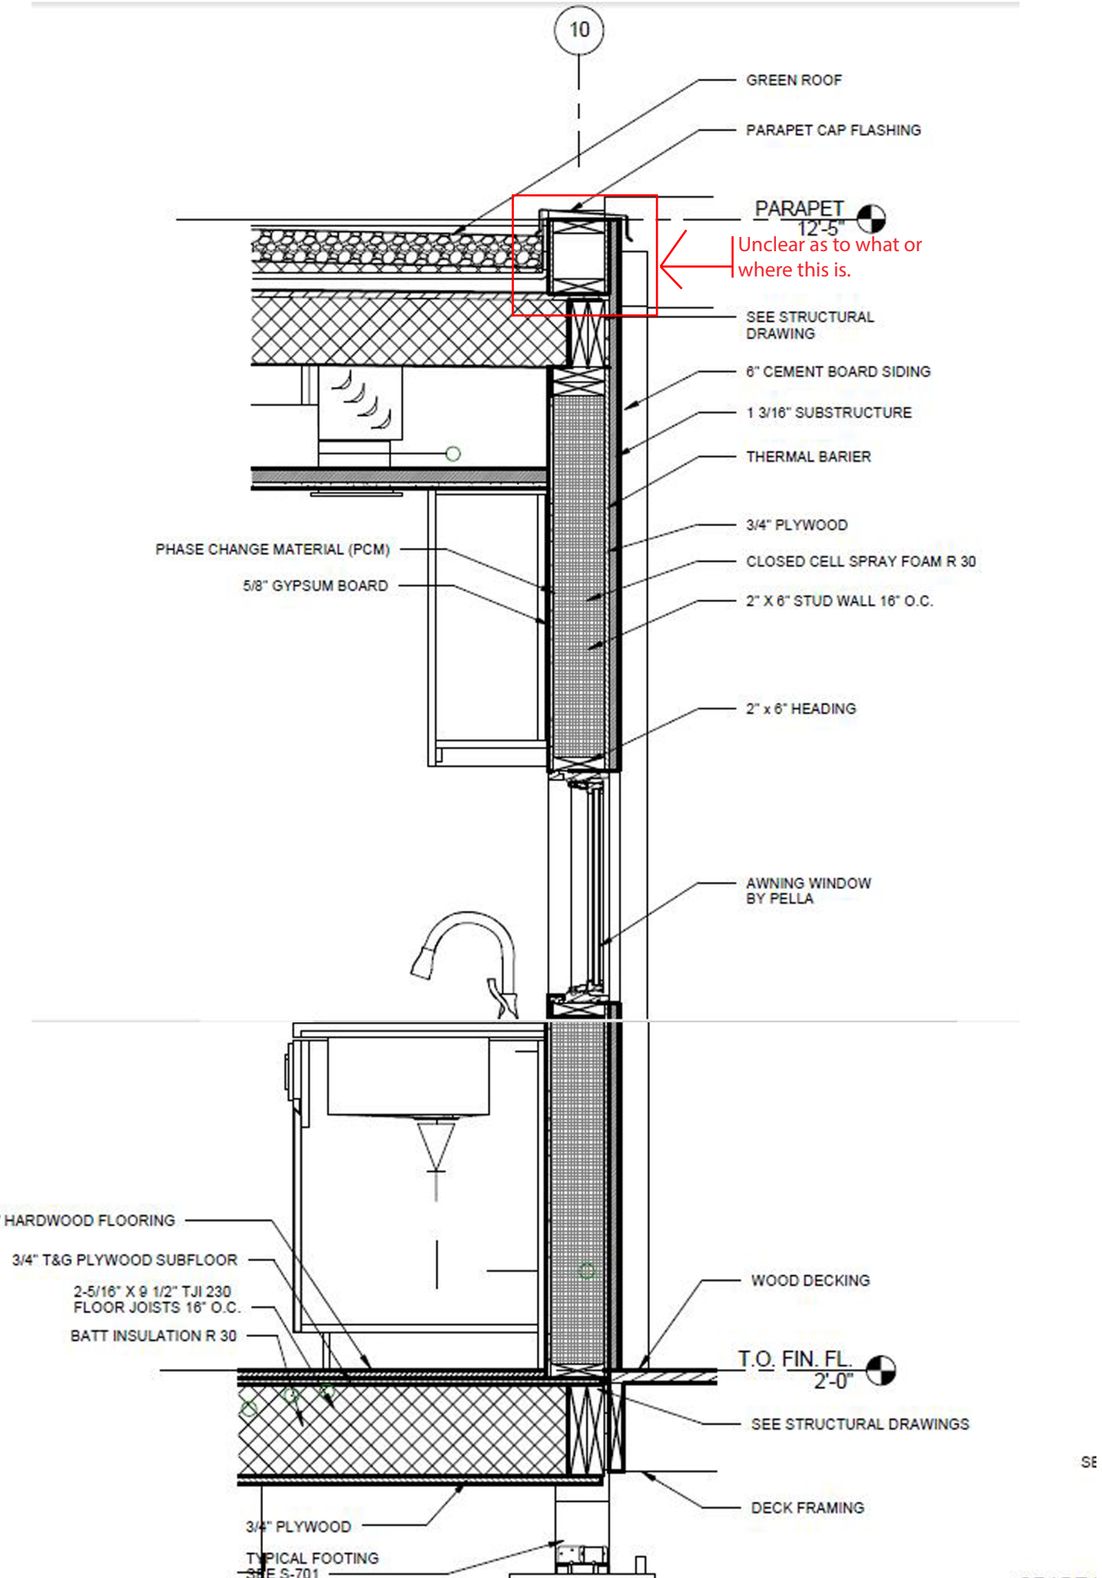
10
GREEN ROOF
PARAPET CAP FLASHING
PARAPET
12'-5"
Unclear as to what or where this is.
SEE STRUCTURAL DRAWING
6" CEMENT BOARD SIDING
1 3/16" SUBSTRUCTURE
THERMAL BARIER
3/4" PLYWOOD
CLOSED CELL SPRAY FOAM R 30
2" X 6" STUD WALL 16" O.C.
2" x 6" HEADING
PHASE CHANGE MATERIAL (PCM)
5/8" GYPSUM BOARD
AWNING WINDOW BY PELLA
3/4" HARDWOOD FLOORING
3/4" T&G PLYWOOD SUBFLOOR
2-5/16" X 9 1/2" TJI 230 FLOOR JOISTS 16" O.C.
BATT INSULATION R 30
WOOD DECKING
T.O. FIN. FL.
2'-0"
SEE STRUCTURAL DRAWINGS
DECK FRAMING
3/4" PLYWOOD
TYPICAL FOOTING