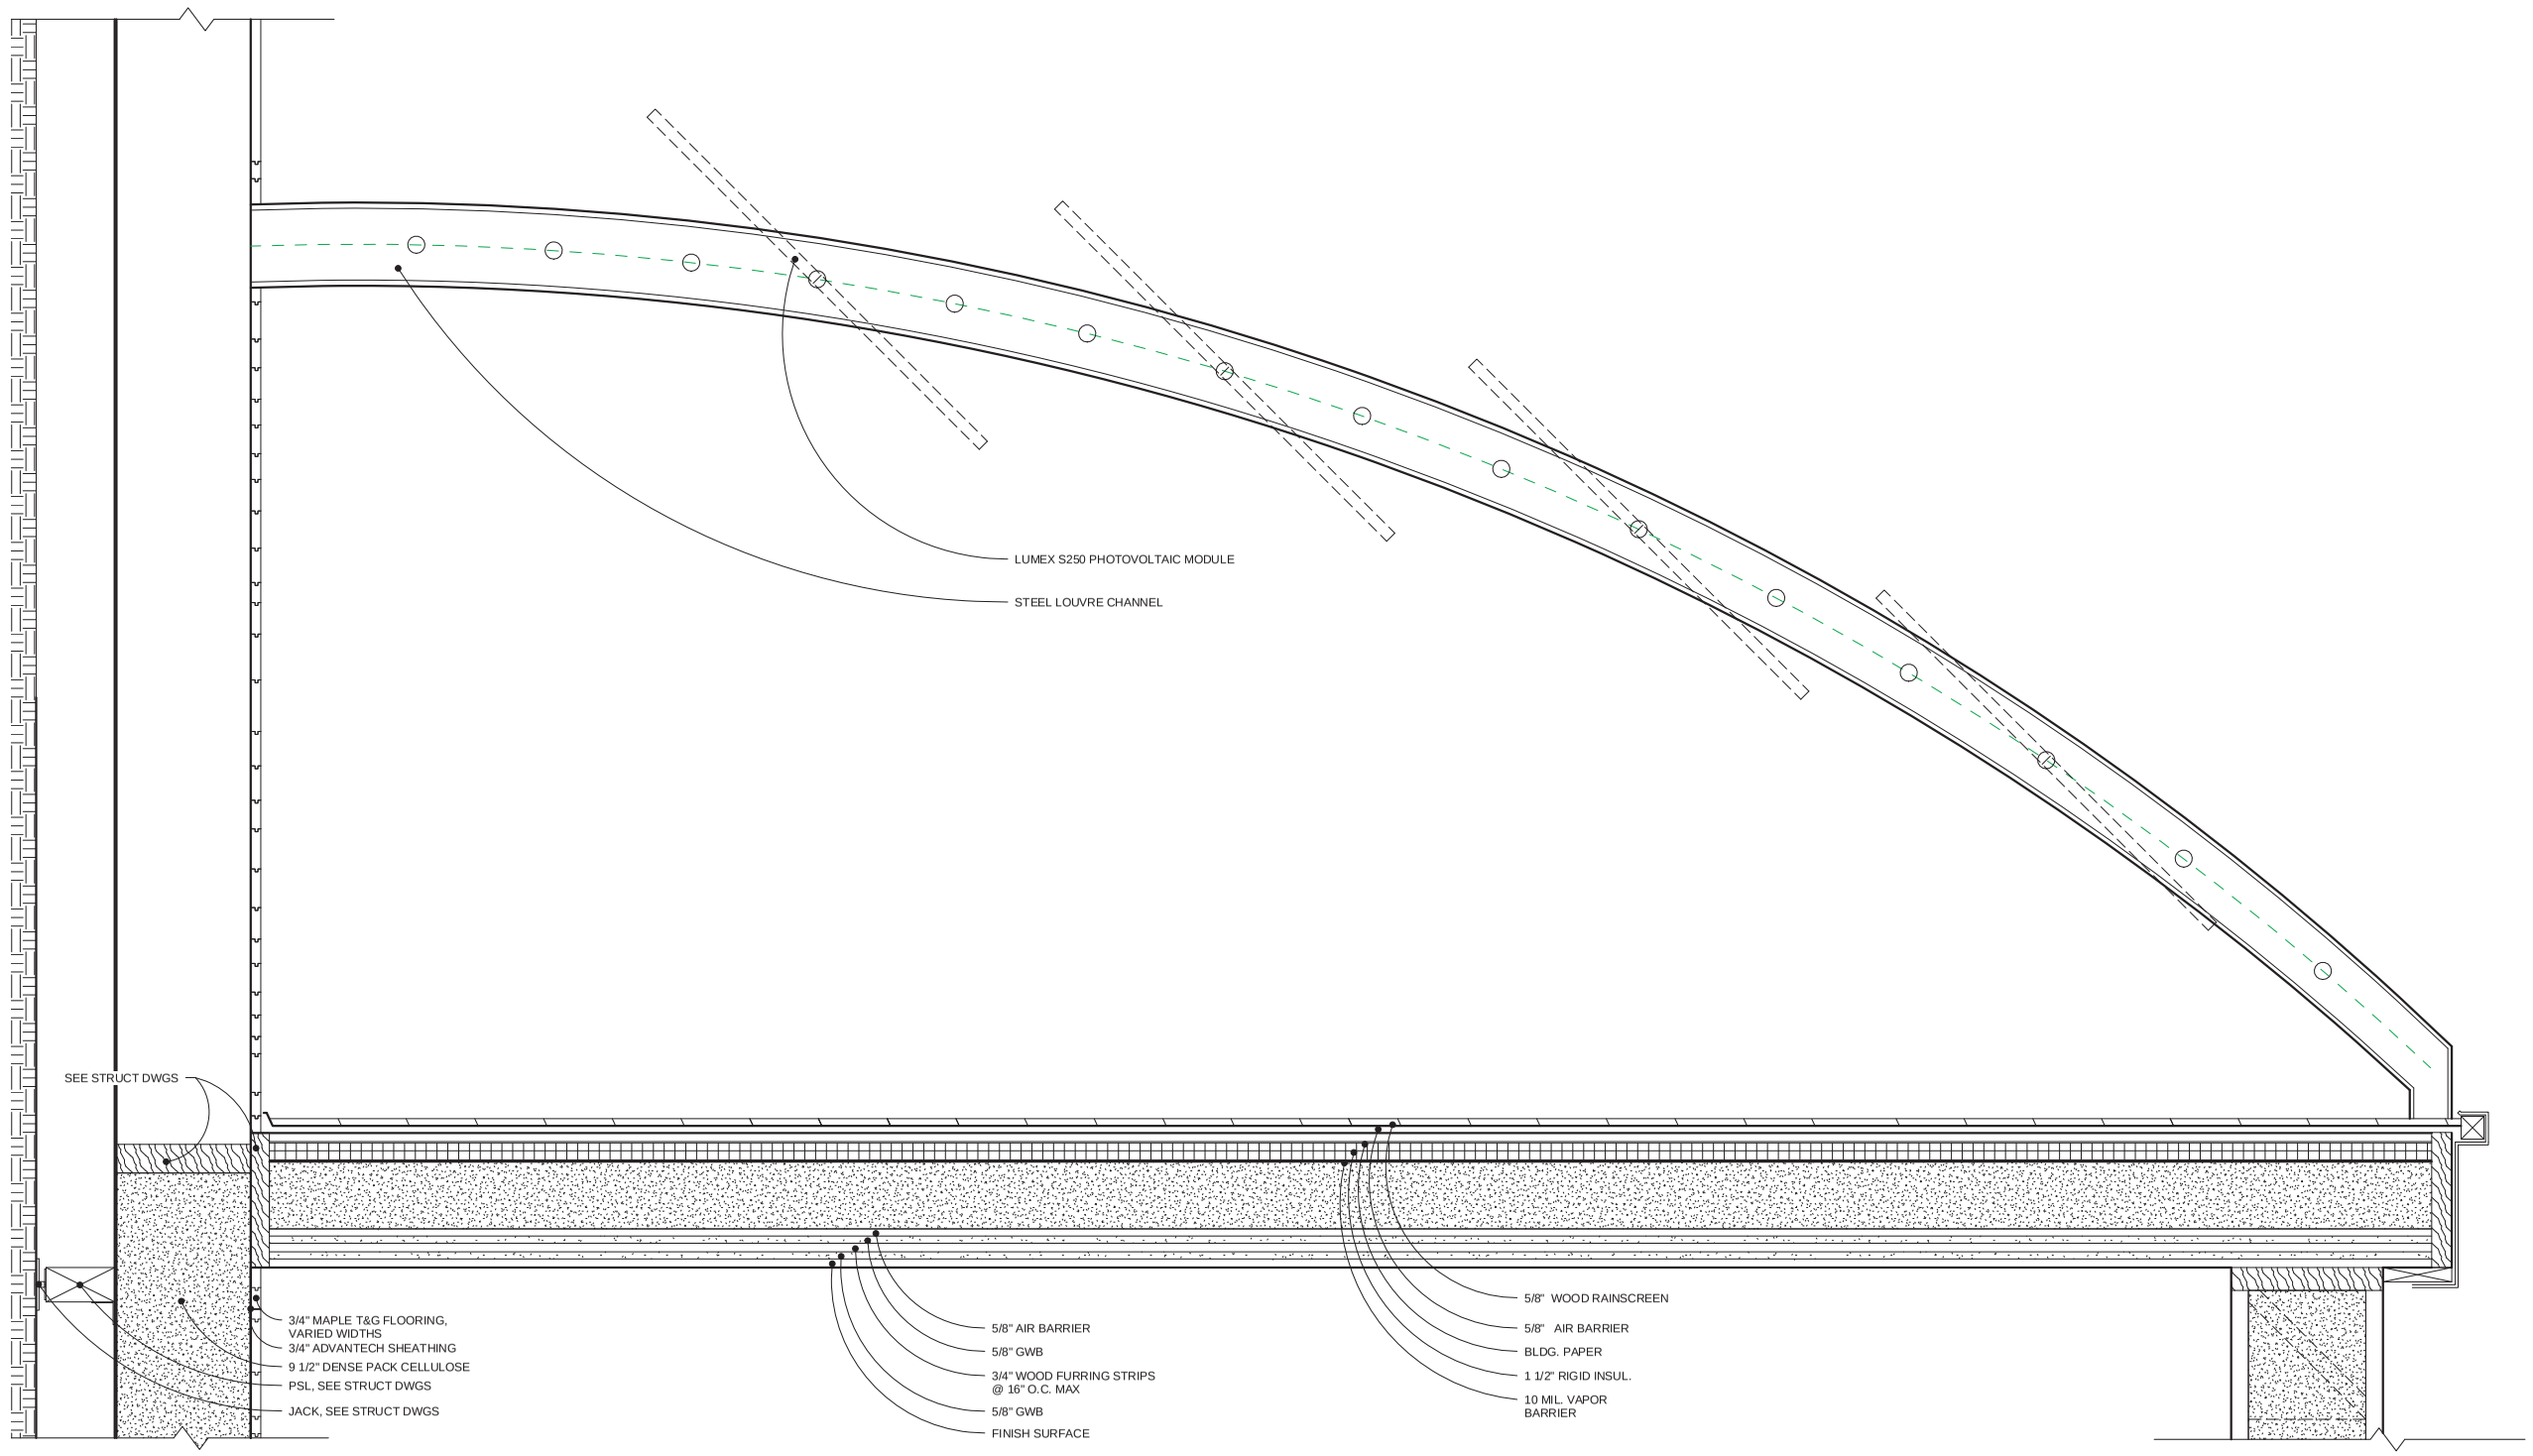

1 Section 1
1 1/2" = 1'-0"

Autodesk® Revit®

www.autodesk.com/revit

Consultant
Address
Address
Phone
Fax
e-mail

Consultant
Address
Address
Phone
Fax
e-mail

Consultant
Address
Address
Phone
Fax
e-mail

Consultant
Address
Address
Phone
Fax
e-mail

Consultant
Address
Address
Phone
Fax
e-mail

No.	Description	Date

ARCH 3610

Adv. Detailing

Assignment 5

Project number	5
Date	02/16/14
Drawn by	Author
Checked by	Checker

A104

Scale	1 1/2" = 1'-0"

2/25/2014 6:14:58 PM