PRODUCED BY AN AUTODESK EDUCATIONAL PRODUCT

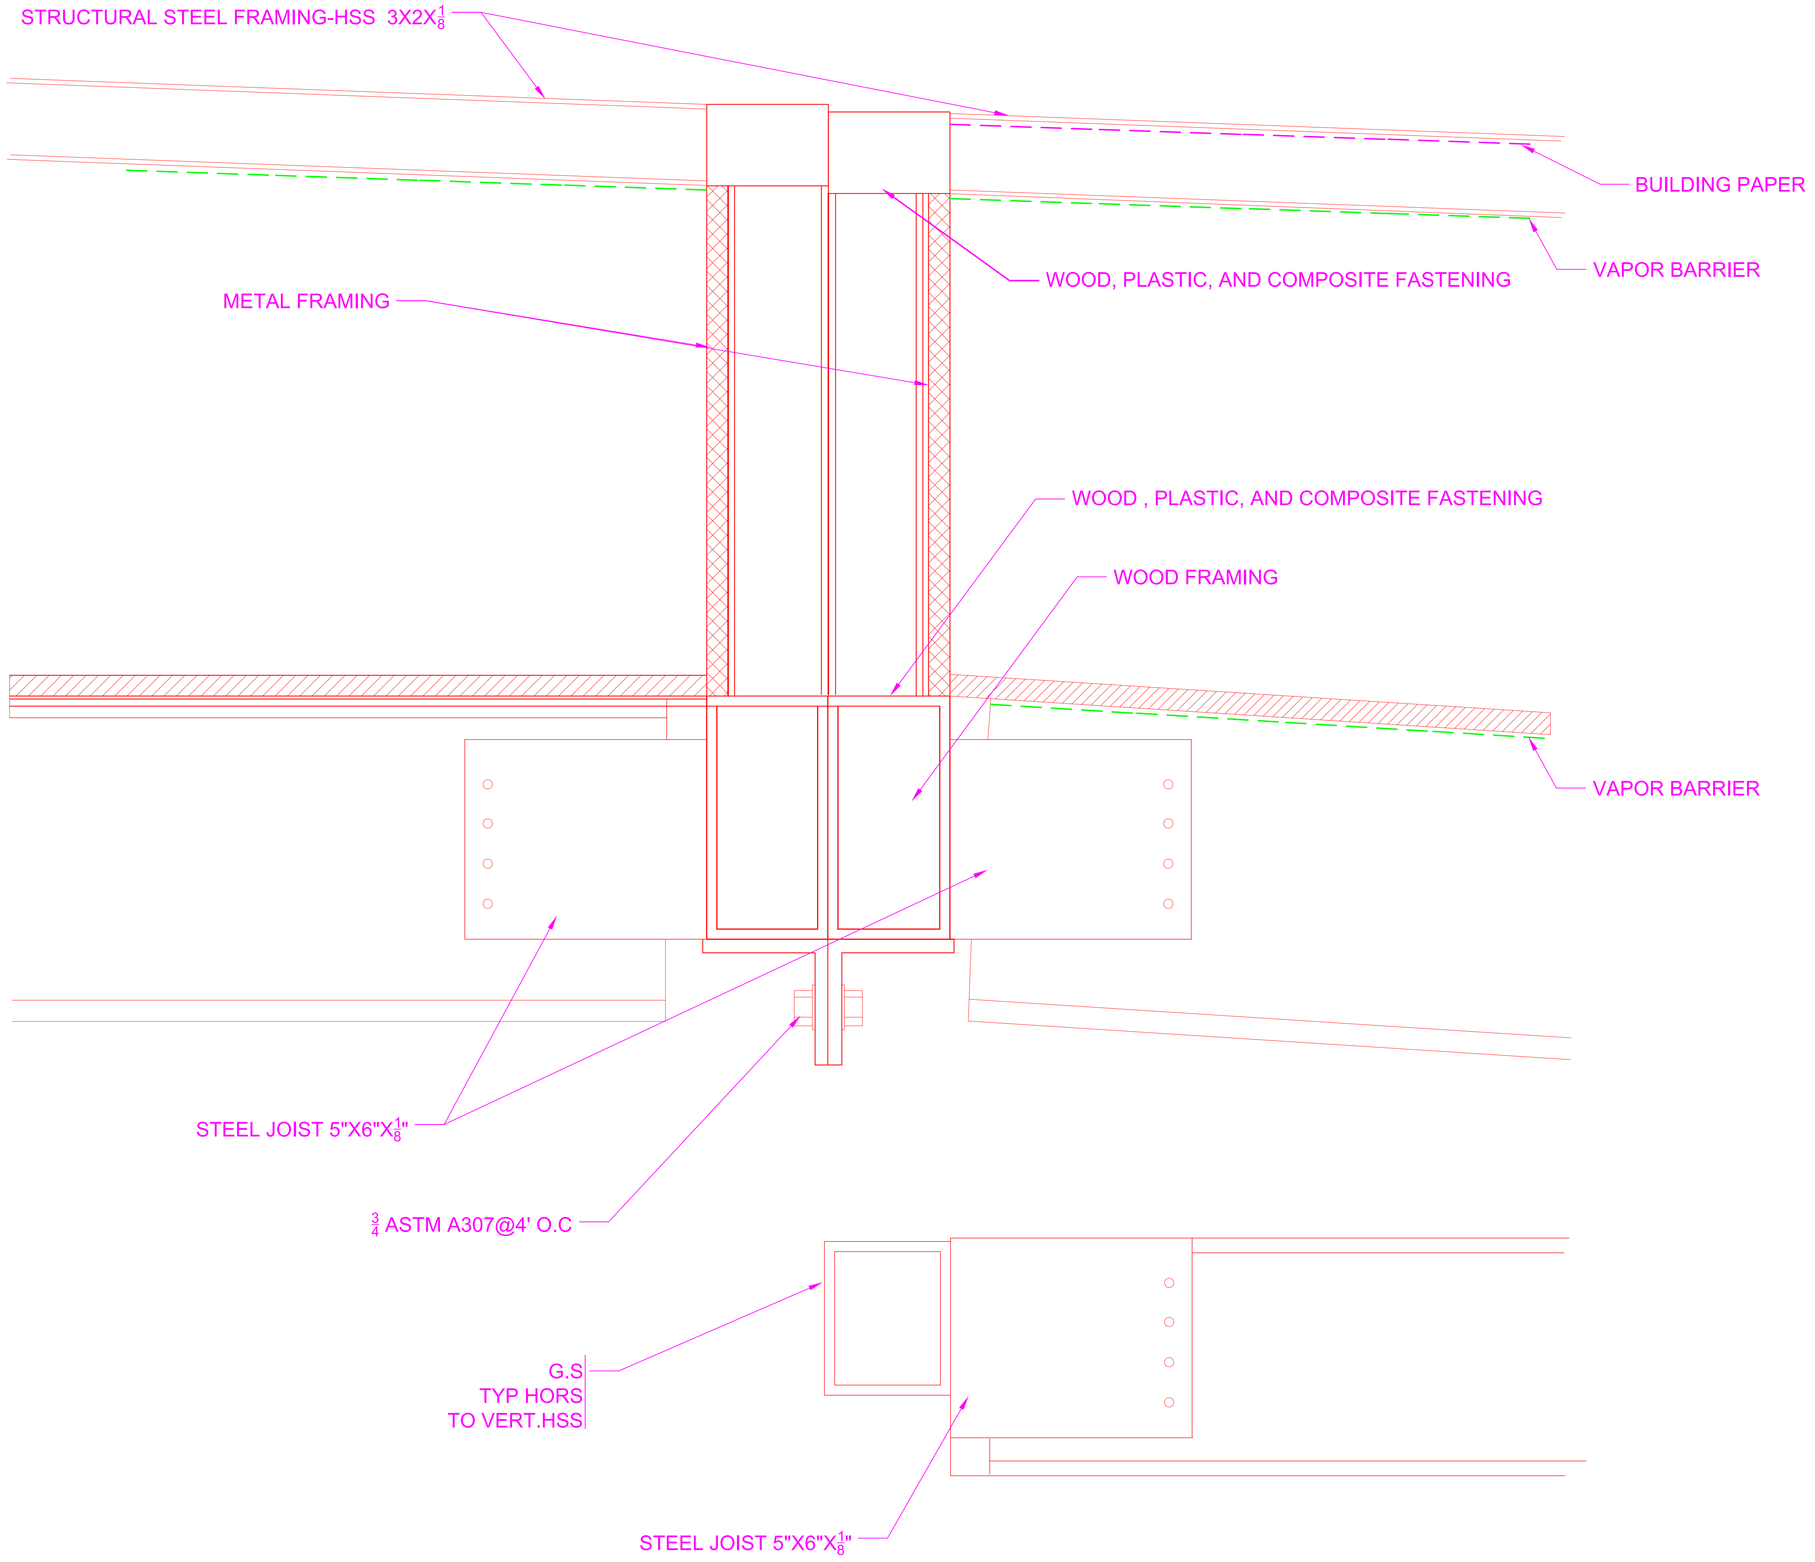

MODULE CONNECTION AT ROOF (NEW YORK)

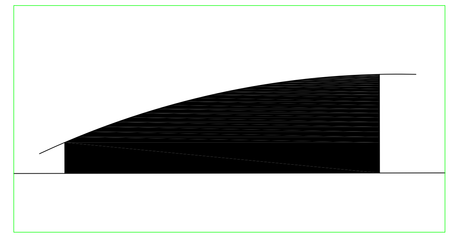

WALL ANALYSIS

No.	Description	Date

ASSIGNMENT # 4

Project number:	ASSI # 4
Drawn by	ANZHELLA MESSIAN
Professor Name	MR.APTEKAR
Checked by	PRF:APTEKAR
G-002.00	
Scale	1/8" = 1'-0"
Grade	1/8" = 1'-0"

PRODUCED BY AN AUTODESK EDUCATIONAL PRODUCT
PRODUCED BY AN AUTODESK EDUCATIONAL PRODUCT
PRODUCED BY AN AUTODESK EDUCATIONAL PRODUCT