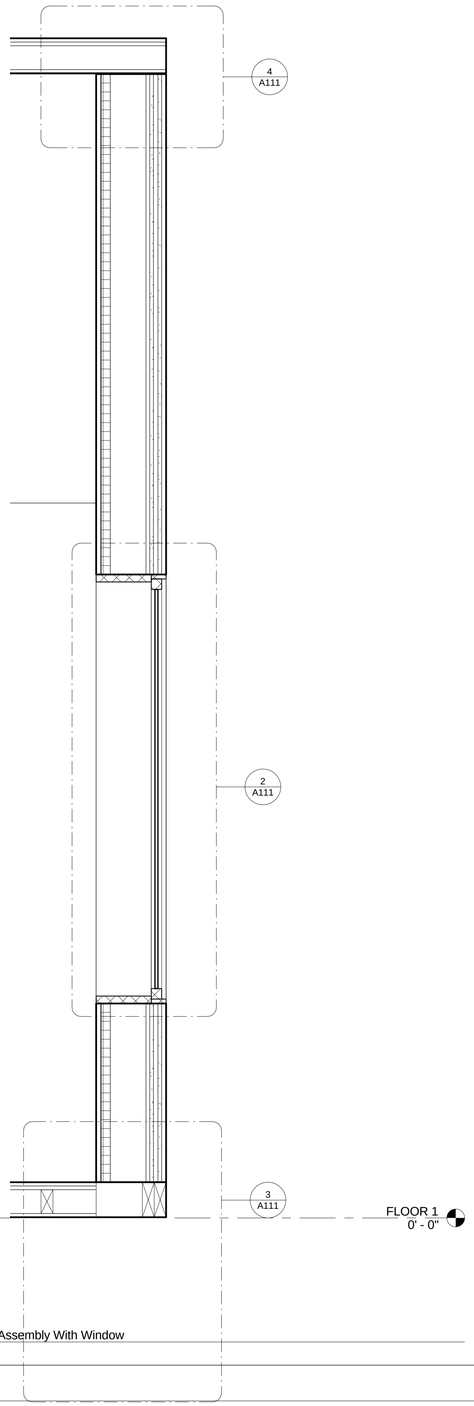

1 Typ. Wall Assembly With Window
1" = 1'-0"

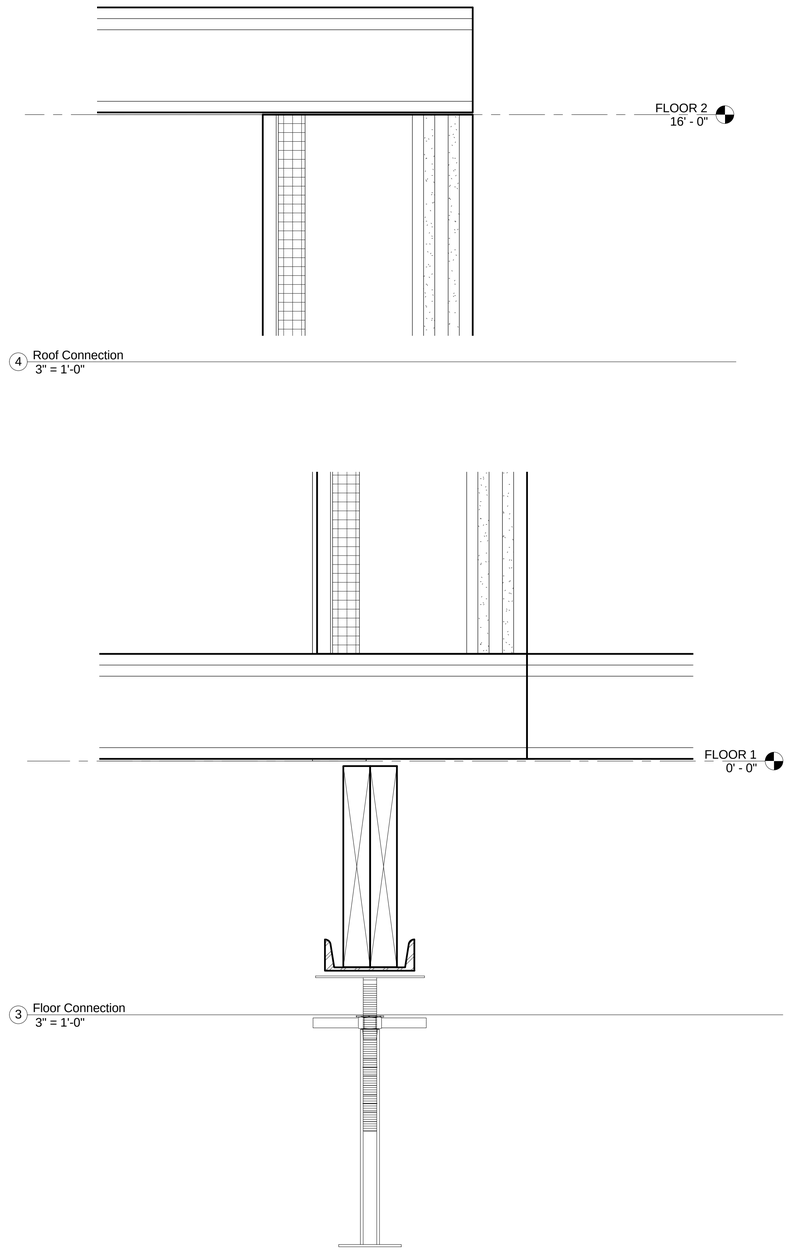

4 Roof Connection
3" = 1'-0"

3 Floor Connection
3" = 1'-0"

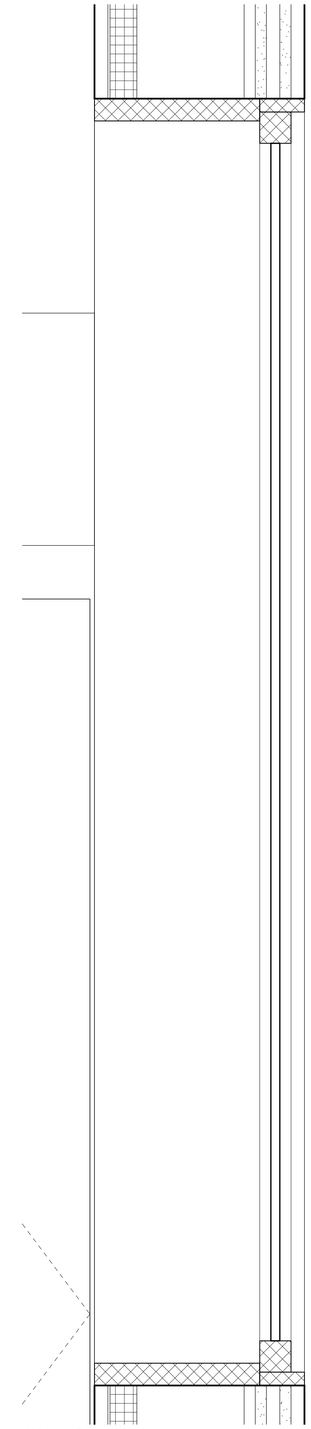

2 Window Connection
3" = 1'-0"

Autodesk® Revit®

www.autodesk.com/revit

Consultant
Address
Address
Phone
Fax
e-mail

Consultant
Address
Address
Phone
Fax
e-mail

Consultant
Address
Address
Phone
Fax
e-mail

Consultant
Address
Address
Phone
Fax
e-mail

Consultant
Address
Address
Phone
Fax
e-mail

No.	Description	Date

ARCH 3610

ADV. DETAIL STUDIO

Assignment 15

Project number	6
Date	03.08.13
Drawn by	Author
Checked by	Checker

A111

Scale	As indicated

4/14/2014 10:21:12 AM