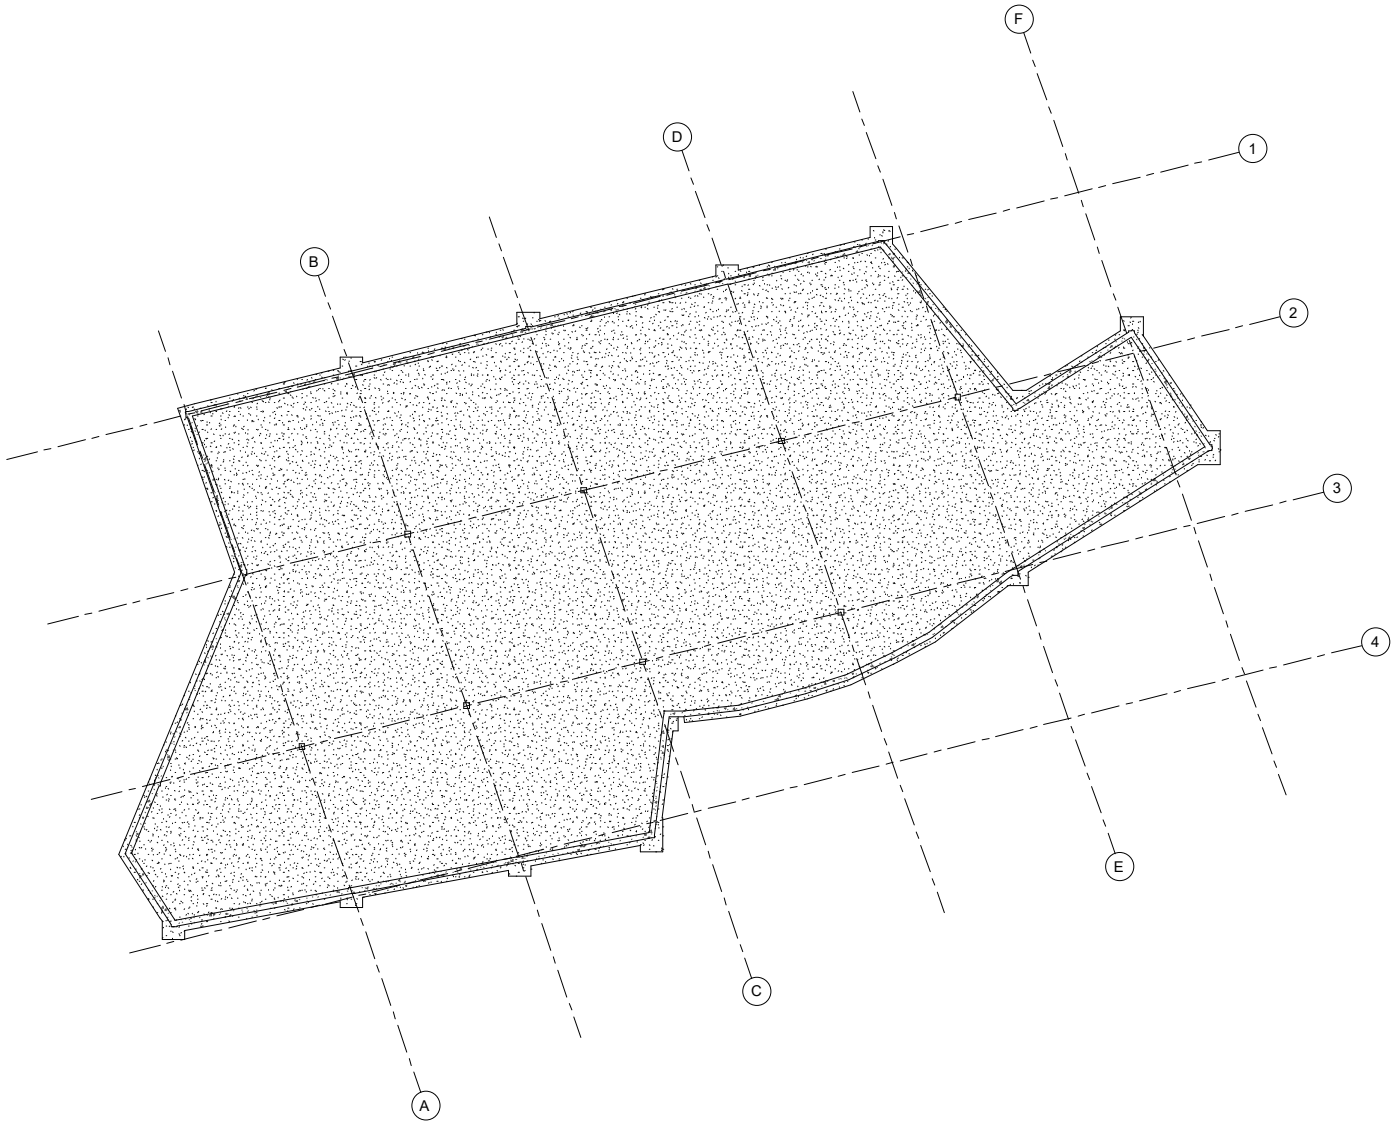

1 BASEMENT
1" = 10'-0"

AUTODESK.

www.autodesk.com/revit

Consultant
Address
Address
Phone
Fax
e-mail

Consultant
Address
Address
Phone
Fax
e-mail

Consultant
Address
Address
Phone
Fax
e-mail

Consultant
Address
Address
Phone
Fax
e-mail

Consultant
Address
Address
Phone
Fax
e-mail

No.	Description	Date

Owner

FINAL ASSIGNMENT
PHASE ONE

BASEMENT
STRUCTURAL PLAN

Project number	Project Number
Date	Issue Date
Drawn by	EDUARDO UMANA
Checked by	Checker

A101

Scale 1" = 10'-0"

3/10/2017 11:11:46 PM

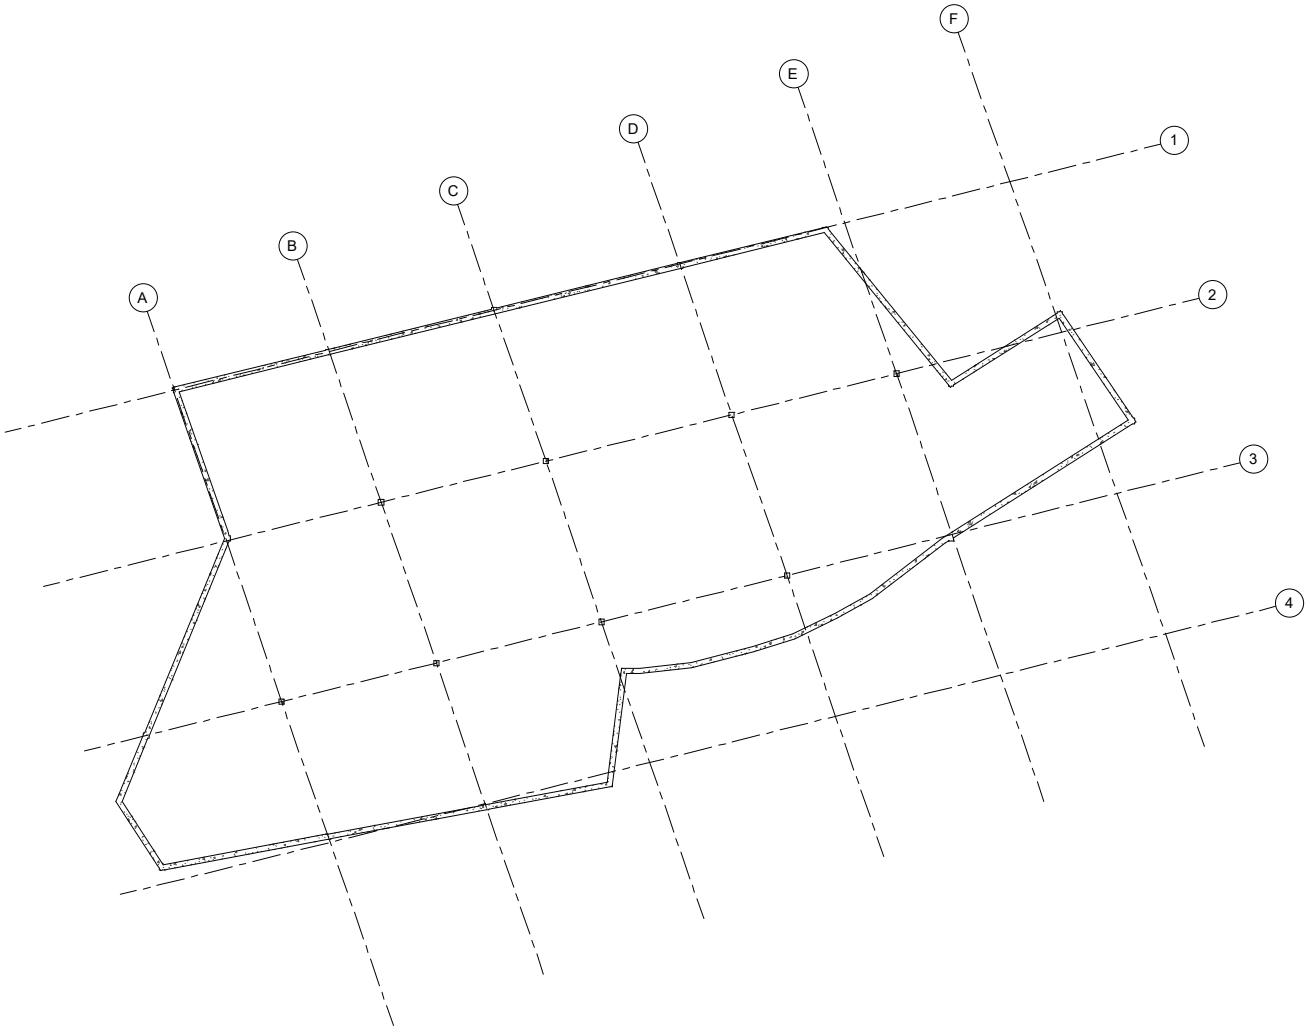

1 BASEMENT
3/32" = 1'-0"

AUTODESK.

www.autodesk.com/revit

Consultant
Address
Address
Phone
Fax
e-mail

Consultant
Address
Address
Phone
Fax
e-mail

Consultant
Address
Address
Phone
Fax
e-mail

Consultant
Address
Address
Phone
Fax
e-mail

Consultant
Address
Address
Phone
Fax
e-mail

No.	Description	Date

Owner

FINAL ASSIGNMENT
PHASE ONE

BASEMENT

Project number	Project Number
Date	Issue Date
Drawn by	Author
Checked by	Checker

A102

Scale 3/32" = 1'-0"

3/10/2017 11:11:46 PM

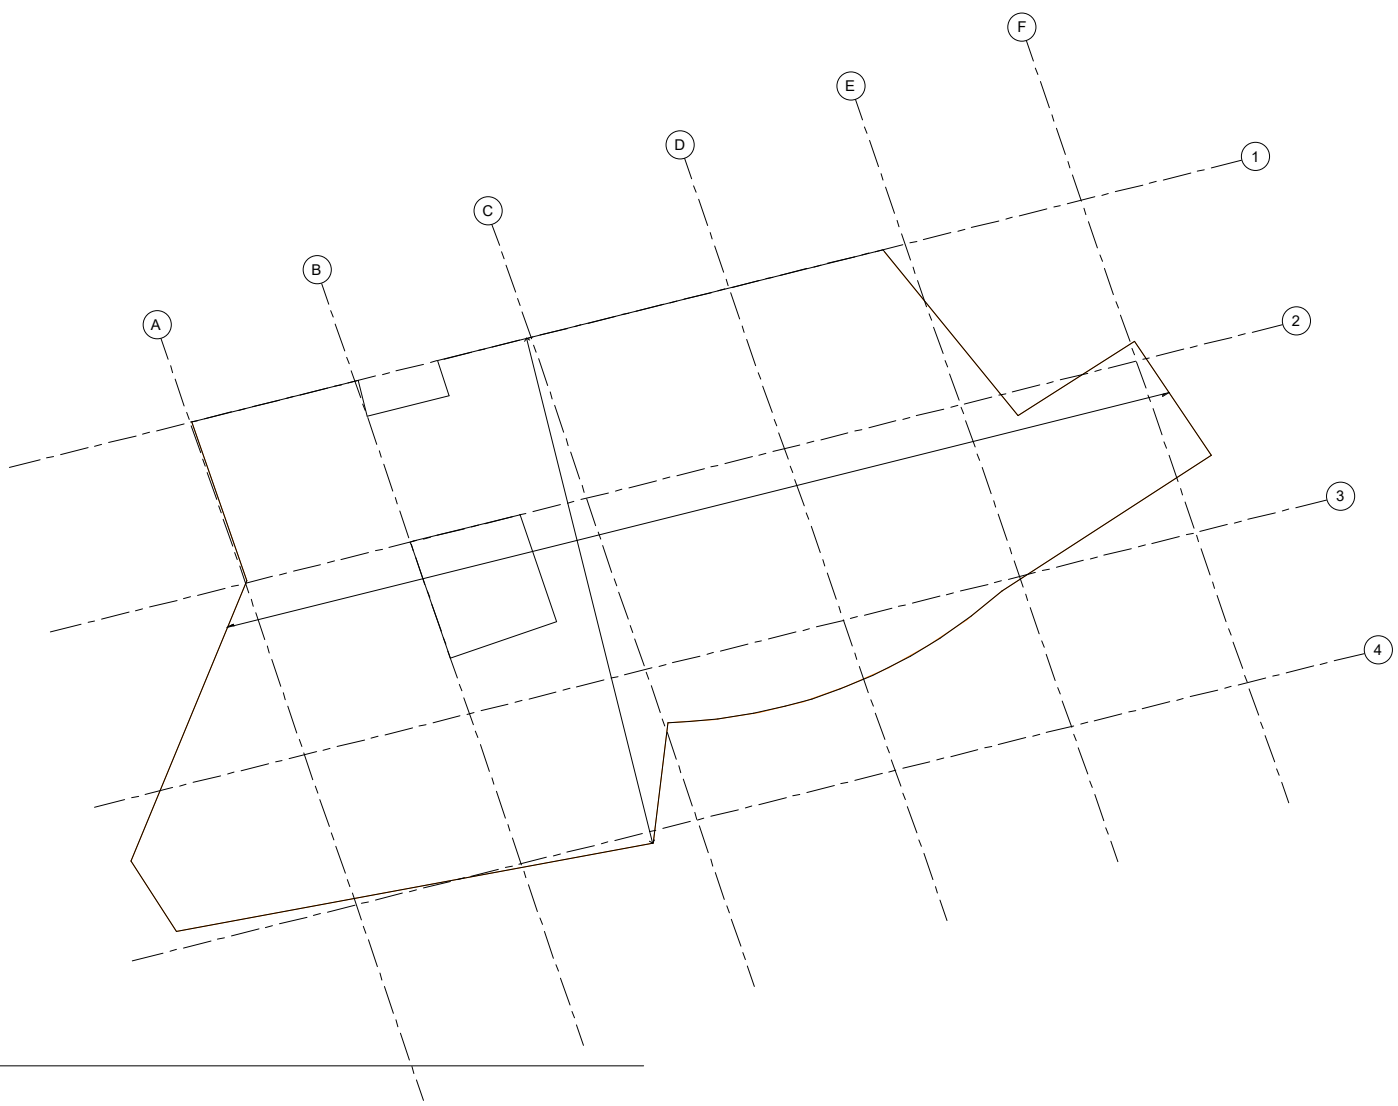

1 Level 1
1" = 10'-0"

AUTODESK.

www.autodesk.com/revit

Consultant
Address
Address
Phone
Fax
e-mail

Consultant
Address
Address
Phone
Fax
e-mail

Consultant
Address
Address
Phone
Fax
e-mail

Consultant
Address
Address
Phone
Fax
e-mail

Consultant
Address
Address
Phone
Fax
e-mail

No.	Description	Date

Owner

FINAL ASSIGNMENT
PHASE ONE

FIRST FLOOR'

Project number	Project Number
Date	Issue Date
Drawn by	Author
Checked by	Checker

A103

Scale 1" = 10'-0"

3/10/2017 11:11:46 PM

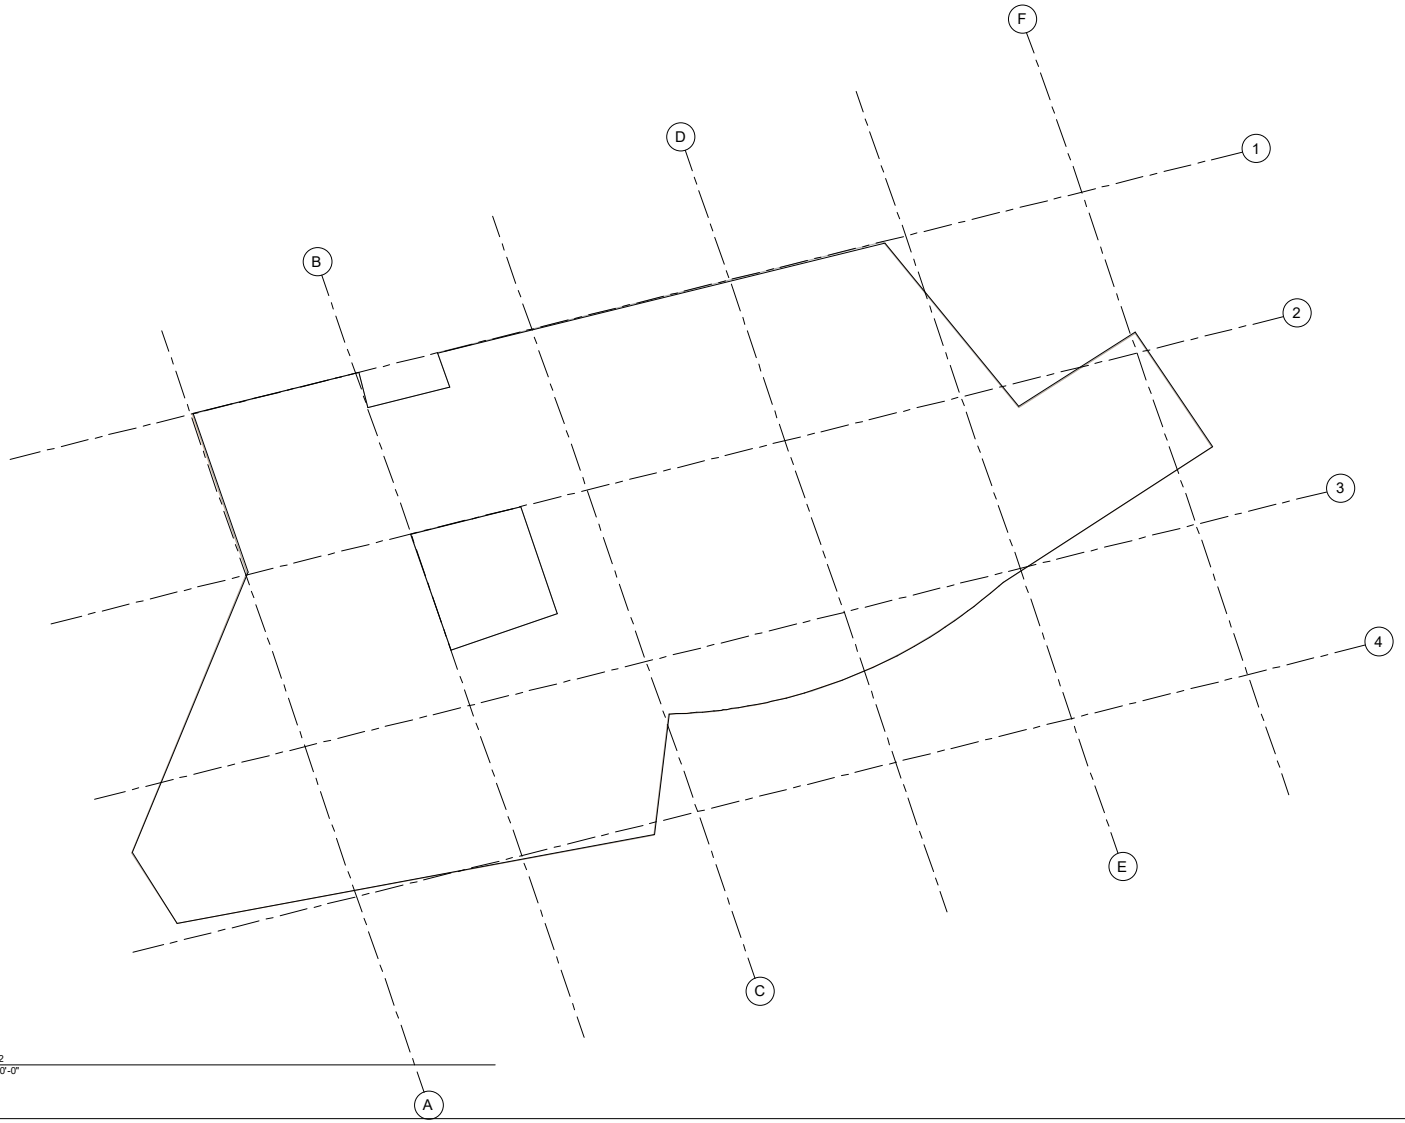

1 Level 2
1" = 10'-0"

AUTODESK.

www.autodesk.com/revit

Consultant
Address
Address
Phone
Fax
e-mail

Consultant
Address
Address
Phone
Fax
e-mail

Consultant
Address
Address
Phone
Fax
e-mail

Consultant
Address
Address
Phone
Fax
e-mail

Consultant
Address
Address
Phone
Fax
e-mail

No.	Description	Date

Owner

FINAL ASSIGNMENT
PHASE ONE

2ND FLOOR

Project number	Project Number
Date	Issue Date
Drawn by	Author
Checked by	Checker

A104

Scale 1" = 10'-0"

3/10/2017 11:11:46 PM

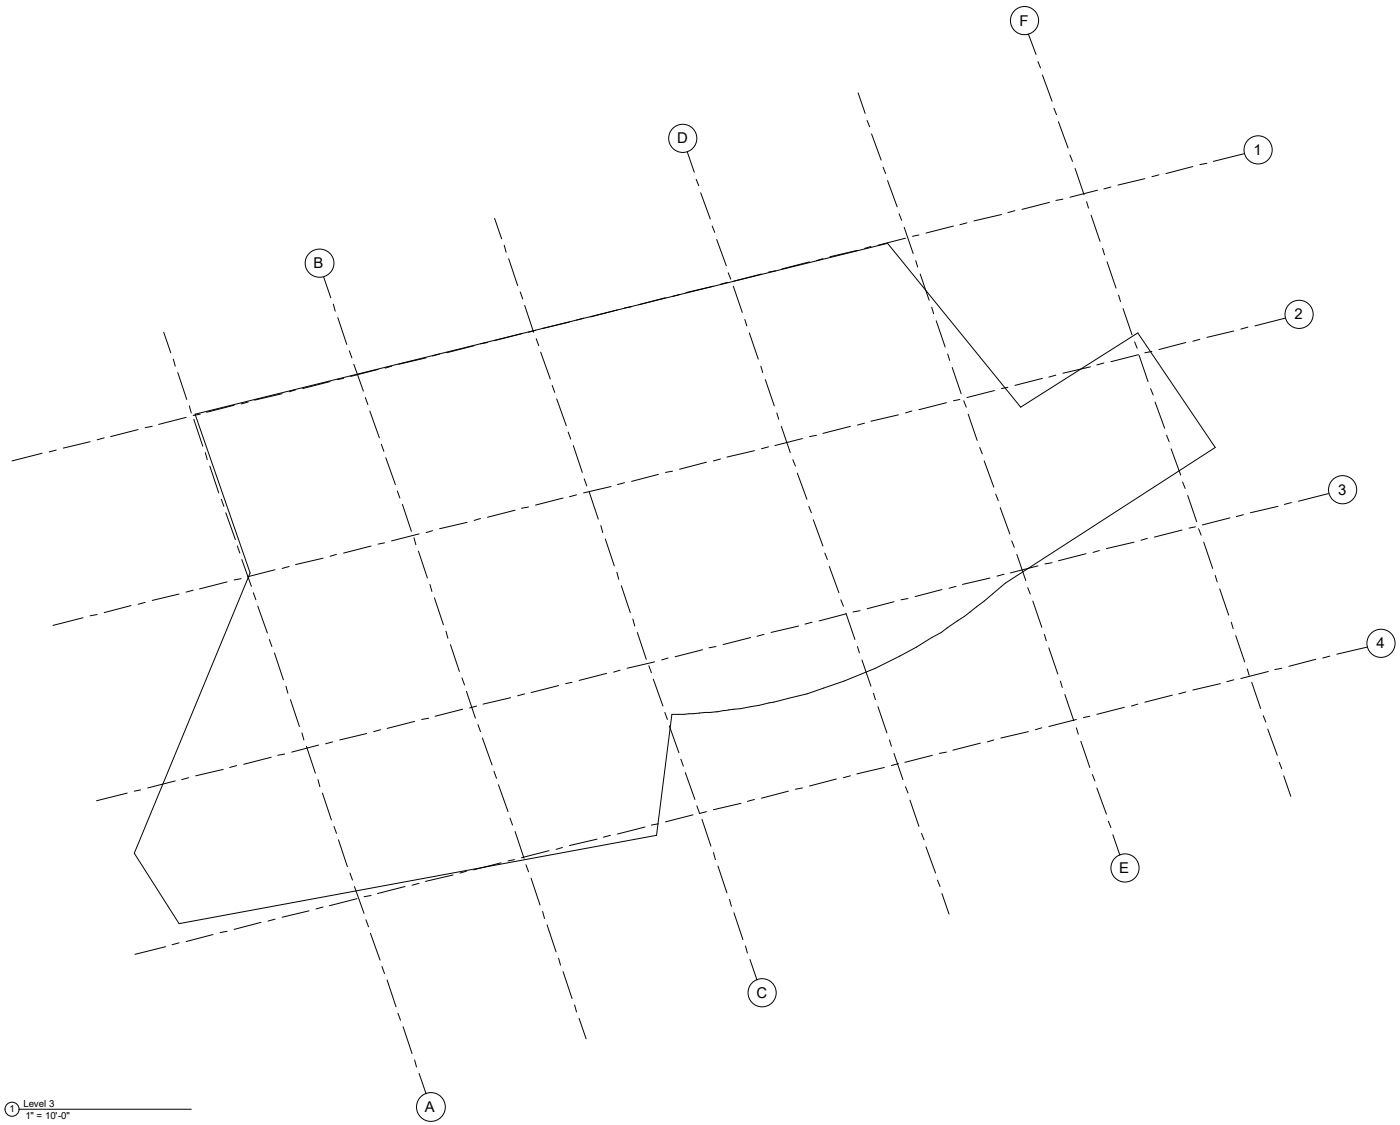

1 Level 3
1" = 10'-0"

AUTODESK.

www.autodesk.com/revit

Consultant
Address
Address
Phone
Fax
e-mail

Consultant
Address
Address
Phone
Fax
e-mail

Consultant
Address
Address
Phone
Fax
e-mail

Consultant
Address
Address
Phone
Fax
e-mail

Consultant
Address
Address
Phone
Fax
e-mail

No.	Description	Date

Owner

FINAL ASSIGNMENT
PHASE ONE

ROOF

Project number	Project Number
Date	Issue Date
Drawn by	EDUARDO UMANA
Checked by	Checker

A105

Scale 1" = 10'-0"

3/10/2017 11:11:47 PM