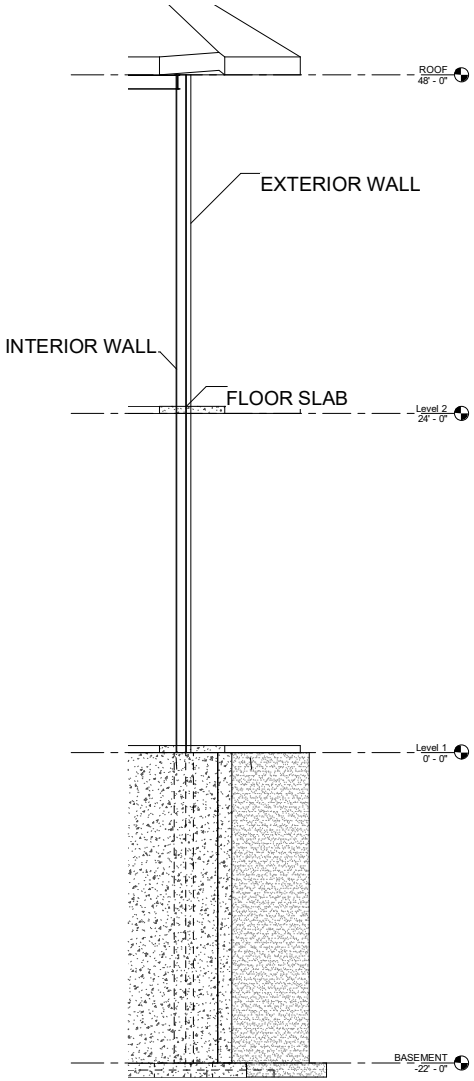

1 WALL SECTION
1/4" = 1'-0"

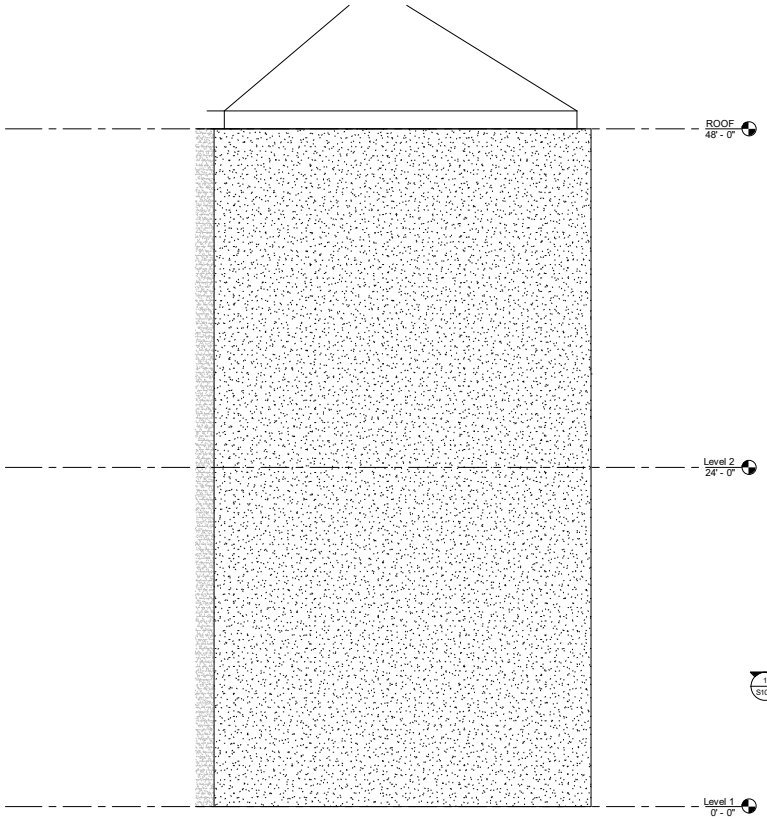

3 ELEVATION OF WALL SECTION
1/4" = 1'-0"

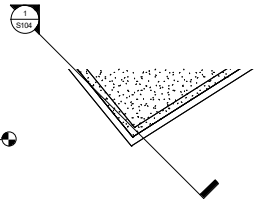

2 PLAN OF SECTION
1/4" = 1'-0"

AUTODESK.

www.autodesk.com/revit

Consultant
Address
Address
Phone
Fax
e-mail

Consultant
Address
Address
Phone
Fax
e-mail

Consultant
Address
Address
Phone
Fax
e-mail

Consultant
Address
Address
Phone
Fax
e-mail

Consultant
Address
Address
Phone
Fax
e-mail

No.	Description	Date

Owner

FINAL ASSIGNMENT
PHASE ONE

WALL SECTION
DETAIL

Project number	Project Number
Date	Issue Date
Drawn by	Author
Checked by	Checker

S104

Scale 1/4" = 1'-0"

4/3/2017 10:08:11 AM