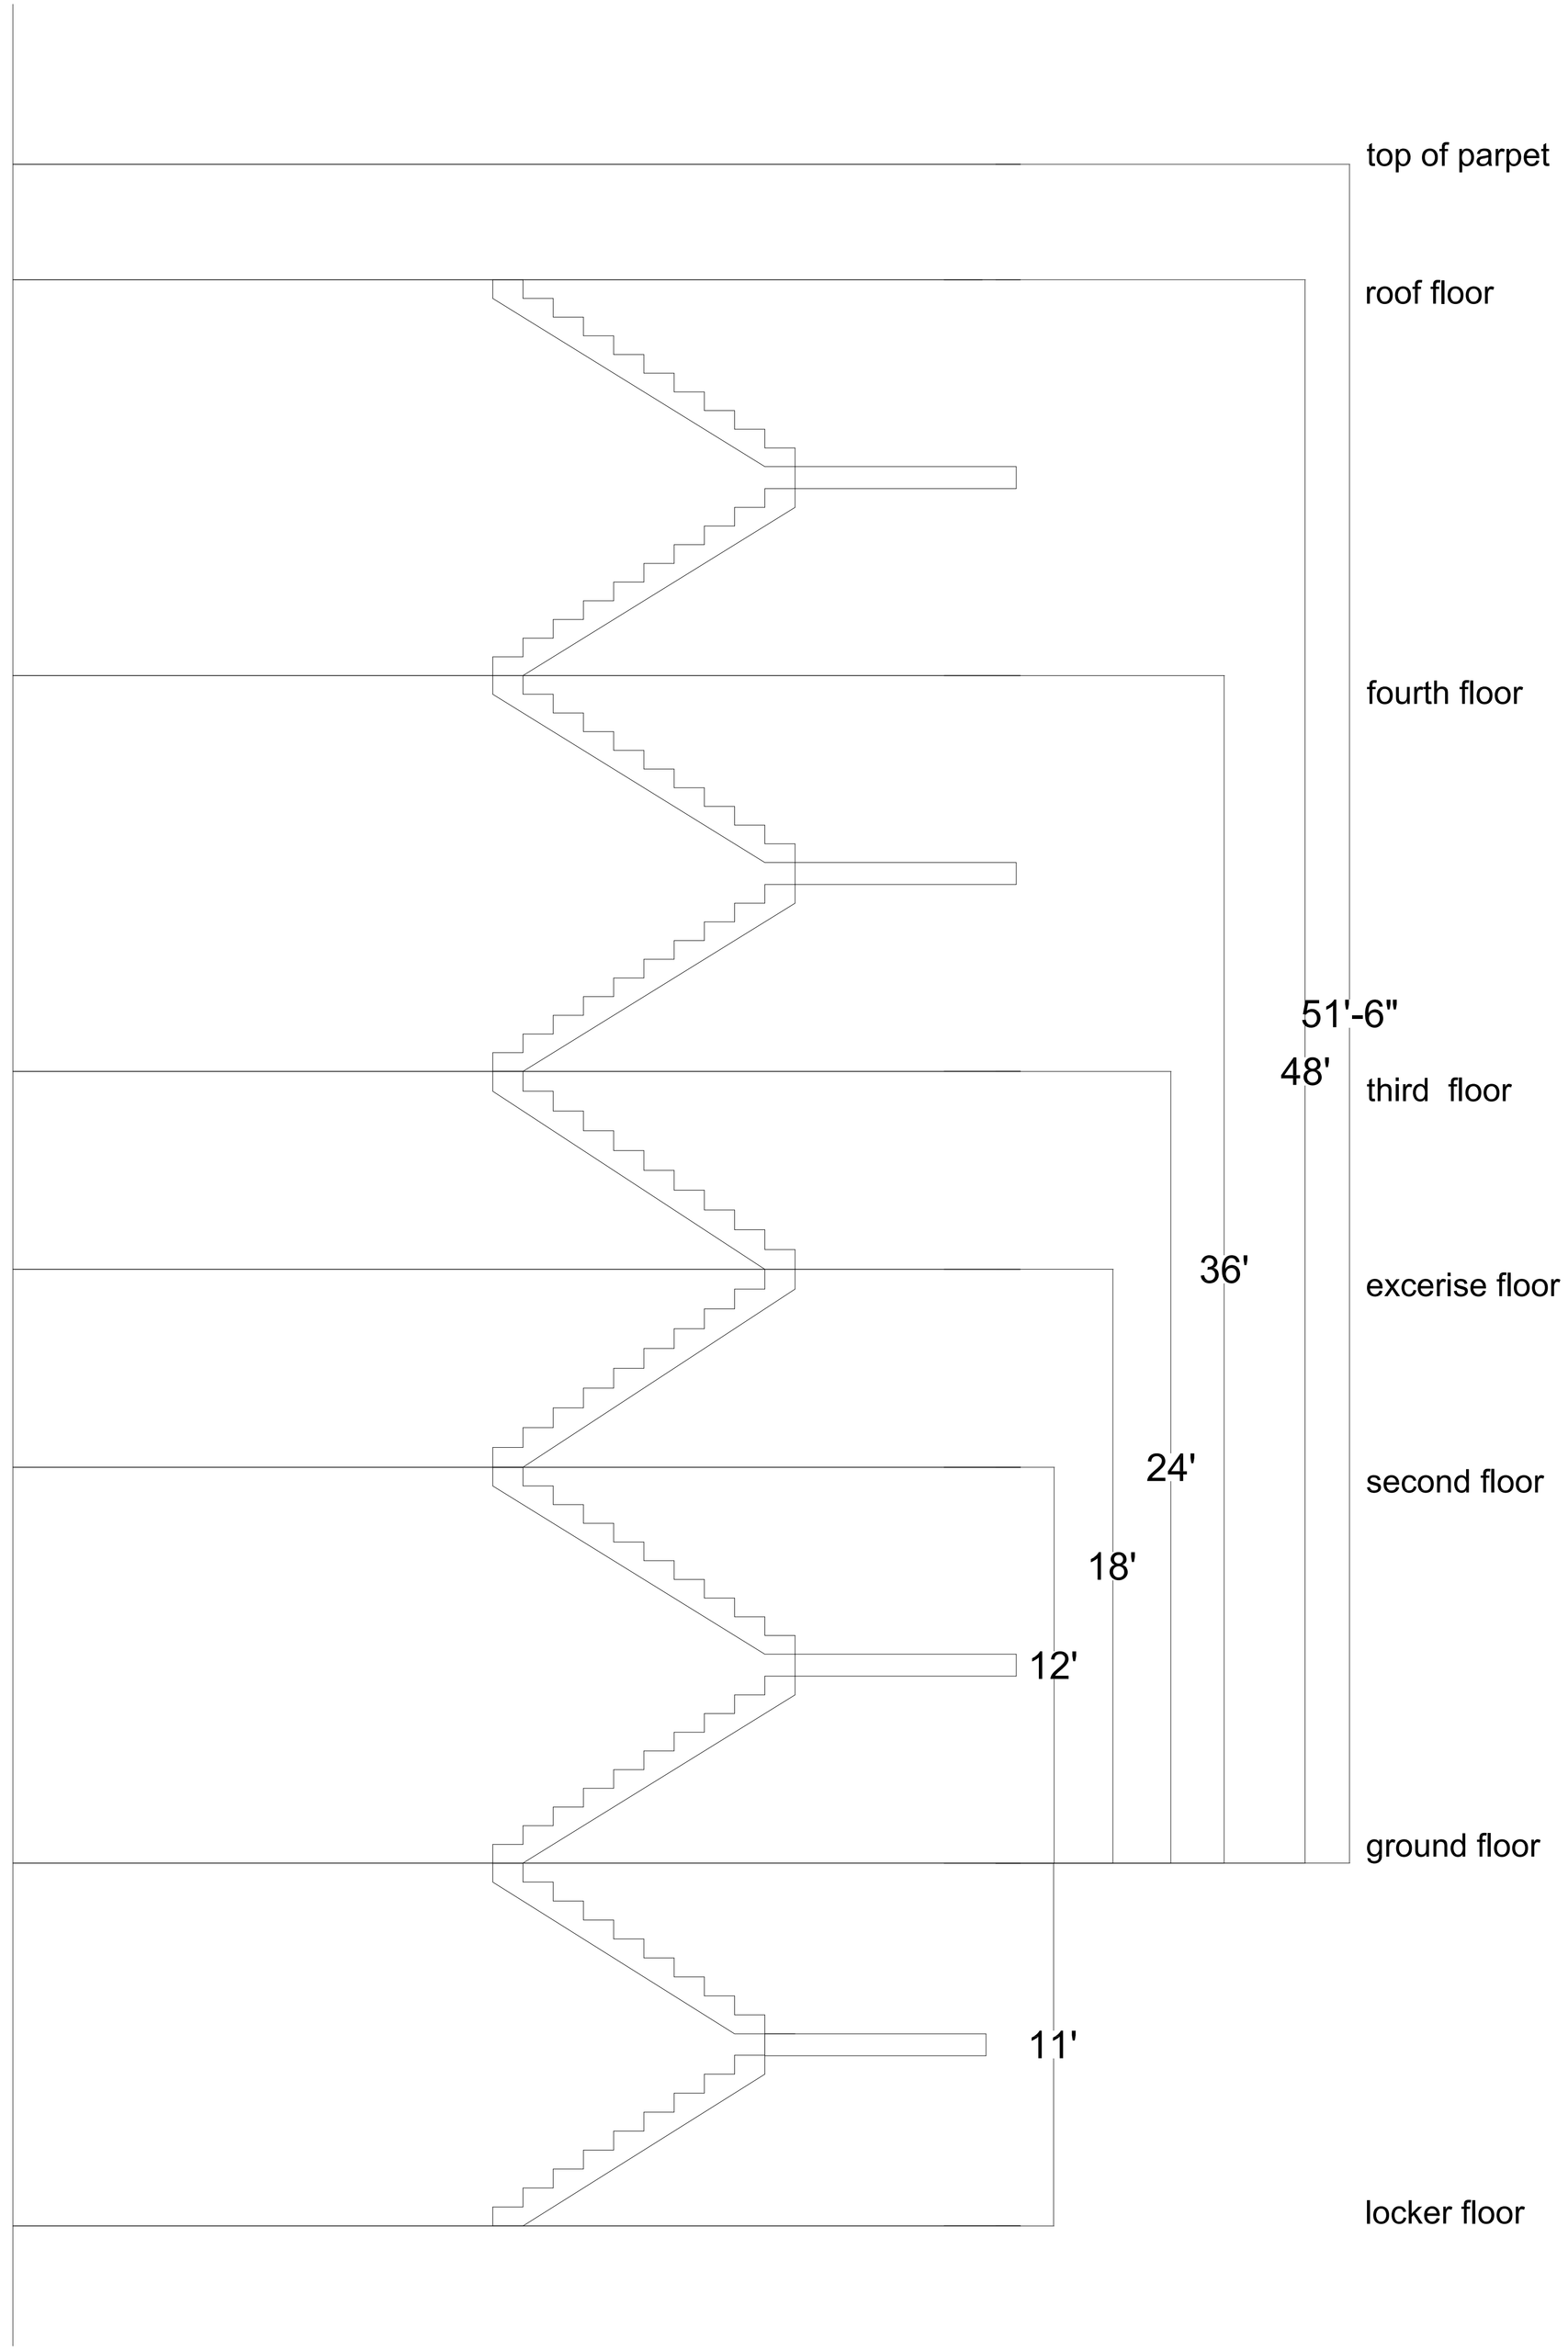
top of parpet
roof floor
fourth floor
51'-6"
48'
third floor
36'
excerise floor
24'
second floor
18'
12'
ground floor
11'
locker floor