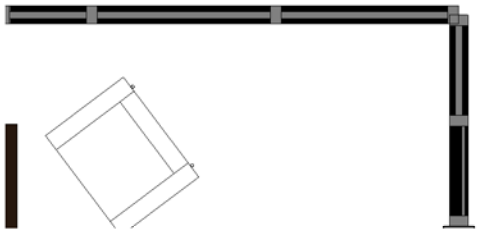

1 CURTAIN WALL
3/4" = 1'-0"

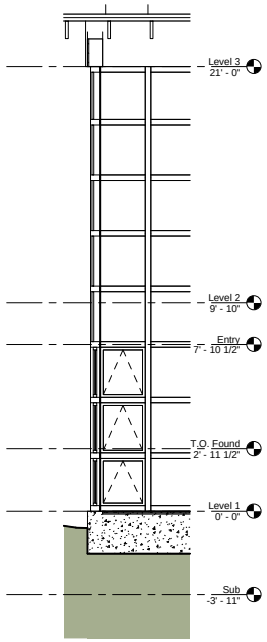

4 CURTAIN WALL SECTION
3/8" = 1'-0"

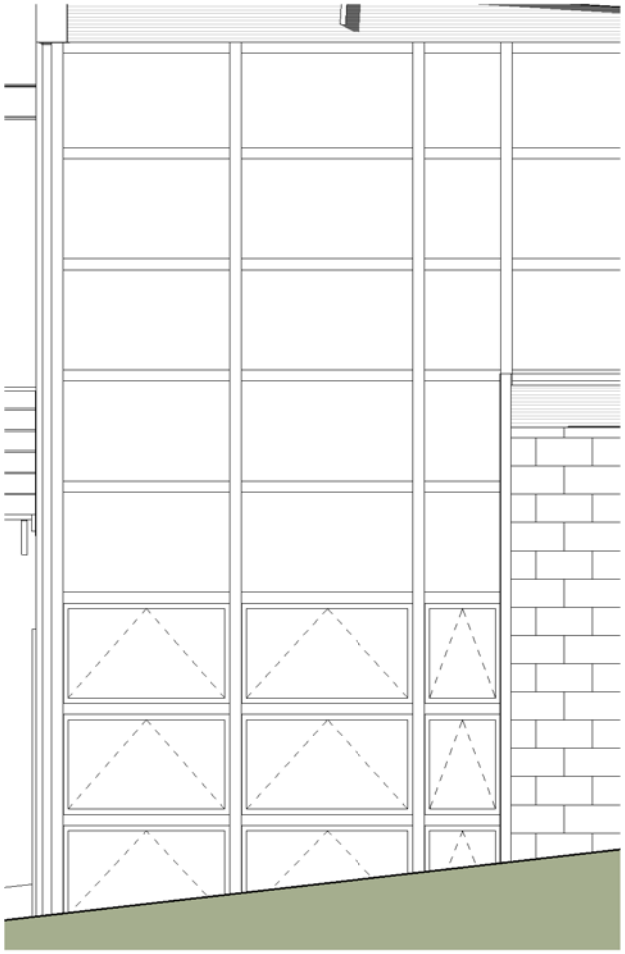

5 CURTAIN WALL ELEVATION
3/4" = 1'-0"

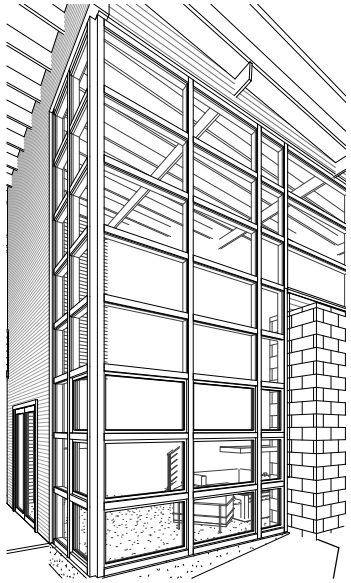

3 CURTAIN WALL 3D

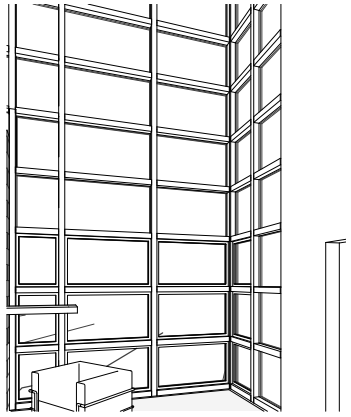

2 CURTAIN WALL 3D 2

AUTODESK.

www.autodesk.com/revit

Consultant
Address
Address
Phone
Fax
e-mail

Consultant
Address
Address
Phone
Fax
e-mail

Consultant
Address
Address
Phone
Fax
e-mail

Consultant
Address
Address
Phone
Fax
e-mail

Consultant
Address
Address
Phone
Fax
e-mail

No.	Description	Date

Owner

Project Name

Unnamed

Project number	Project Number
Date	Issue Date
Drawn by	Author
Checked by	Checker

A101

Scale	As indicated

10/5/2016 11:30:17 AM

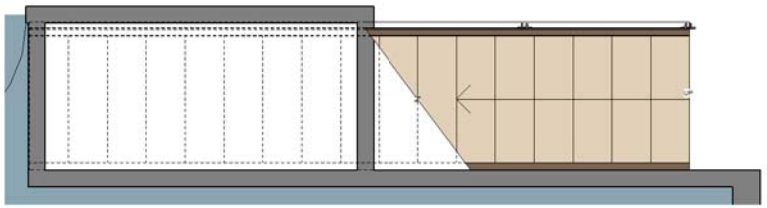

1 STAIR PLAN FLOOR 1
3/4" = 1'-0"

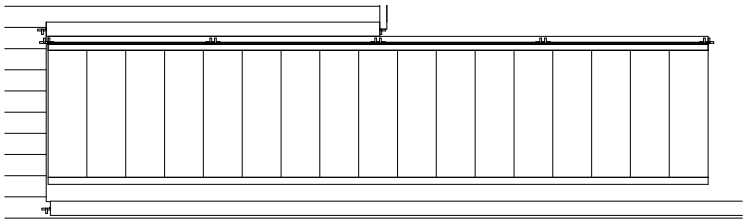

2 STIAR PLAN FLOOR 2
3/4" = 1'-0"

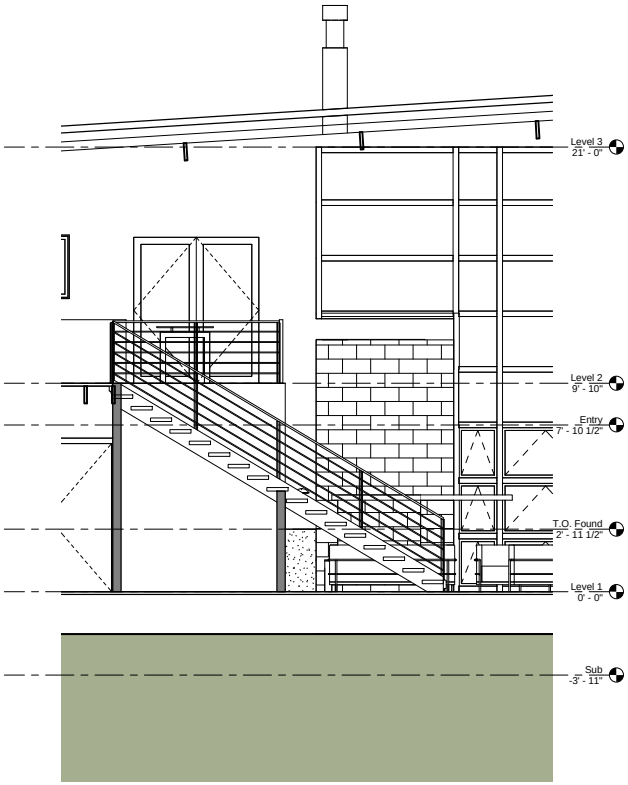

5 STAIR SECTION
3/8" = 1'-0"

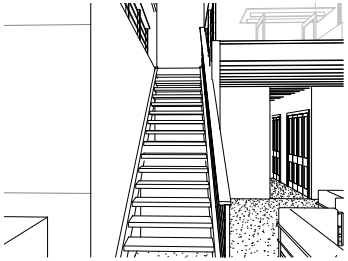

6 3D View 6

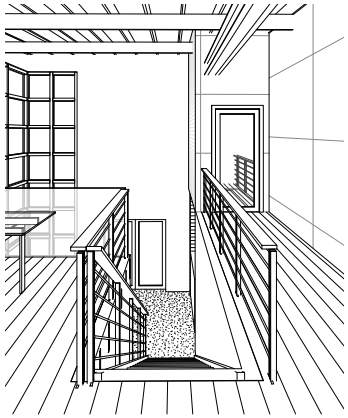

7 3D View 7

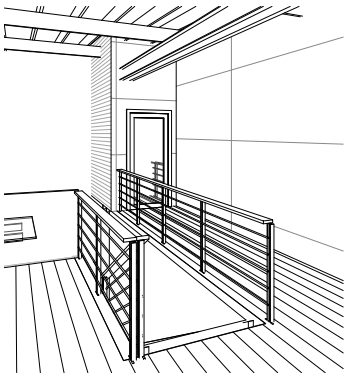

4 3D View 5

3 3D View 4

AUTODESK.

www.autodesk.com/revit

Consultant
Address
Address
Phone
Fax
e-mail

Consultant
Address
Address
Phone
Fax
e-mail

Consultant
Address
Address
Phone
Fax
e-mail

Consultant
Address
Address
Phone
Fax
e-mail

Consultant
Address
Address
Phone
Fax
e-mail

No.	Description	Date

Owner

Project Name

Unnamed

Project number	Project Number
Date	Issue Date
Drawn by	Author
Checked by	Checker

A102

Scale	As indicated

10/5/2016 11:30:20 AM

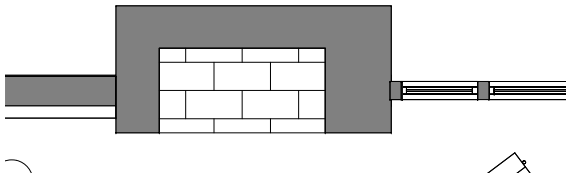

1 FIRE PLACE FLOOR 1
3/4" = 1'-0"

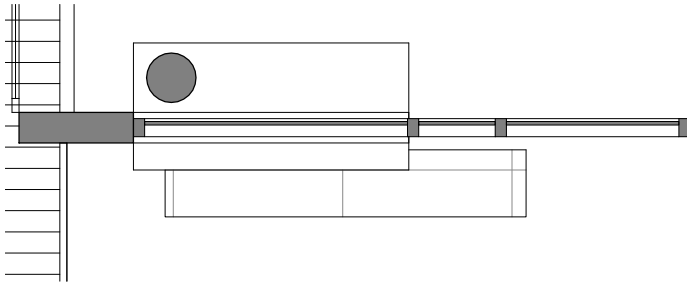

2 FIRE PLAN FLOOR 2
3/4" = 1'-0"

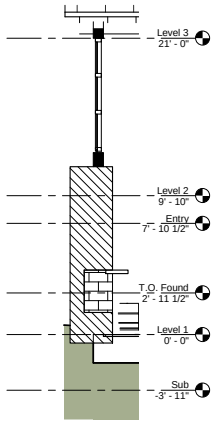

5 FIREPLACE SECTION 1
1/4" = 1'-0"

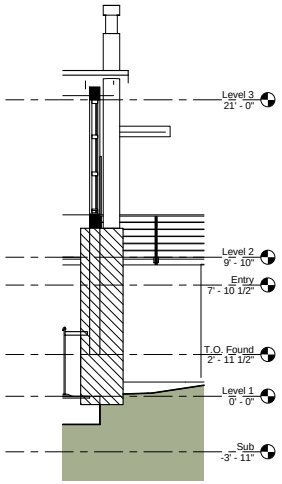

6 FIRE PLACE SECTION 2
1/4" = 1'-0"

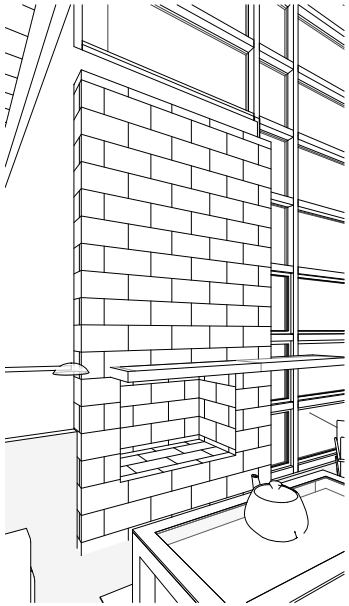

3 3D View 8

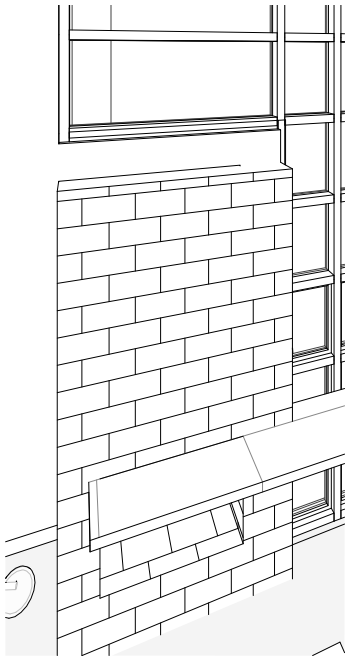

4 3D View 9

AUTODESK.

www.autodesk.com/revit

Consultant
Address
Address
Phone
Fax
e-mail

Consultant
Address
Address
Phone
Fax
e-mail

Consultant
Address
Address
Phone
Fax
e-mail

Consultant
Address
Address
Phone
Fax
e-mail

Consultant
Address
Address
Phone
Fax
e-mail

No.	Description	Date

Owner

Project Name

Unnamed

Project number	Project Number
Date	Issue Date
Drawn by	Author
Checked by	Checker

A103

Scale	As indicated

10/9/2018 11:30:20 AM