JAY STREET HEALTH CENTER

BROOKLYN, NEW YORK
APRIL 5, 2017
JOSHUA K. OCRAN
COMMERCIAL BUILDING DRAFT
NEW YORK CITY COLLEGE OF TECHNOLOGY
PROF. PAUL KING
SPRING 2017

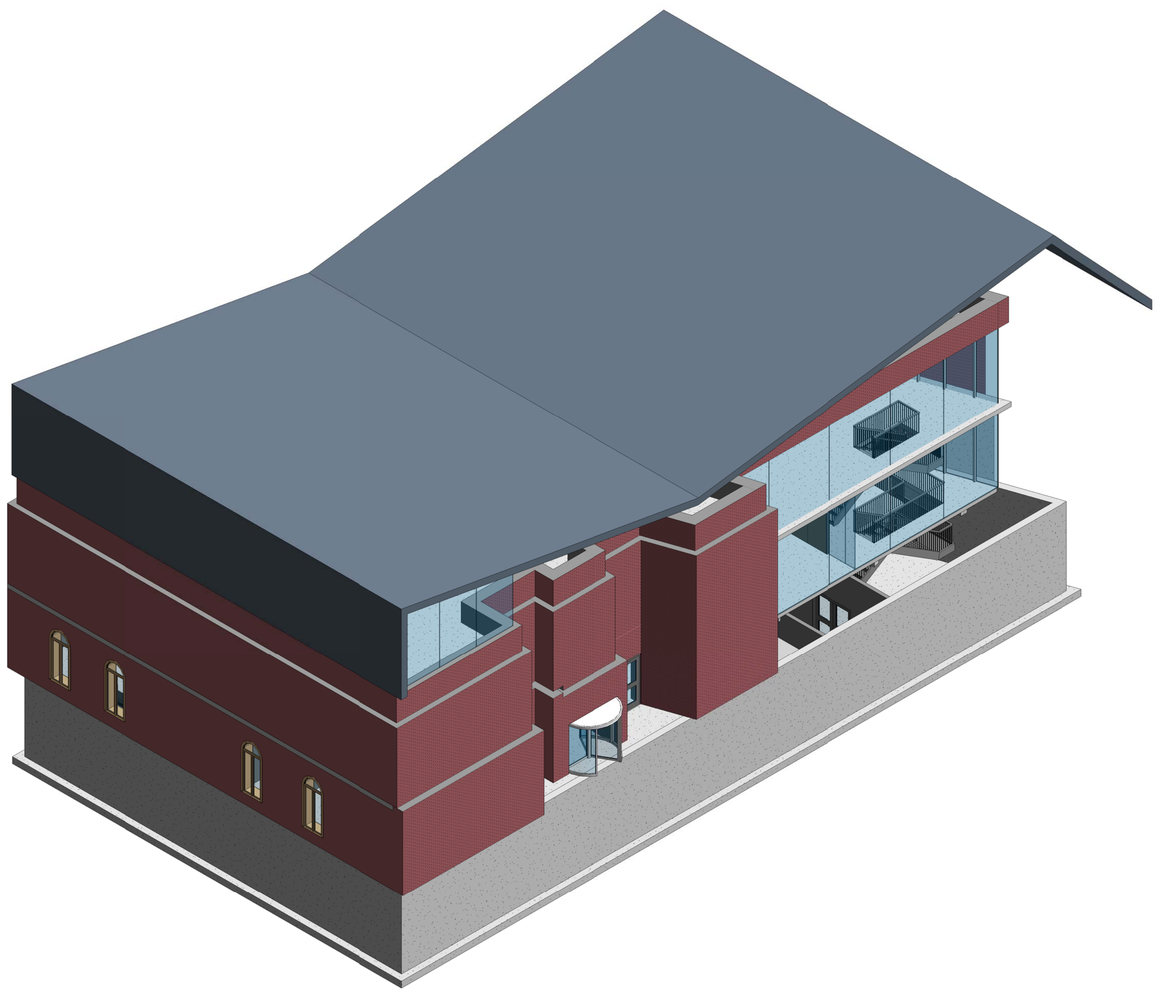

1 COVERSHEET VIEW

JAY STREET HEALTH CENTER	
Sheet Name	Sheet Number
COVER	A-001
BASEMENT LVL	A-100
1ST LVL	A-101
2ND LVL	A-102
ROOF LVL	A-103
RCP BASEMENT	A-200
RCP 1ST FLOOR	A-201
RCP 2ND FLOOR	A-202
RCP ROOF	A-203
ISOMETRIC	A-300
SOUTH ELEV.@ JAY STREET	A-301
WEST ELEV.@ CONCORD ST	A-302
FULL SECTION	A-310
SECTIONS	A-401
STRUCTURAL	S-100
STRUCTURAL	S-101
STRUCTURAL	S-102
STRUCTURAL	S-103
STUCTURAL SECTION	S-105

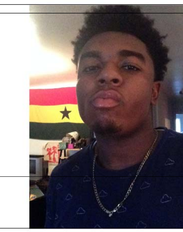

Consultant
Address
Address
Phone
Fax
e-mail

Consultant
Address
Address
Phone
Fax
e-mail

Consultant
Address
Address
Phone
Fax
e-mail

Consultant
Address
Address
Phone
Fax
e-mail

Consultant
Address
Address
Phone
Fax
e-mail

No.	Description	Date

JAYSTREET HEALTH CENTER

COVER

Project number	3
Date	04/3/17
Drawn by	Author
Checked by	Checker

A-001

Scale

4/10/2017 5:18:24 PM

Door Schedule @ lvl BASEMENT						
Level	No.	Family	Type	Height	Width	Family and Type
00 BASEMENT	B.06	Door-Passage-Double-Flush-Dbl_Acting	Door-Passage-Double-Flush-Dbl_Acting	7' - 0"	6' - 0"	Door-Passage-Double-Flush-Dbl_Acting: Door-Passage-Double-Flush-Dbl_Acting
00 BASEMENT	B.07	Door-Passage-Double-Flush-Dbl_Acting	Door-Passage-Double-Flush-Dbl_Acting	7' - 0"	6' - 0"	Door-Passage-Double-Flush-Dbl_Acting: Door-Passage-Double-Flush-Dbl_Acting
00 BASEMENT	B.09	Door-Passage-Double-Flush-Dbl_Acting	Door-Passage-Double-Flush-Dbl_Acting	7' - 0"	6' - 0"	Door-Passage-Double-Flush-Dbl_Acting: Door-Passage-Double-Flush-Dbl_Acting
00 BASEMENT	B.10	Door-Passage-Double-Flush-Dbl_Acting	Door-Passage-Double-Flush-Dbl_Acting	7' - 0"	6' - 0"	Door-Passage-Double-Flush-Dbl_Acting: Door-Passage-Double-Flush-Dbl_Acting
00 BASEMENT	B.11	Door-Passage-Double-Flush-Dbl_Acting	Door-Passage-Double-Flush-Dbl_Acting	7' - 0"	6' - 0"	Door-Passage-Double-Flush-Dbl_Acting: Door-Passage-Double-Flush-Dbl_Acting
00 BASEMENT	B.12	Door-Exterior-Double-Two_Lite	Door-Exterior-Double-Two_Lite	7' - 0"	6' - 0"	Door-Exterior-Double-Two_Lite: Door-Exterior-Double-Two_Lite

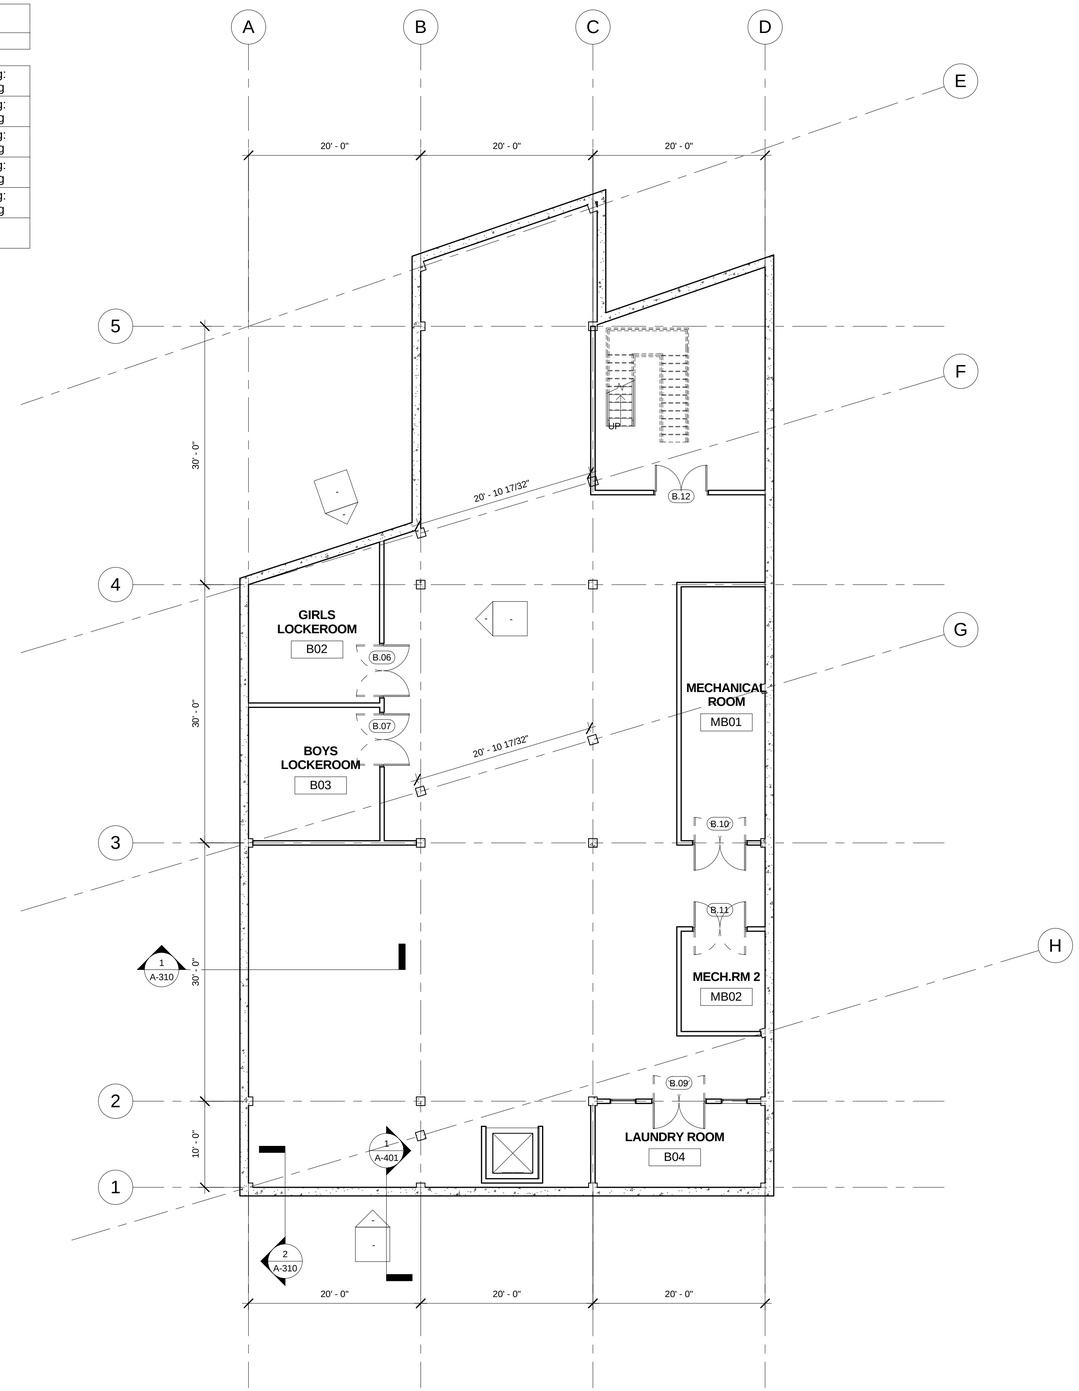

1 00 BASEMENT
1/8" = 1'-0"

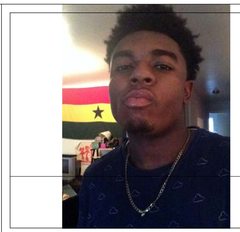

Consultant
Address
Address
Phone
Fax
e-mail

Consultant
Address
Address
Phone
Fax
e-mail

Consultant
Address
Address
Phone
Fax
e-mail

Consultant
Address
Address
Phone
Fax
e-mail

Consultant
Address
Address
Phone
Fax
e-mail

No.	Description	Date

JAYSTREET HEALTH CENTER

BASEMENT LVL

Project number	3
Date	04/3/17
Drawn by	JOSHUA K. OCRAN
Checked by	PROF. PAUL KING

A-100

Scale	1/8" = 1'-0"

4/10/2017 5:18:24 PM

Door Schedule @ lvl 1						
Level	No.	Family	Type	Height	Width	Family and Type
01 GROUND LVL	G.01	Door-Exterior-Revolving-Full Glass-Metal	96" x 84"	7' - 0"	8' - 0"	Door-Exterior-Revolving-Full Glass-Metal: 96" x 84"
01 GROUND LVL	G.02	Door-Exterior-Double-Two_Lite	Door-Exterior-Double-Two_Lite	7' - 0"	6' - 0"	Door-Exterior-Double-Two_Lite: Door-Exterior-Double-Two_Lite
01 GROUND LVL	G.03	Door-Passage-Double-Flush-Dbl_Acting	Door-Passage-Double-Flush-Dbl_Acting	7' - 0"	6' - 0"	Door-Passage-Double-Flush-Dbl_Acting: Door-Passage-Double-Flush-Dbl_Acting
01 GROUND LVL	G.04	Single-Flush	30" x 80"	6' - 8"	2' - 6"	Single-Flush: 30" x 80"
01 GROUND LVL	G.05	Door-Exterior-Double-Two_Lite	Door-Exterior-Double-Two_Lite	7' - 0"	6' - 0"	Door-Exterior-Double-Two_Lite: Door-Exterior-Double-Two_Lite
01 GROUND LVL	G.06	Door-Passage-Single-Flush	Door-Passage-Single-Flush	7' - 0"	3' - 0"	Door-Passage-Single-Flush: Door-Passage-Single-Flush
01 GROUND LVL	G.07	Door-Passage-Single-Flush	Door-Passage-Single-Flush	7' - 0"	3' - 0"	Door-Passage-Single-Flush: Door-Passage-Single-Flush
01 GROUND LVL	G.08	Door-Passage-Double-Flush-Dbl_Acting	Door-Passage-Double-Flush-Dbl_Acting	7' - 0"	6' - 0"	Door-Passage-Double-Flush-Dbl_Acting: Door-Passage-Double-Flush-Dbl_Acting
01 GROUND LVL	G.09	Door-Passage-Double-Flush-Dbl_Acting	Door-Passage-Double-Flush-Dbl_Acting	7' - 0"	6' - 0"	Door-Passage-Double-Flush-Dbl_Acting: Door-Passage-Double-Flush-Dbl_Acting
01 GROUND LVL	G.10	Door-Passage-Single-Flush	Door-Passage-Single-Flush	7' - 0"	3' - 0"	Door-Passage-Single-Flush: Door-Passage-Single-Flush
01 GROUND LVL	G.11	Door-Passage-Single-Flush	Door-Passage-Single-Flush	7' - 0"	3' - 0"	Door-Passage-Single-Flush: Door-Passage-Single-Flush

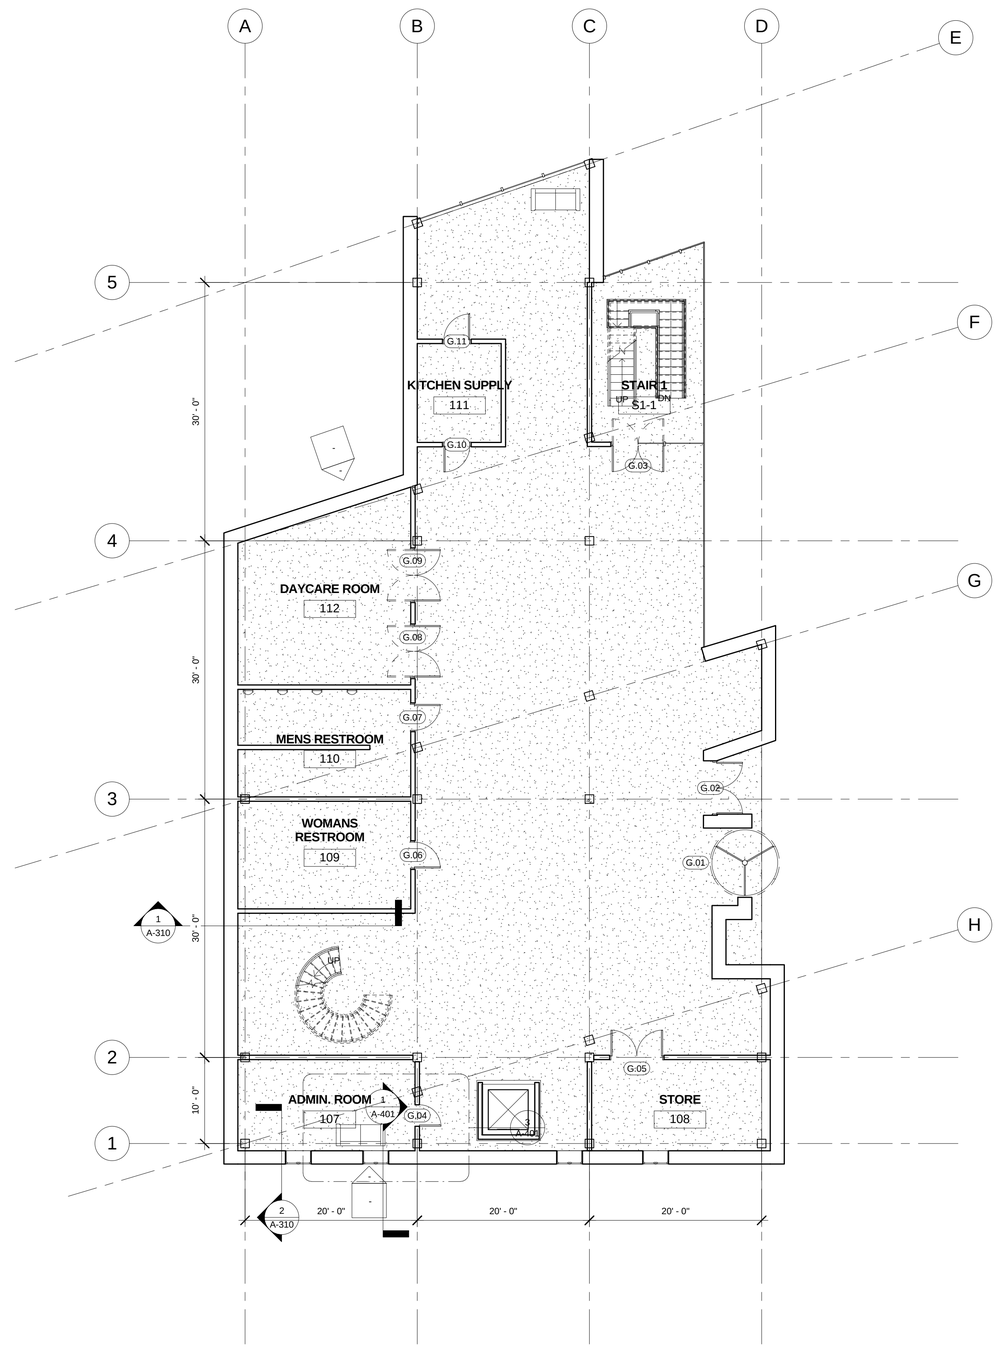

1 01 GROUND LVL
1/8" = 1'-0"

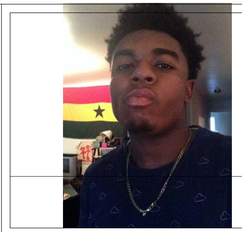

Consultant
Address
Address
Phone
Fax
e-mail

Consultant
Address
Address
Phone
Fax
e-mail

Consultant
Address
Address
Phone
Fax
e-mail

Consultant
Address
Address
Phone
Fax
e-mail

Consultant
Address
Address
Phone
Fax
e-mail

No.	Description	Date

JAYSTREET HEALTH CENTER

1ST LVL

Project number	3
Date	04/3/17
Drawn by	JOSHUA K. OCRAN
Checked by	PROF. PAUL KING

A-101

Scale 1/8" = 1'-0"

4/10/2017 5:18:25 PM

Door Schedule @ lvl 2						
Level	No.	Family	Type	Height	Width	Family and Type
02 SECOND LVL FLOOR	S.13	Door-Passage-Double-Flush	Door-Passage-Double-Flush	7' - 0"	6' - 0"	Door-Passage-Double-Flush: Door-Passage-Double-Flush
02 SECOND LVL FLOOR	S.14	Door-Passage-Double-Flush	Door-Passage-Double-Flush	7' - 0"	6' - 0"	Door-Passage-Double-Flush: Door-Passage-Double-Flush
02 SECOND LVL FLOOR	S.15	Door-Passage-Double-Flush	Door-Passage-Double-Flush	7' - 0"	6' - 0"	Door-Passage-Double-Flush: Door-Passage-Double-Flush
02 SECOND LVL FLOOR	S.16	Door-Passage-Single-Flush	Door-Passage-Single-Flush	7' - 0"	3' - 0"	Door-Passage-Single-Flush: Door-Passage-Single-Flush
02 SECOND LVL FLOOR	S.17	Door-Passage-Single-Flush	Door-Passage-Single-Flush	7' - 0"	3' - 0"	Door-Passage-Single-Flush: Door-Passage-Single-Flush

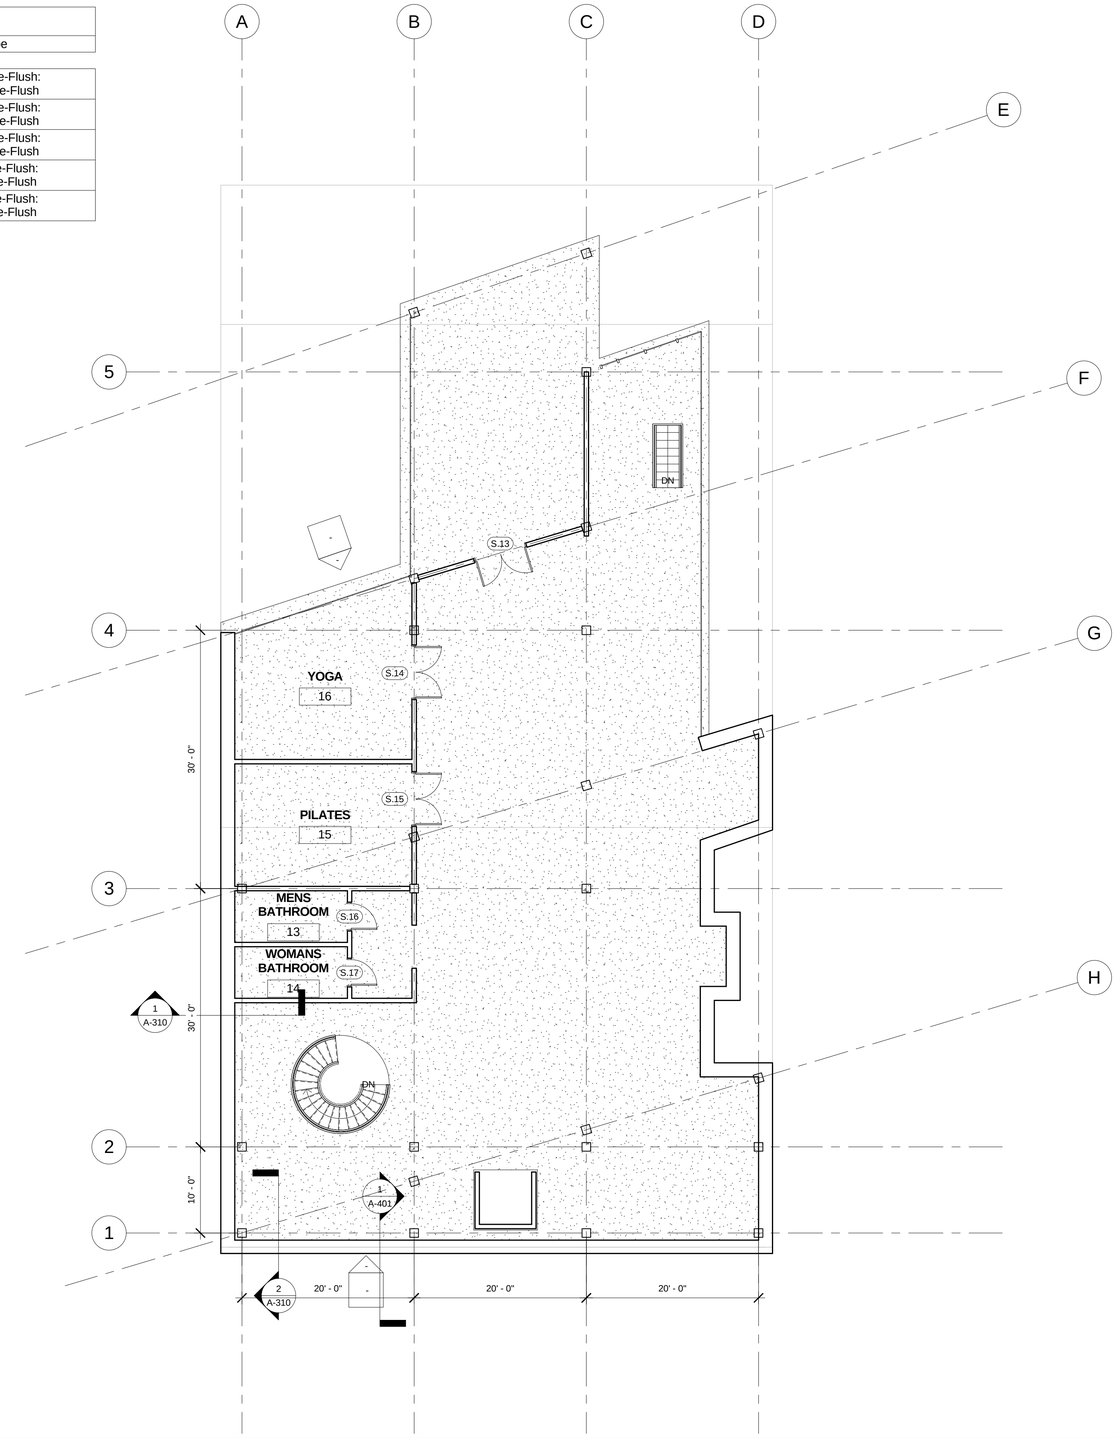

1 02 SECOND LVL FLOOR
1/8" = 1'-0"

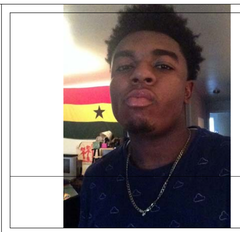

Consultant
Address
Address
Phone
Fax
e-mail

Consultant
Address
Address
Phone
Fax
e-mail

Consultant
Address
Address
Phone
Fax
e-mail

Consultant
Address
Address
Phone
Fax
e-mail

Consultant
Address
Address
Phone
Fax
e-mail

No.	Description	Date

JAYSTREET HEALTH CENTER

2ND LVL

Project number	3
Date	04/3/17
Drawn by	JOSHUA K. OCRAN
Checked by	PROF. PAUL KING

A-102

Scale 1/8" = 1'-0"

4/10/2017 5:18:26 PM

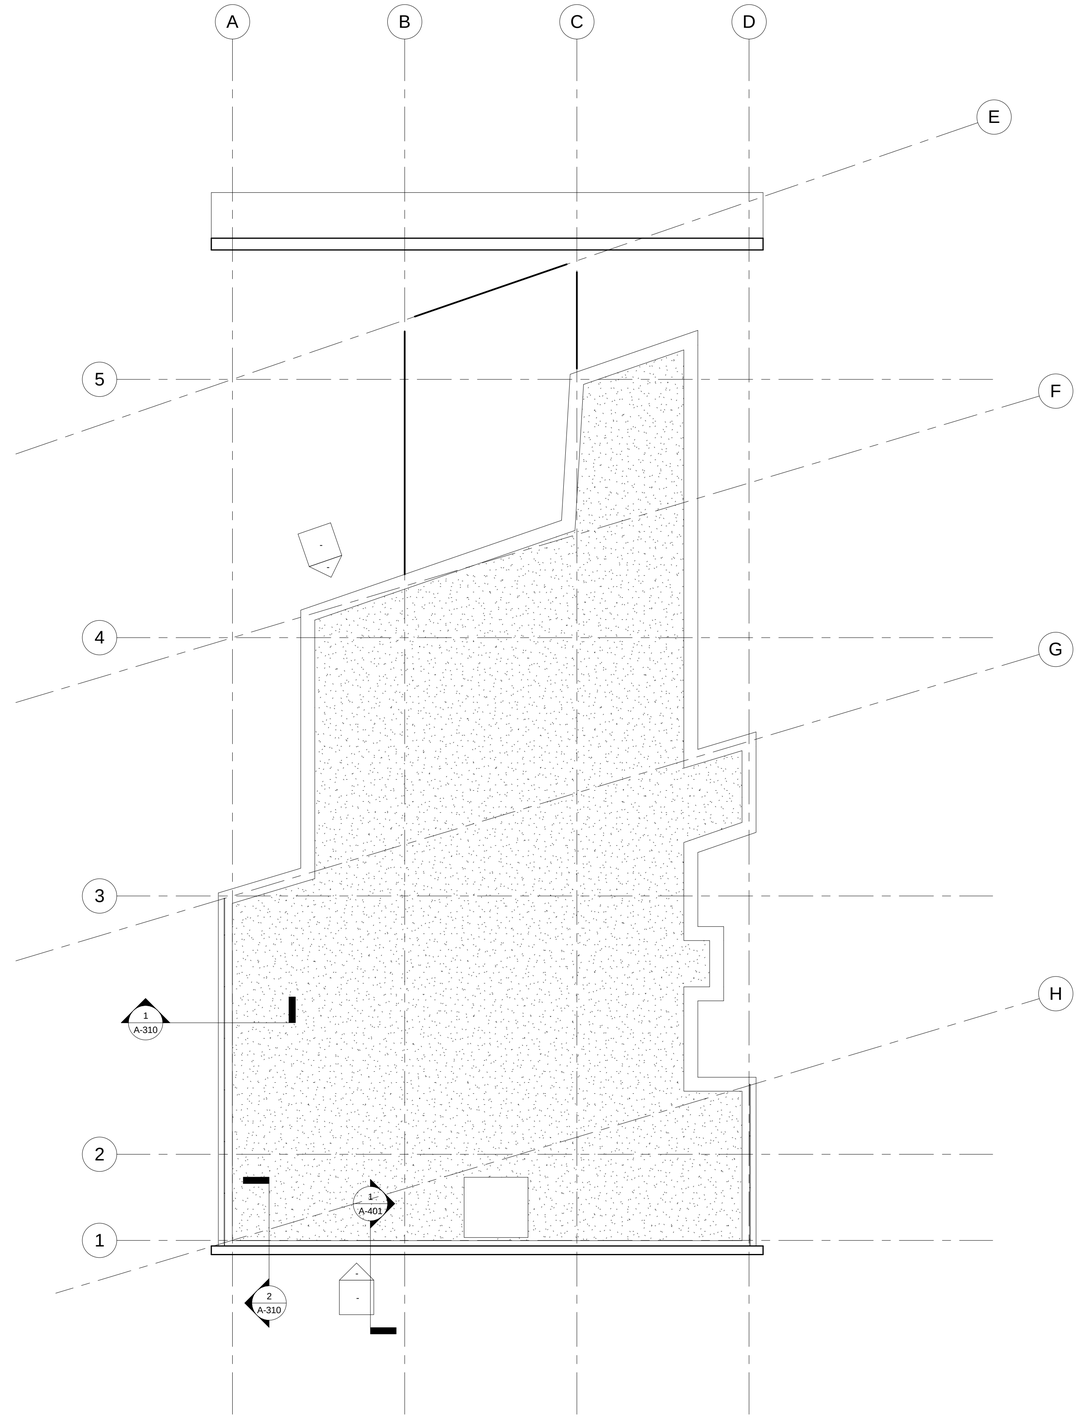

1 ROOF LVL
1/8" = 1'-0"

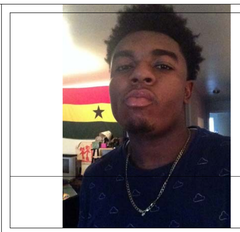

Consultant
Address
Address
Phone
Fax
e-mail

Consultant
Address
Address
Phone
Fax
e-mail

Consultant
Address
Address
Phone
Fax
e-mail

Consultant
Address
Address
Phone
Fax
e-mail

Consultant
Address
Address
Phone
Fax
e-mail

No.	Description	Date

JAYSTREET HEALTH CENTER

ROOF LVL

Project number	3
Date	04/3/17
Drawn by	JOSHUA K. OCRAN
Checked by	PROF. PAUL KING

A-103

Scale	1/8" = 1'-0"

4/10/2017 5:18:27 PM

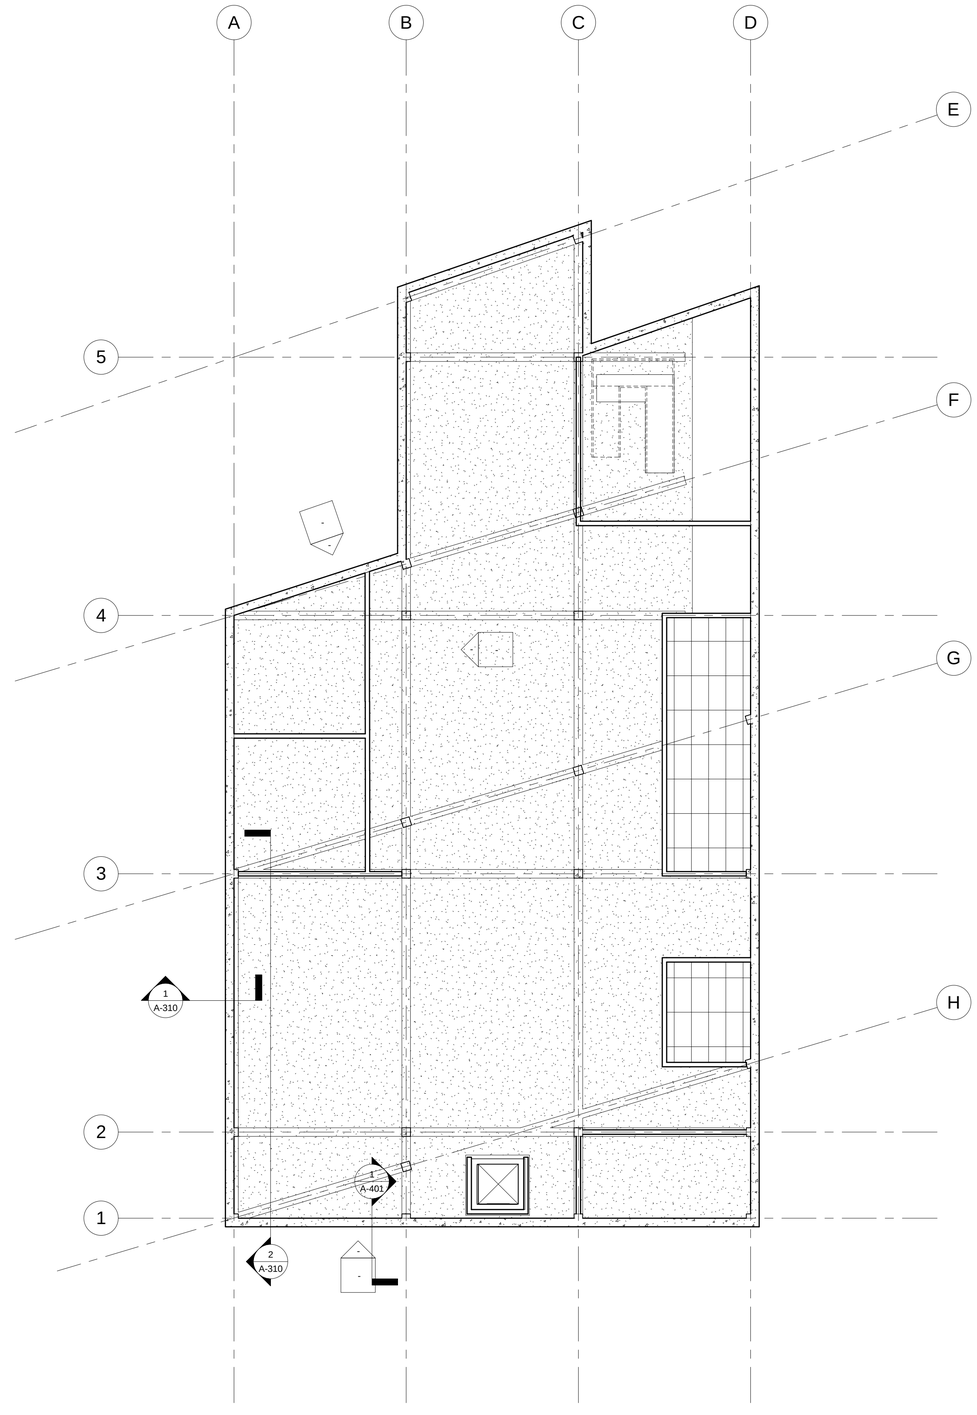

1 00 BASEMENT
1/8" = 1'-0"

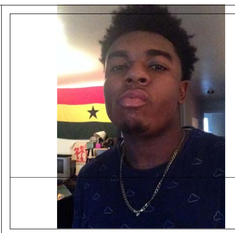

Consultant
Address
Address
Phone
Fax
e-mail

Consultant
Address
Address
Phone
Fax
e-mail

Consultant
Address
Address
Phone
Fax
e-mail

Consultant
Address
Address
Phone
Fax
e-mail

Consultant
Address
Address
Phone
Fax
e-mail

No.	Description	Date

JAYSTREET HEALTH CENTER

RCP BASEMENT

Project number	3
Date	04/3/17
Drawn by	Author
Checked by	Checker

A-200

Scale	1/8" = 1'-0"

4/10/2017 5:18:27 PM

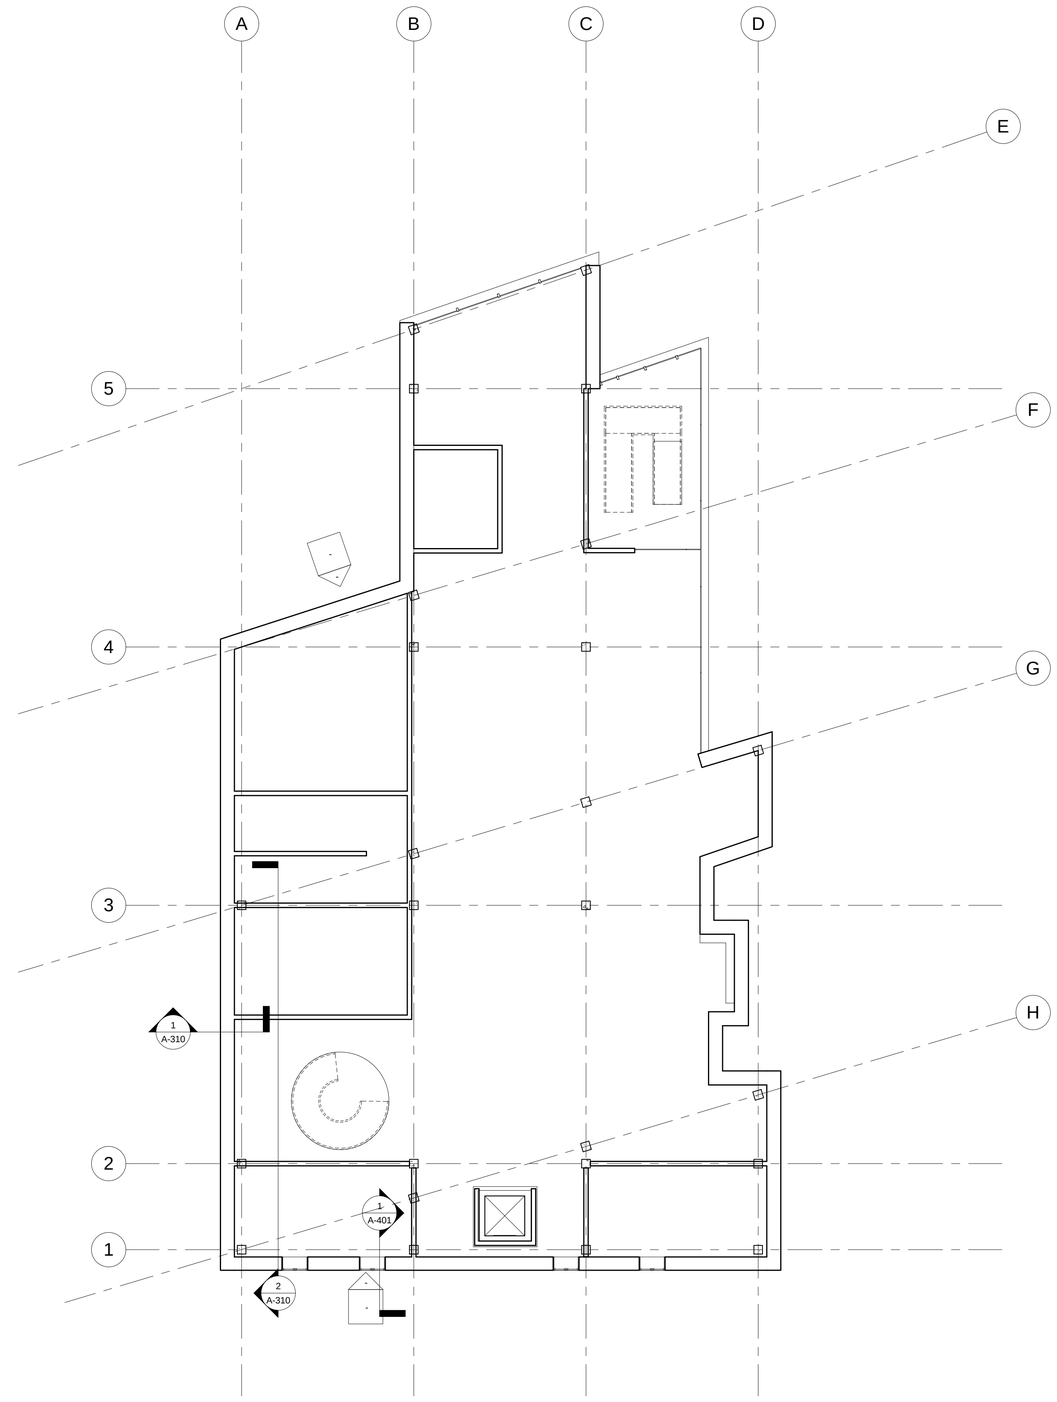

1 01 GROUND LVL
1/8" = 1'-0"

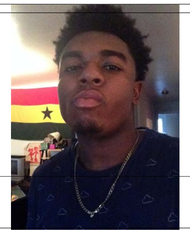

Consultant
Address
Address
Phone
Fax
e-mail

Consultant
Address
Address
Phone
Fax
e-mail

Consultant
Address
Address
Phone
Fax
e-mail

Consultant
Address
Address
Phone
Fax
e-mail

Consultant
Address
Address
Phone
Fax
e-mail

No.	Description	Date

JAYSTREET HEALTH CENTER

RCP 1ST FLOOR

Project number	3
Date	04/3/17
Drawn by	Author
Checked by	Checker

A-201

Scale	1/8" = 1'-0"

4/10/2017 5:18:28 PM

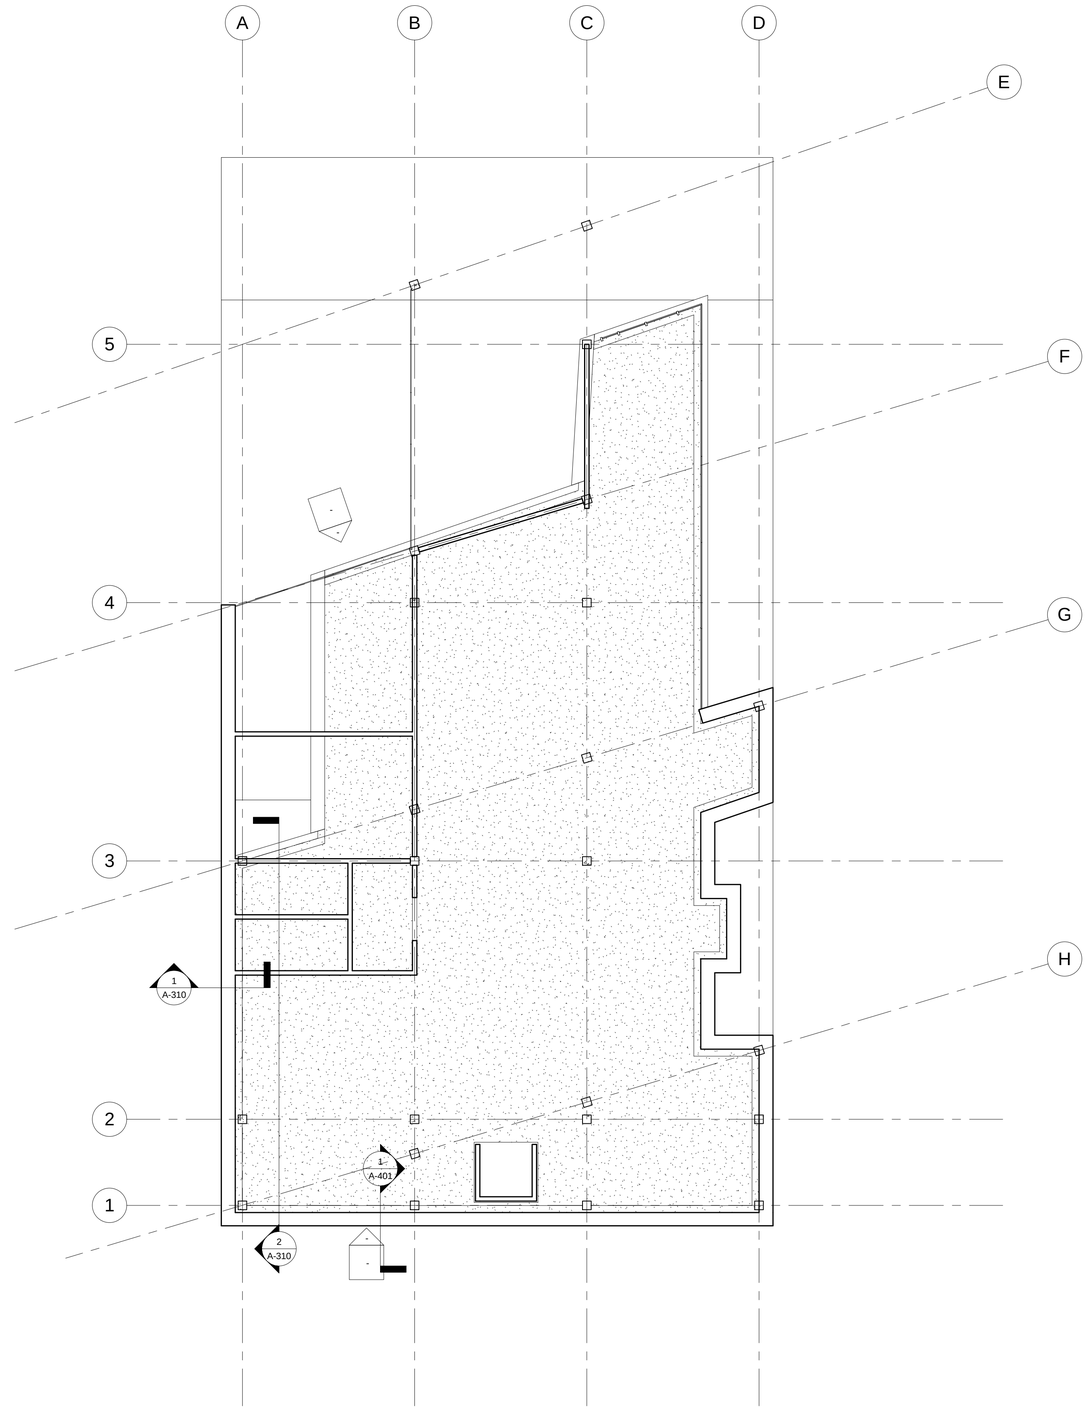

1 02 SECOND LVL FLOOR
1/8" = 1'-0"

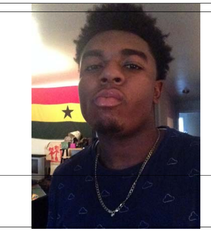

Consultant
Address
Address
Phone
Fax
e-mail

Consultant
Address
Address
Phone
Fax
e-mail

Consultant
Address
Address
Phone
Fax
e-mail

Consultant
Address
Address
Phone
Fax
e-mail

Consultant
Address
Address
Phone
Fax
e-mail

No.	Description	Date

JAYSTREET HEALTH CENTER

RCP 2ND FLOOR

Project number	3
Date	04/3/17
Drawn by	Author
Checked by	Checker

A-202

Scale	1/8" = 1'-0"

4/10/2017 5:18:28 PM

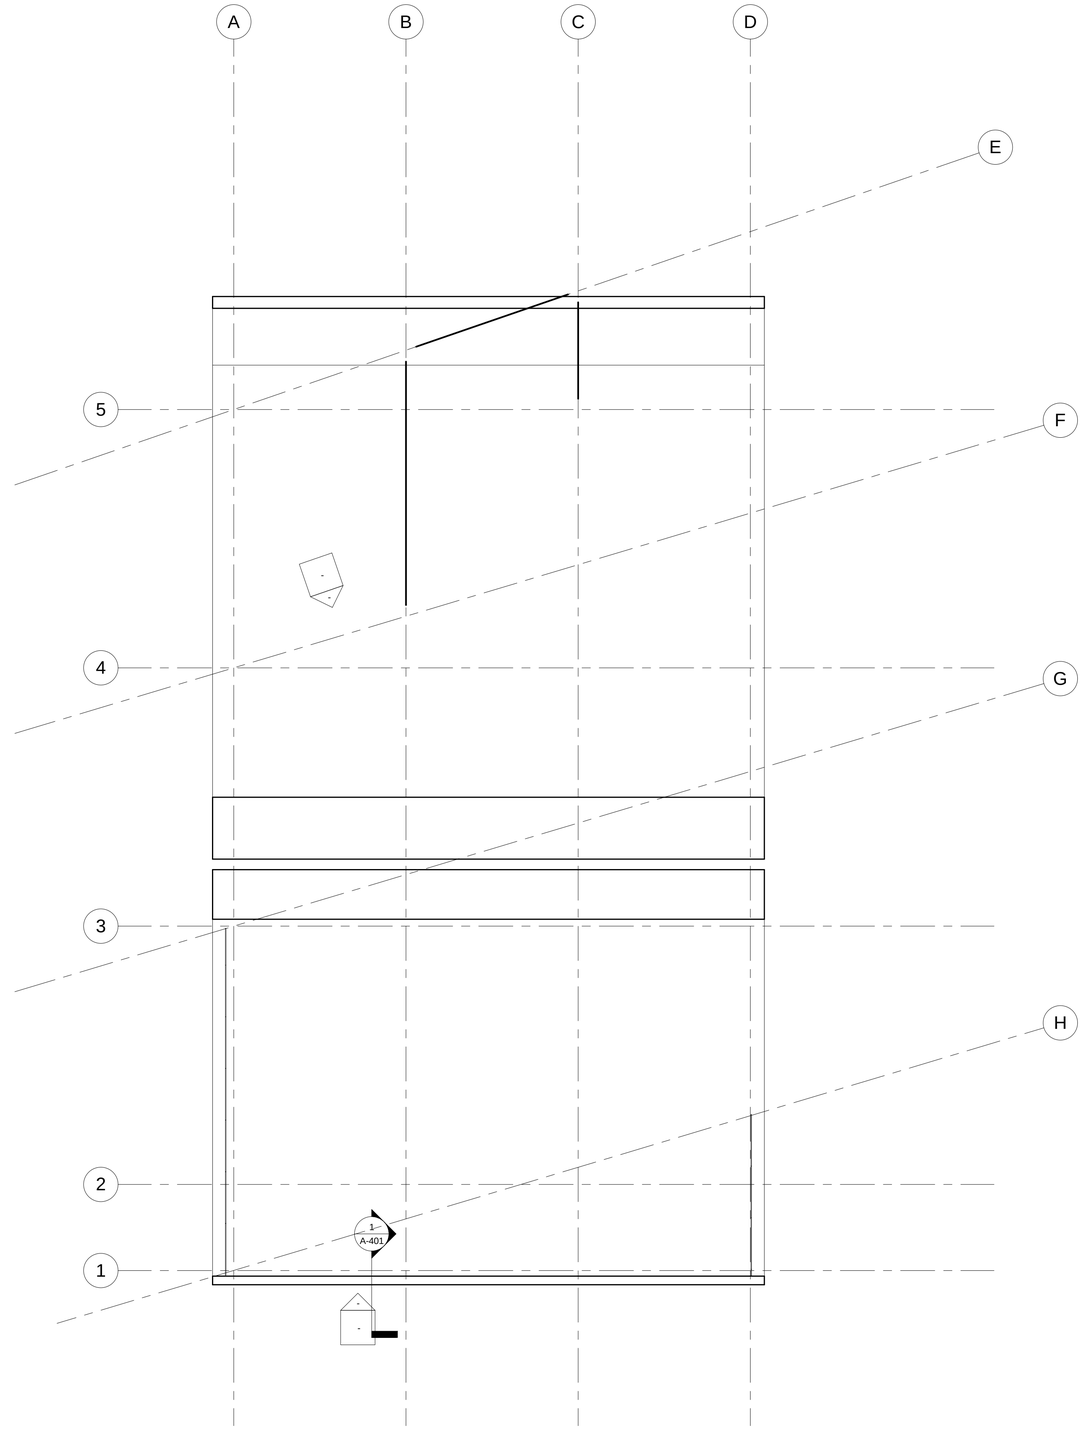

1 ROOF LVL
1/8" = 1'-0"

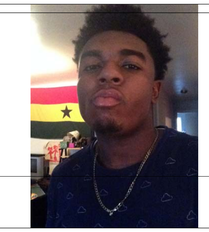

Consultant
Address
Address
Phone
Fax
e-mail

Consultant
Address
Address
Phone
Fax
e-mail

Consultant
Address
Address
Phone
Fax
e-mail

Consultant
Address
Address
Phone
Fax
e-mail

Consultant
Address
Address
Phone
Fax
e-mail

No.	Description	Date

JAYSTREET HEALTH CENTER

RCP ROOF

Project number	3
Date	04/3/17
Drawn by	Author
Checked by	Checker

A-203

Scale	1/8" = 1'-0"

4/10/2017 5:18:28 PM

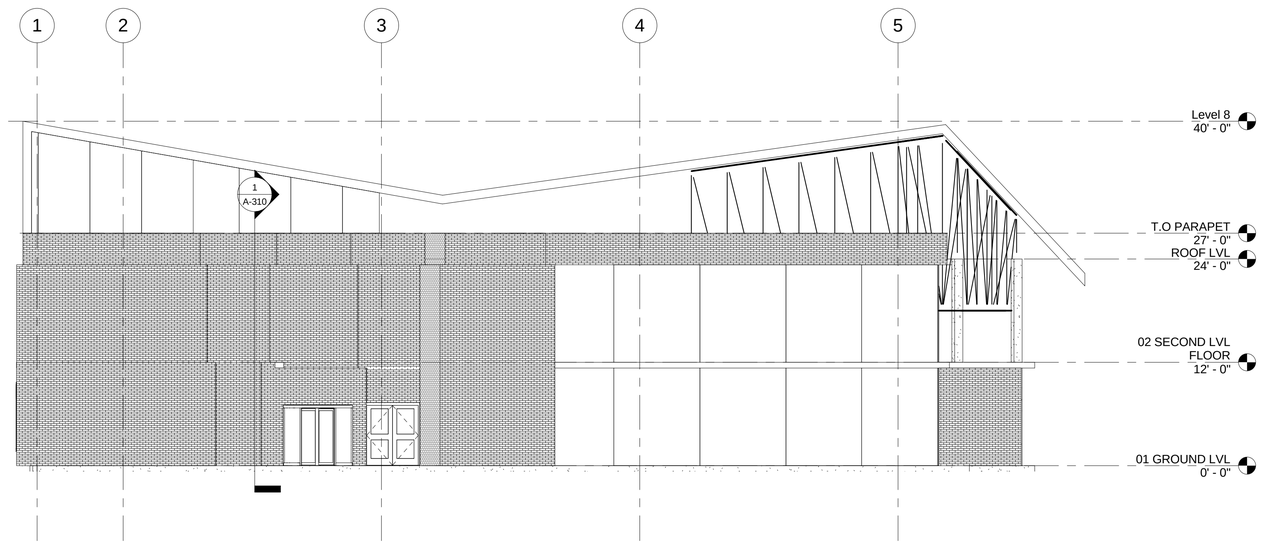

1 South
1/8" = 1'-0"

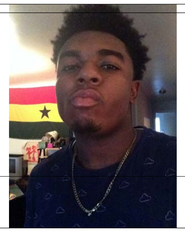

Consultant
Address
Address
Phone
Fax
e-mail

Consultant
Address
Address
Phone
Fax
e-mail

Consultant
Address
Address
Phone
Fax
e-mail

Consultant
Address
Address
Phone
Fax
e-mail

Consultant
Address
Address
Phone
Fax
e-mail

No.	Description	Date

JAYSTREET HEALTH CENTER

SOUTH ELEV.@ JAY STREET

Project number	3
Date	04/3/17
Drawn by	JOSHUA K. OCRAN
Checked by	PROF. PAUL KING

A-301

Scale	1/8" = 1'-0"

4/20/2017 5:28:29 PM

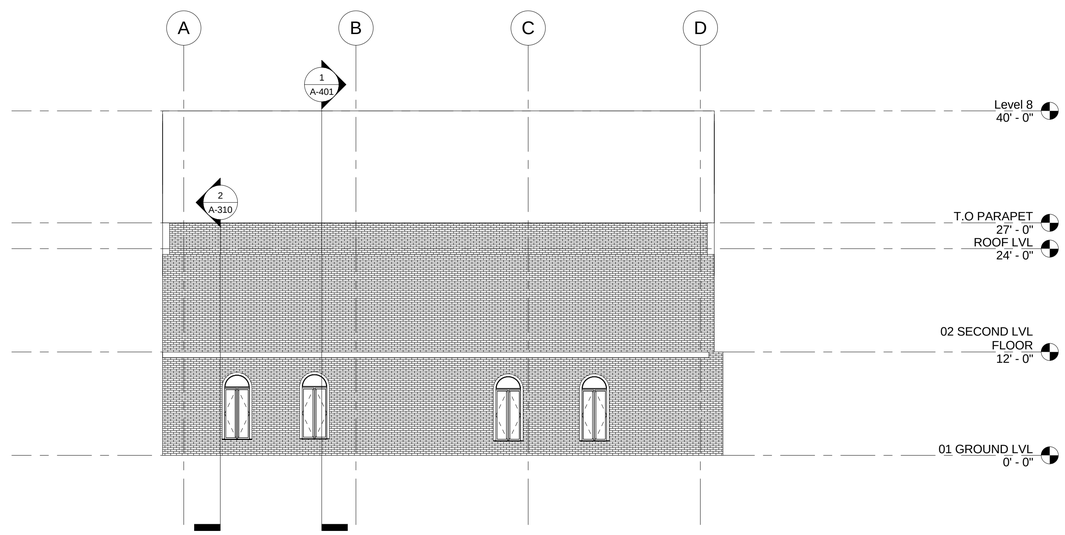

1 West
1/8" = 1'-0"

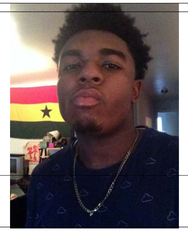

Consultant
Address
Address
Phone
Fax
e-mail

Consultant
Address
Address
Phone
Fax
e-mail

Consultant
Address
Address
Phone
Fax
e-mail

Consultant
Address
Address
Phone
Fax
e-mail

Consultant
Address
Address
Phone
Fax
e-mail

No.	Description	Date

JAYSTREET HEALTH CENTER

WEST ELEV.@ CONCORD ST

Project number	3
Date	04/3/17
Drawn by	JOSHUA K. OCRAN
Checked by	PROF. PAUL KING

A-302

Scale	1/8" = 1'-0"

4/10/2017 5:18:30 PM

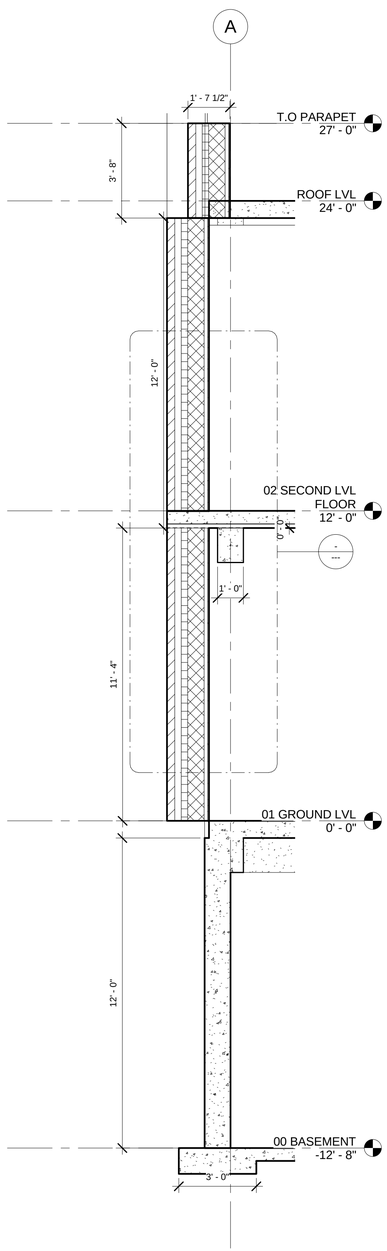

1 Section 2
3/8" = 1'-0"

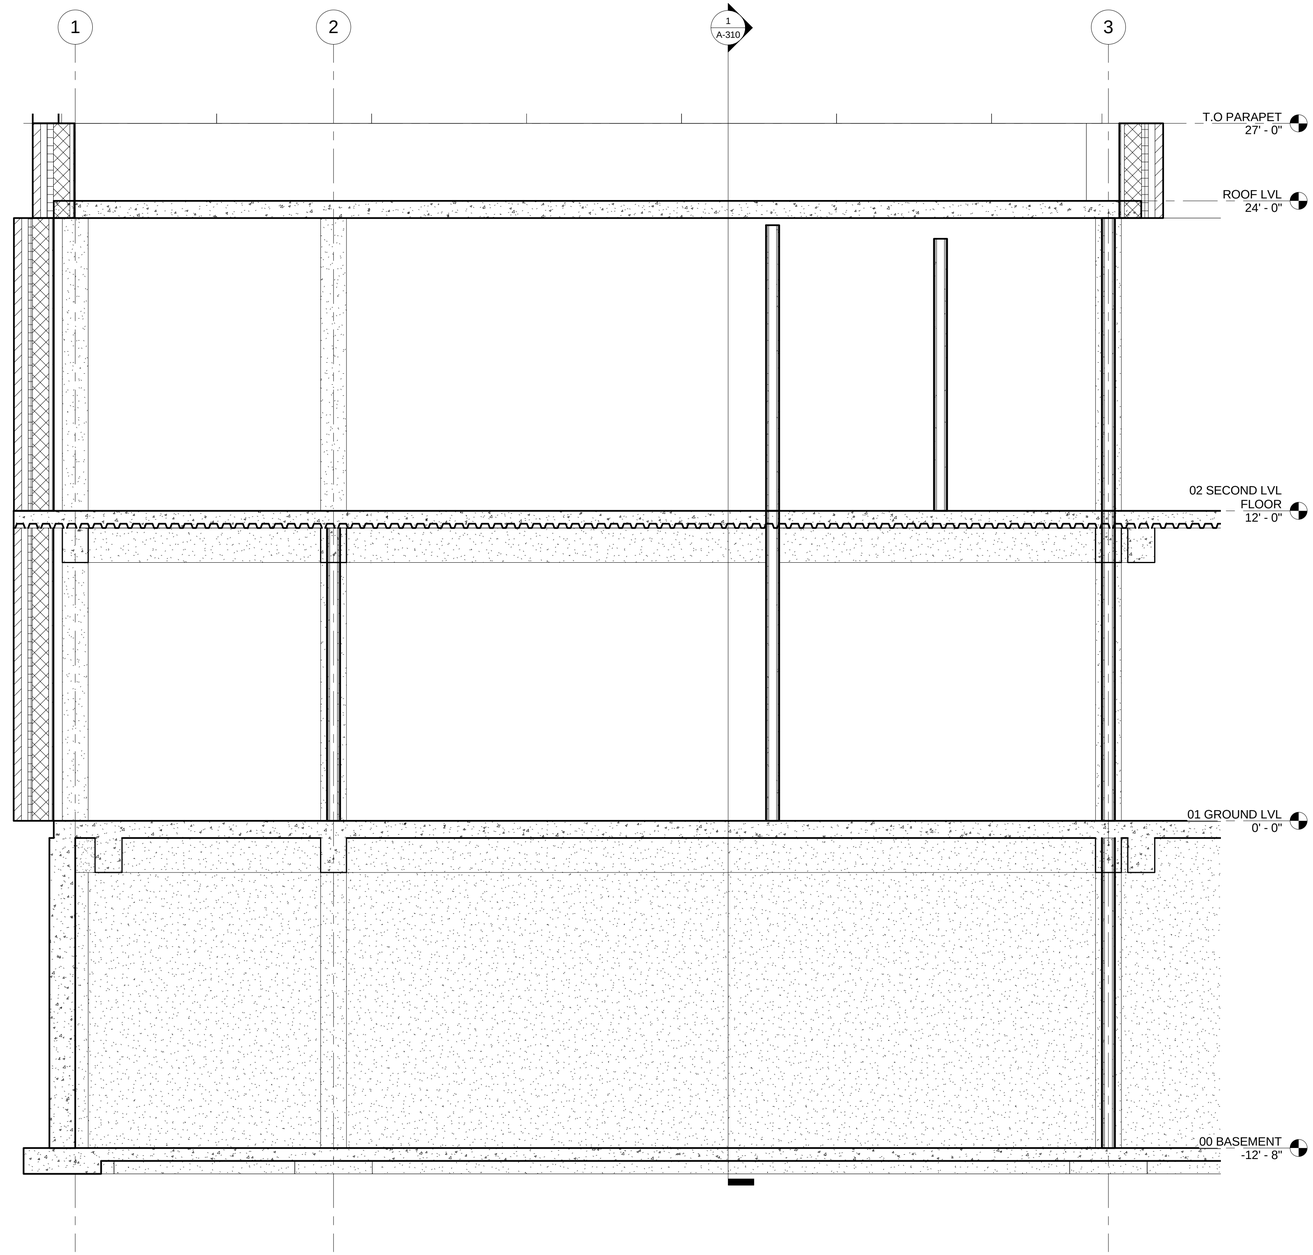

2 Section 1
3/8" = 1'-0"

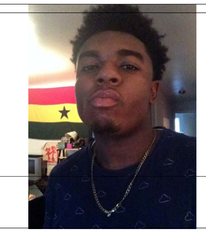

Consultant
Address
Address
Phone
Fax
e-mail

Consultant
Address
Address
Phone
Fax
e-mail

Consultant
Address
Address
Phone
Fax
e-mail

Consultant
Address
Address
Phone
Fax
e-mail

Consultant
Address
Address
Phone
Fax
e-mail

No.	Description	Date

JAYSTREET HEALTH CENTER

FULL SECTION

Project number	3
Date	04/3/17
Drawn by	JOSHUA K. OCRAN
Checked by	PROF. PAUL KING

A-310

Scale 3/8" = 1'-0"

4/10/2017 5:18:31 PM

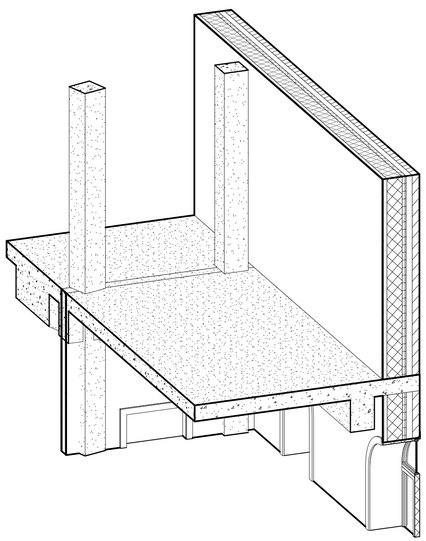

4 3D WALL SECTION ISO

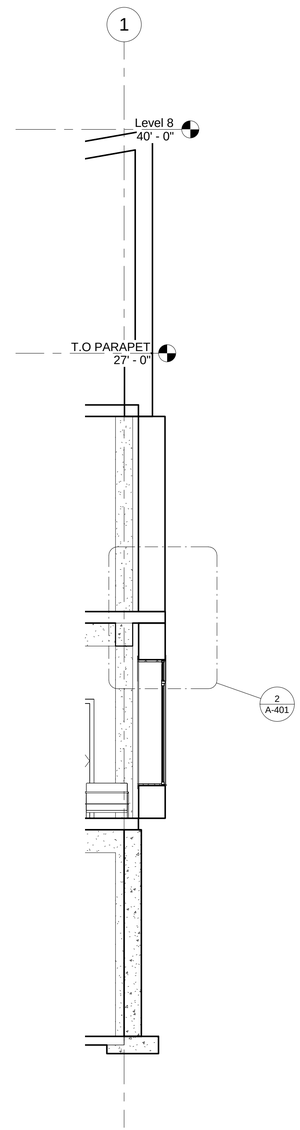

1 Section 3
1/4" = 1'-0"

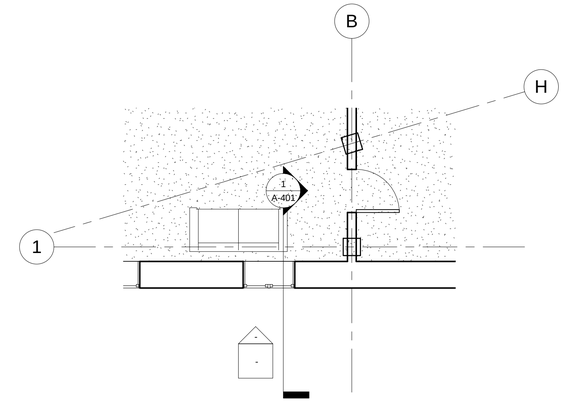

3 01 GROUND LVL CALLOUT PLAN DET.
1/4" = 1'-0"

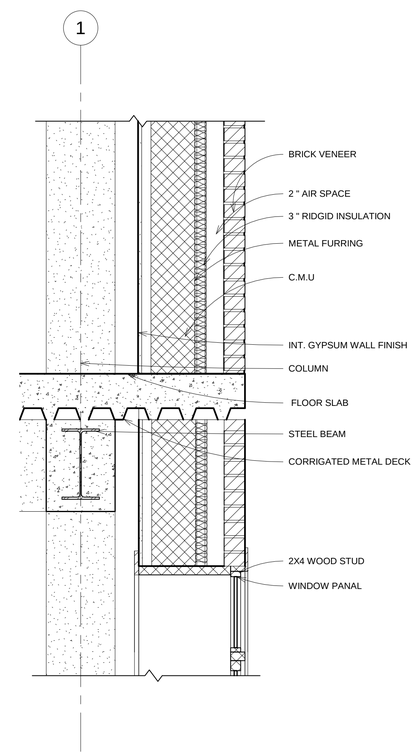

2 Section 3 - Callout 1
1" = 1'-0"

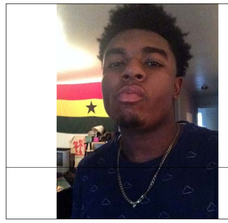

Consultant
Address
Address
Phone
Fax
e-mail

Consultant
Address
Address
Phone
Fax
e-mail

Consultant
Address
Address
Phone
Fax
e-mail

Consultant
Address
Address
Phone
Fax
e-mail

Consultant
Address
Address
Phone
Fax
e-mail

No.	Description	Date

JAYSTREET HEALTH CENTER

SECTIONS

Project number	3
Date	04/3/17
Drawn by	JOSHUA K. OCRAN
Checked by	PROF. PAUL KING

A-401

Scale	As indicated

4/10/2017 5:18:33 PM

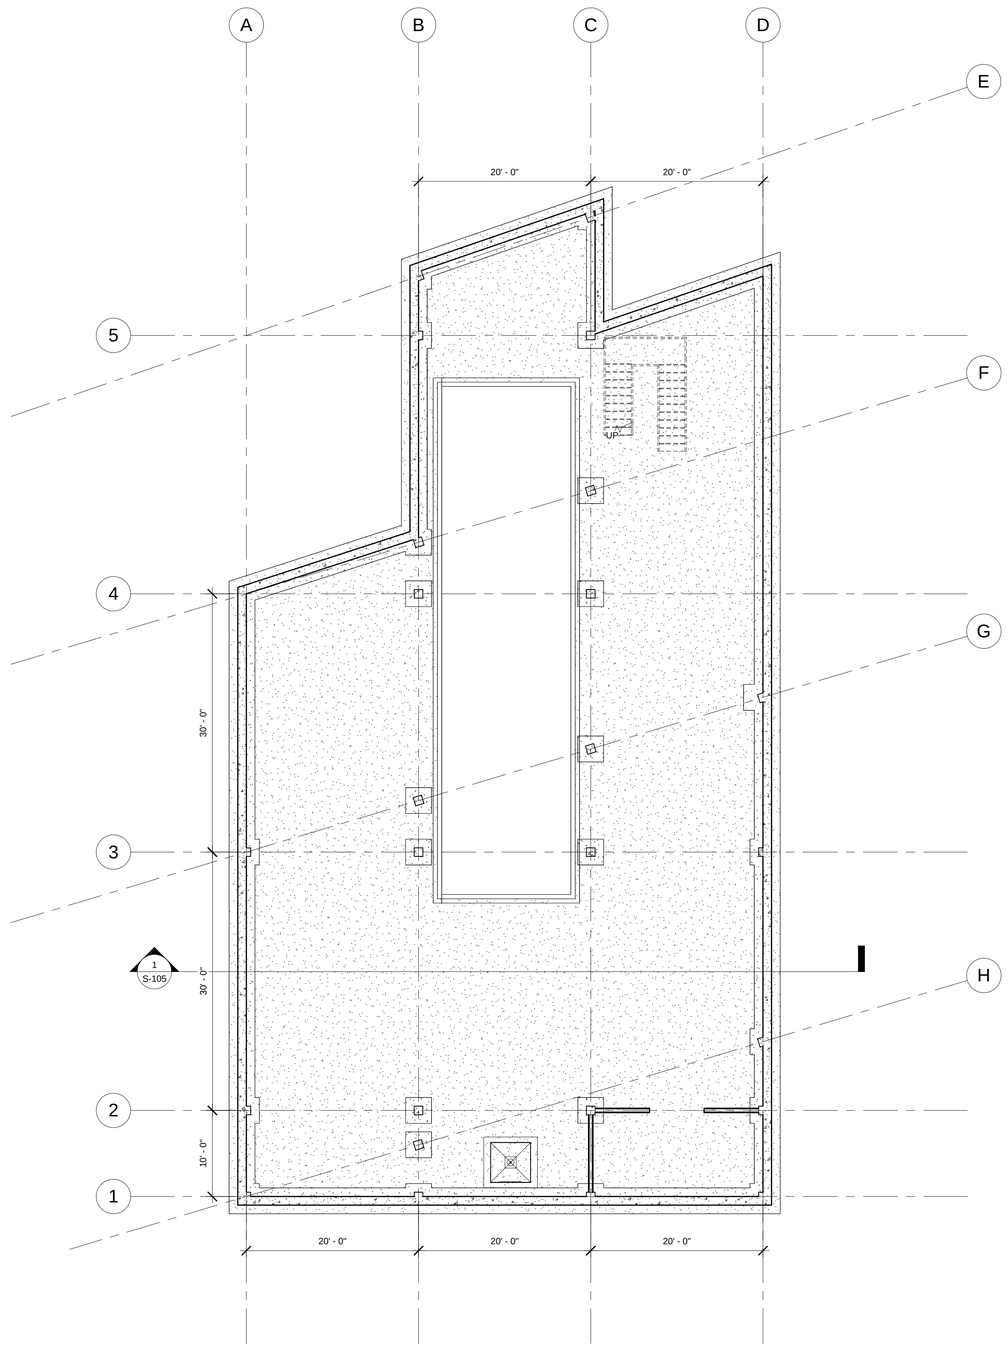

1 00 BASEMENT
1/8" = 1'-0"

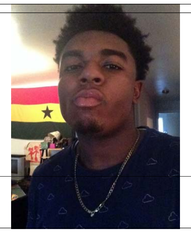

Consultant
Address
Address
Phone
Fax
e-mail

Consultant
Address
Address
Phone
Fax
e-mail

Consultant
Address
Address
Phone
Fax
e-mail

Consultant
Address
Address
Phone
Fax
e-mail

Consultant
Address
Address
Phone
Fax
e-mail

No.	Description	Date

JAYSTREET HEALTH CENTER

STRUCTURAL

Project number	3
Date	04/3/17
Drawn by	JOSHUA K. OCRAN
Checked by	PROF. PAUL KING

S-100

Scale	1/8" = 1'-0"

4/10/2017 5:18:33 PM

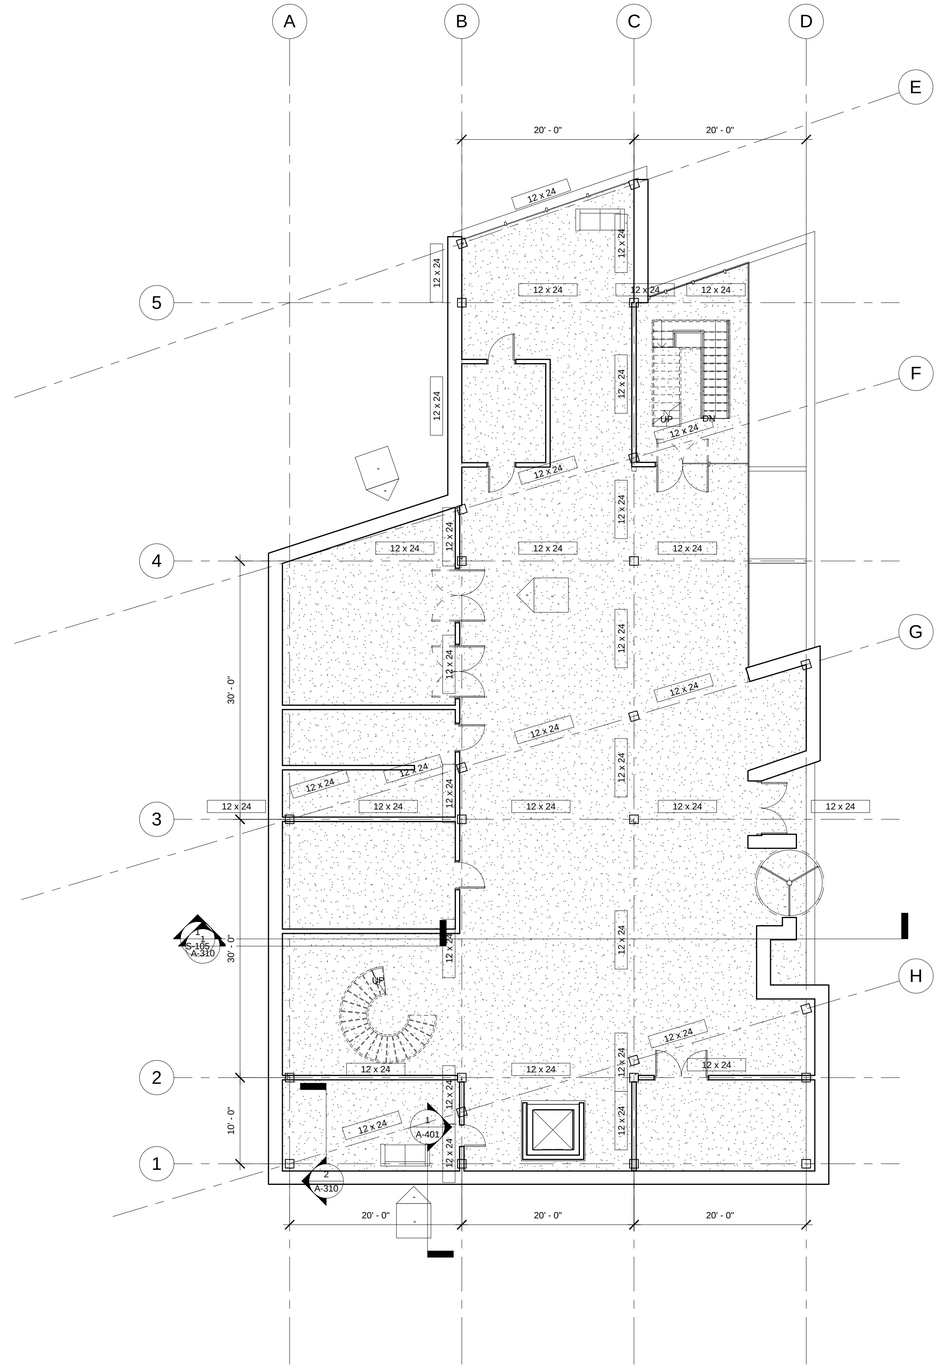

1 01 GROUND LVL
1/8" = 1'-0"

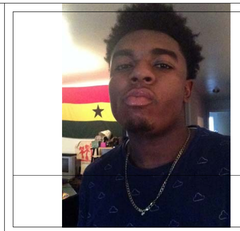

Consultant
Address
Address
Phone
Fax
e-mail

Consultant
Address
Address
Phone
Fax
e-mail

Consultant
Address
Address
Phone
Fax
e-mail

Consultant
Address
Address
Phone
Fax
e-mail

Consultant
Address
Address
Phone
Fax
e-mail

No.	Description	Date

JAYSTREET HEALTH CENTER

STRUCTURAL

Project number	3
Date	04/3/17
Drawn by	JOSHUA K, OCRAN
Checked by	PROF. PAUL KING

S-101

Scale	1/8" = 1'-0"

4/10/2017 5:18:34 PM

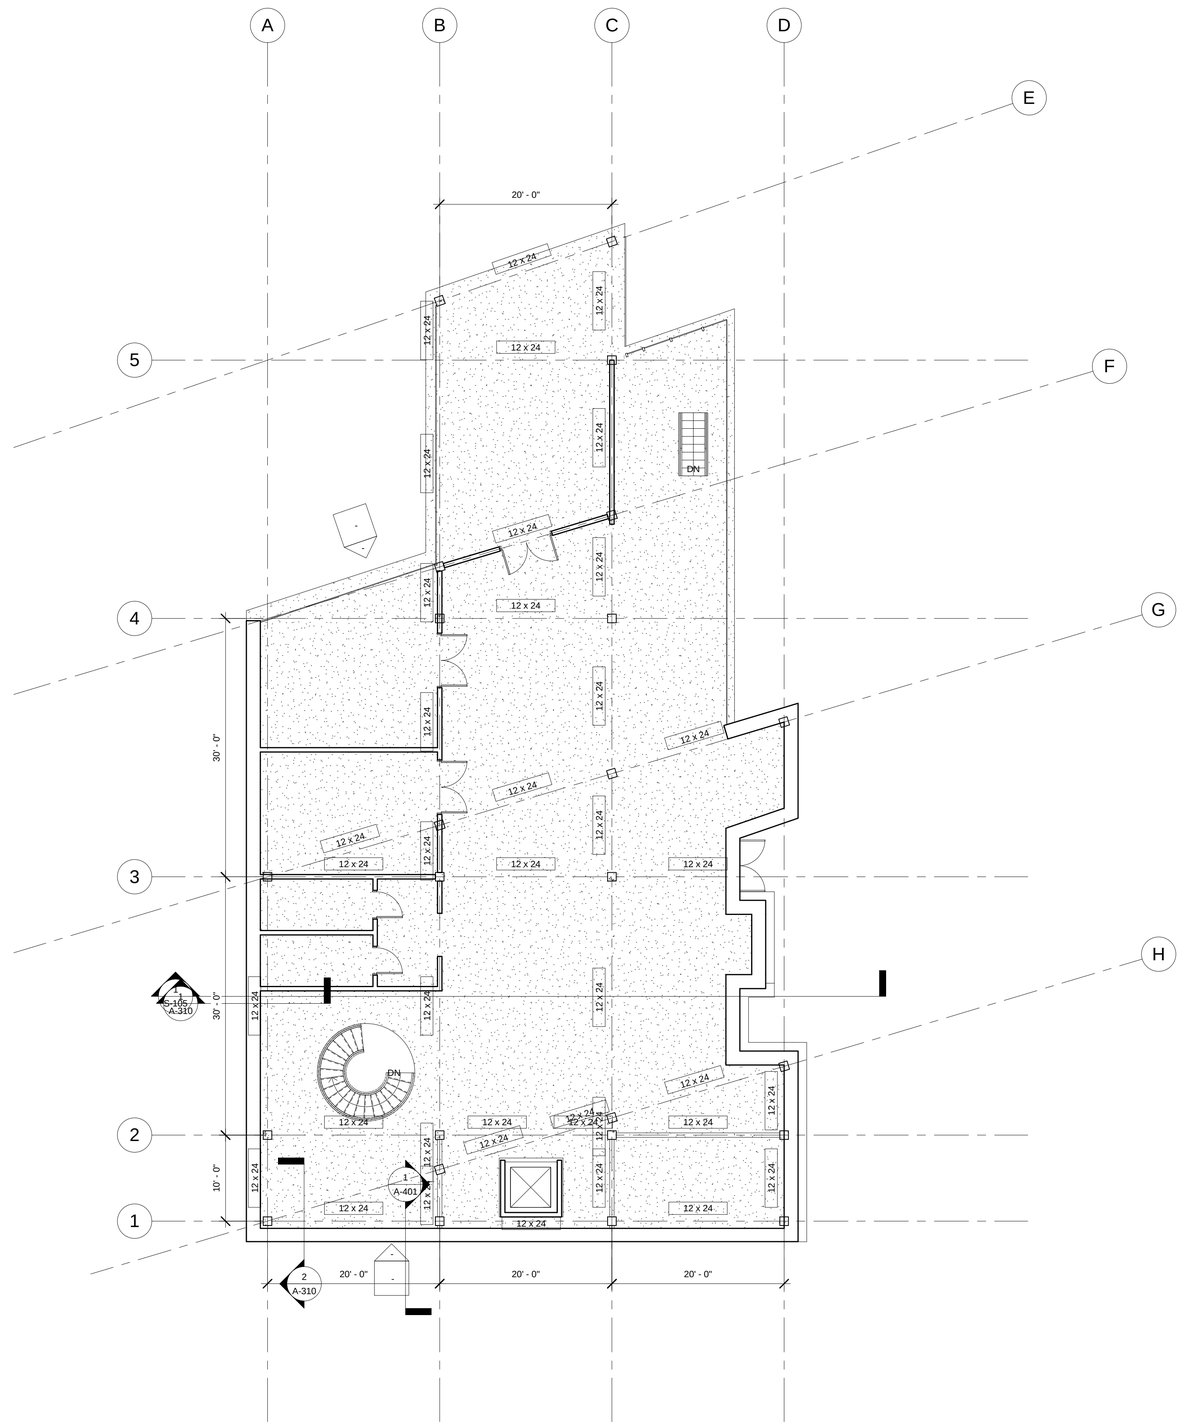

1 02 SECOND LVL FLOOR
1/8" = 1'-0"

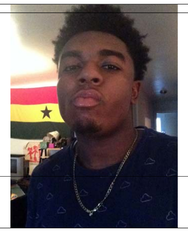

Consultant
Address
Address
Phone
Fax
e-mail

Consultant
Address
Address
Phone
Fax
e-mail

Consultant
Address
Address
Phone
Fax
e-mail

Consultant
Address
Address
Phone
Fax
e-mail

Consultant
Address
Address
Phone
Fax
e-mail

No.	Description	Date

JAYSTREET HEALTH CENTER

STRUCTURAL

Project number	3
Date	04/3/17
Drawn by	JOSHUA K. OCRAN
Checked by	PROF. PAUL KING

S-102

Scale	1/8" = 1'-0"

4/10/2017 5:18:35 PM

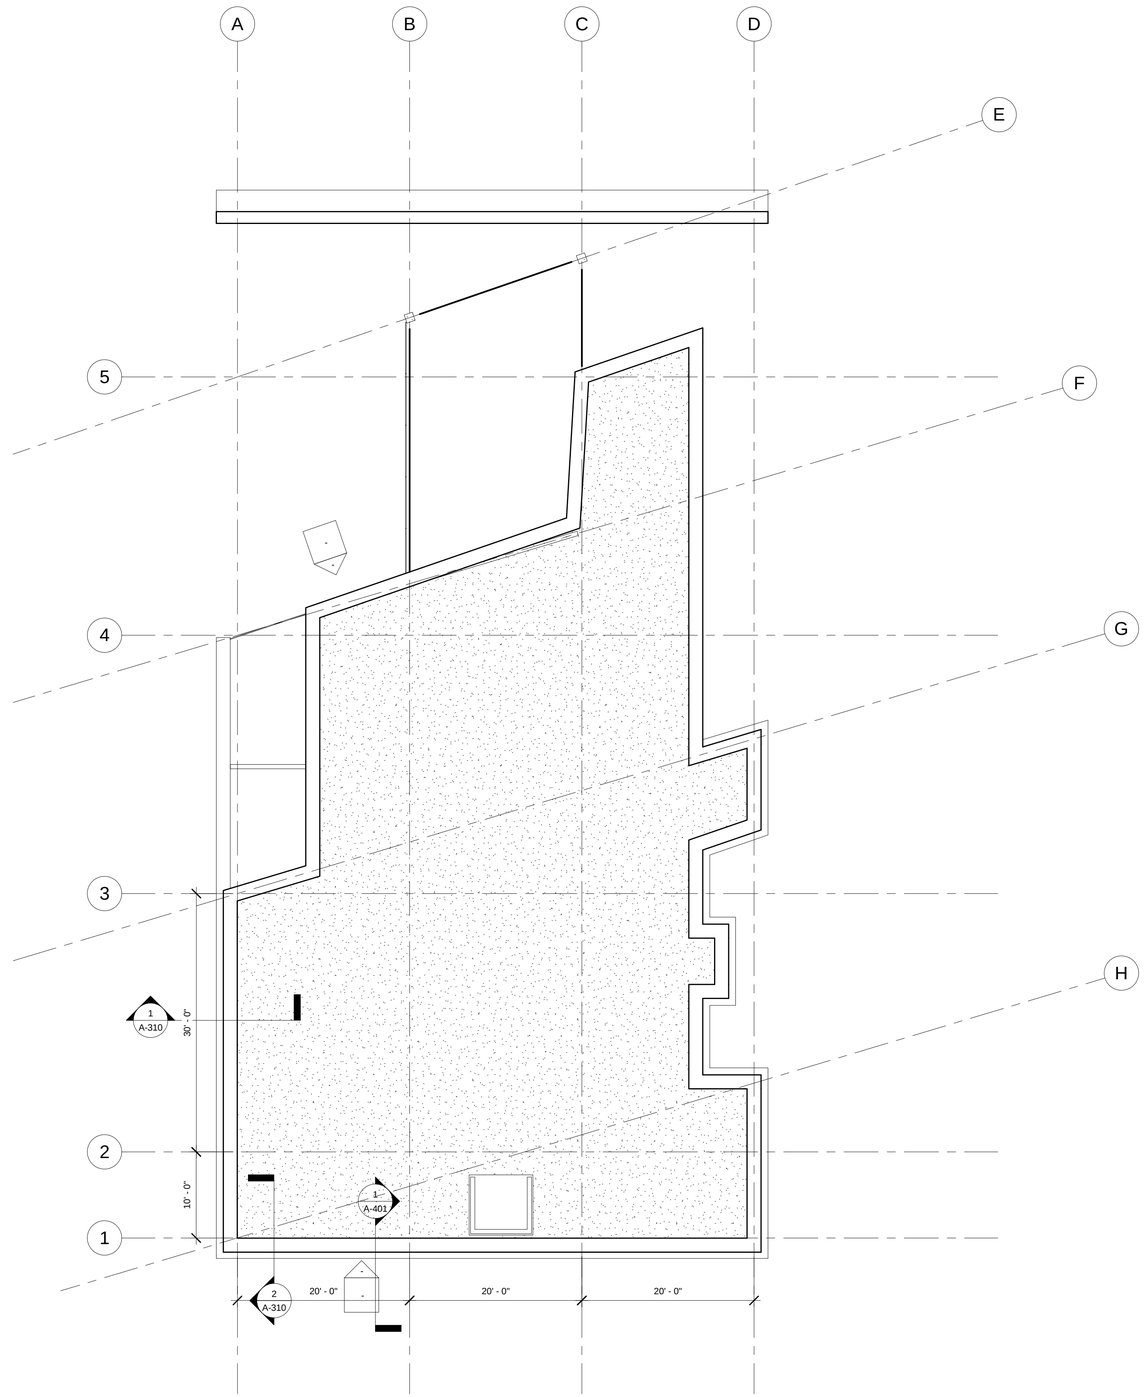

1 ROOF LVL
1/8" = 1'-0"

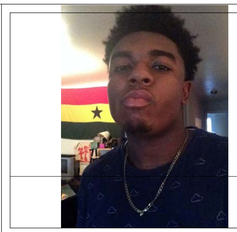

Consultant
Address
Address
Phone
Fax
e-mail

Consultant
Address
Address
Phone
Fax
e-mail

Consultant
Address
Address
Phone
Fax
e-mail

Consultant
Address
Address
Phone
Fax
e-mail

Consultant
Address
Address
Phone
Fax
e-mail

No.	Description	Date

JAYSTREET HEALTH CENTER

STRUCTURAL

Project number	3
Date	04/3/17
Drawn by	JOSHUA K. OCRAN
Checked by	PROF. PAUL KING

S-103

Scale	1/8" = 1'-0"

4/10/2017 5:18:36 PM

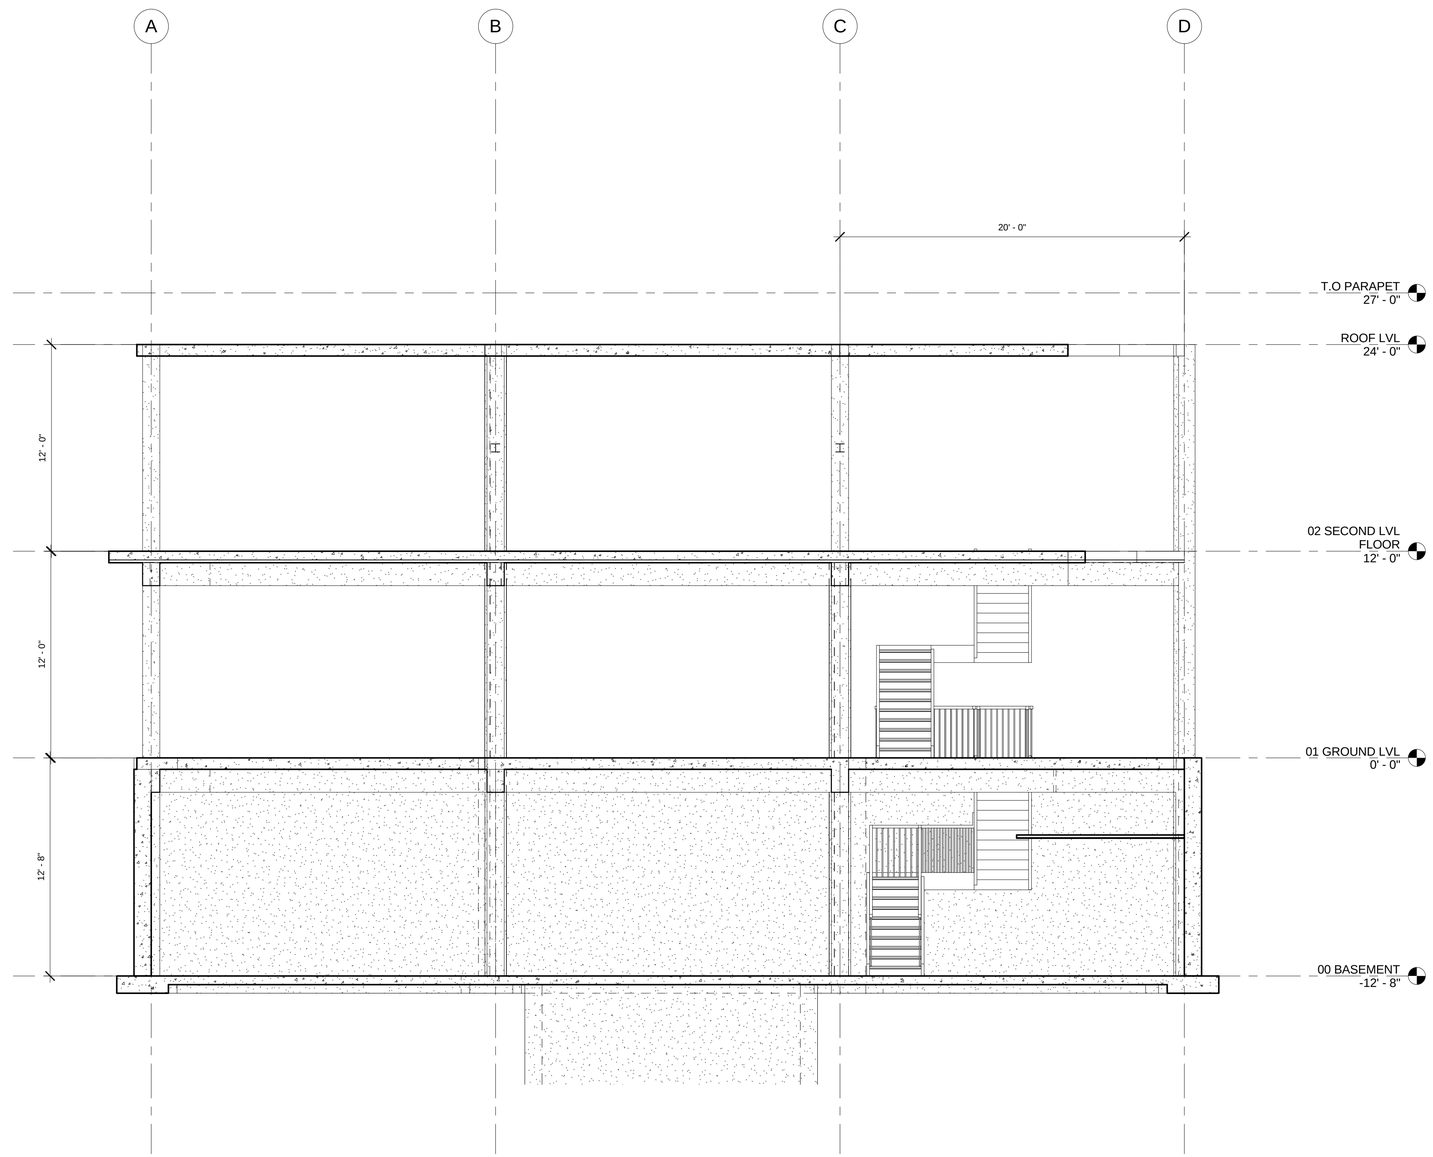

1 Section 4
1/4" = 1'-0"

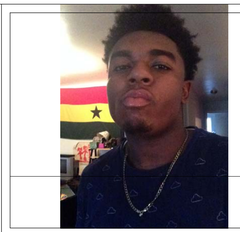

Consultant
Address
Address
Phone
Fax
e-mail

Consultant
Address
Address
Phone
Fax
e-mail

Consultant
Address
Address
Phone
Fax
e-mail

Consultant
Address
Address
Phone
Fax
e-mail

Consultant
Address
Address
Phone
Fax
e-mail

No.	Description	Date

JAYSTREET HEALTH CENTER

STUCTURAL SECTION

Project number	3
Date	04/3/17
Drawn by	Author
Checked by	Checker

S-105

Scale	1/4" = 1'-0"

4/10/2017 5:18:36 PM