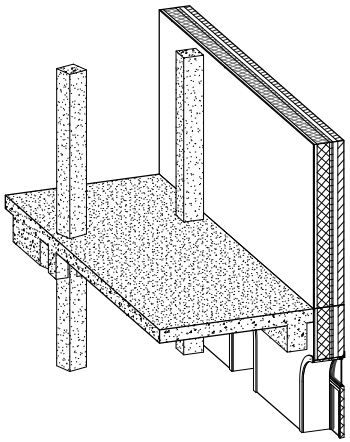

4 3D WALL SECTION ISO

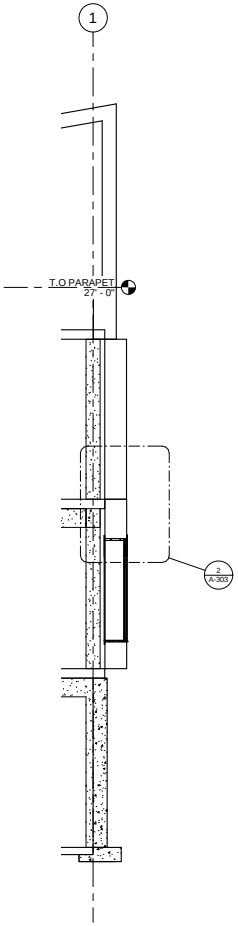

1 Section 3
1/4" = 1'-0"

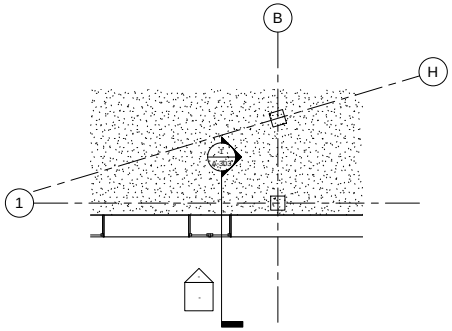

3 01 GROUND LVL CALLOUT PLAN DET.
1/4" = 1'-0"

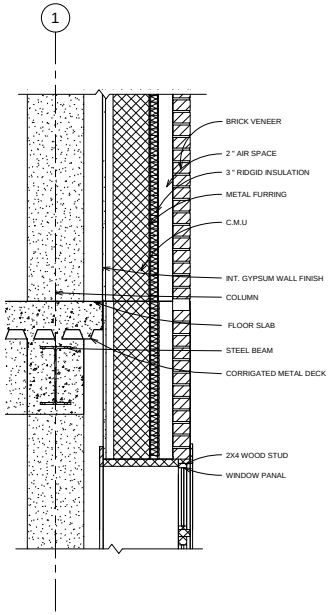

2 Section 3 - Callout 1
1" = 1'-0"

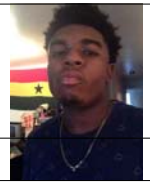

Consultant
Address
Address
Phone
Fax
e-mail

Consultant
Address
Address
Phone
Fax
e-mail

Consultant
Address
Address
Phone
Fax
e-mail

Consultant
Address
Address
Phone
Fax
e-mail

Consultant
Address
Address
Phone
Fax
e-mail

No.	Description	Date

JAYSTREET HEALTH CENTER

SECTIONS

Project number	3
Date	04/3/17
Drawn by	JOSHUA K. OCRAN
Checked by	PROF. PAUL KING

A-303

Scale	As indicated

4/3/2017 10:27:38 AM