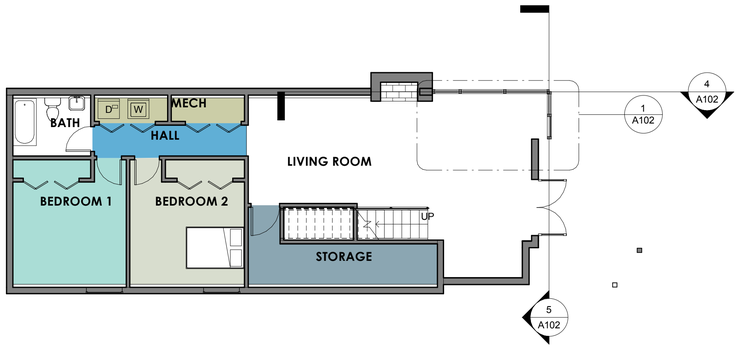

2 Level 1
1/8" = 1'-0"

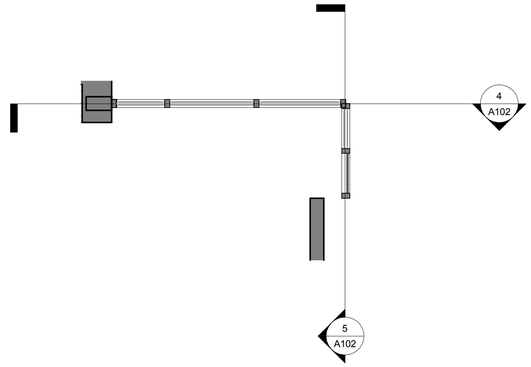

1 Level 1 Callout of Curtain Wall
1/4" = 1'-0"

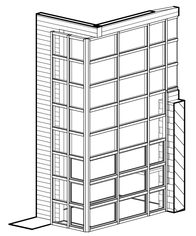

3 3D View of Curtain Wall

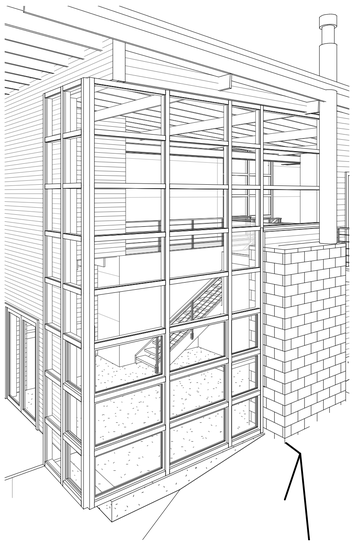

6 Level 2 Curtain Wall 3-D

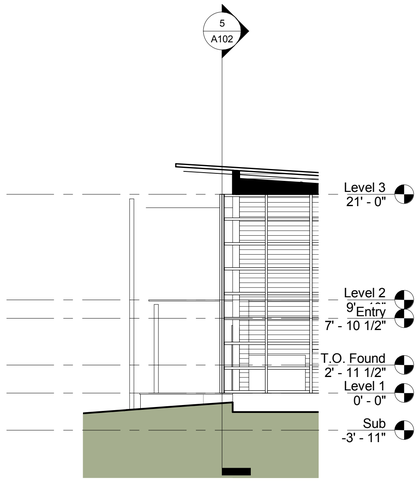

4 Curtain Wall North Section Cut
1/8" = 1'-0"

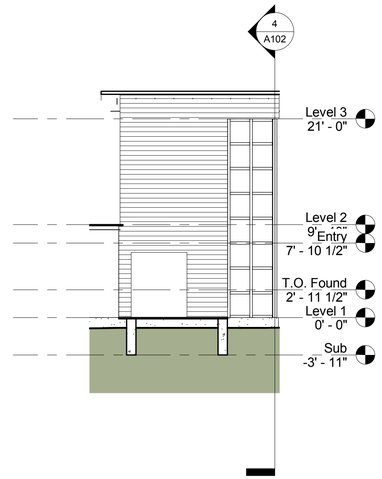

5 Curtain Wall East Section Cut
1/8" = 1'-0"

Autodesk® Revit®

www.autodesk.com/revit

Consultant
Address
Address
Phone
Fax
e-mail

Consultant
Address
Address
Phone
Fax
e-mail

Consultant
Address
Address
Phone
Fax
e-mail

Consultant
Address
Address
Phone
Fax
e-mail

Consultant
Address
Address
Phone
Fax
e-mail

No.	Description	Date

Curtain Wall Analysis

Project number	
Date	10-17-13
Drawn by	Andres Tovar
Checked by	Professor King

A102

Scale

10/17/2013 7:23:47 PM