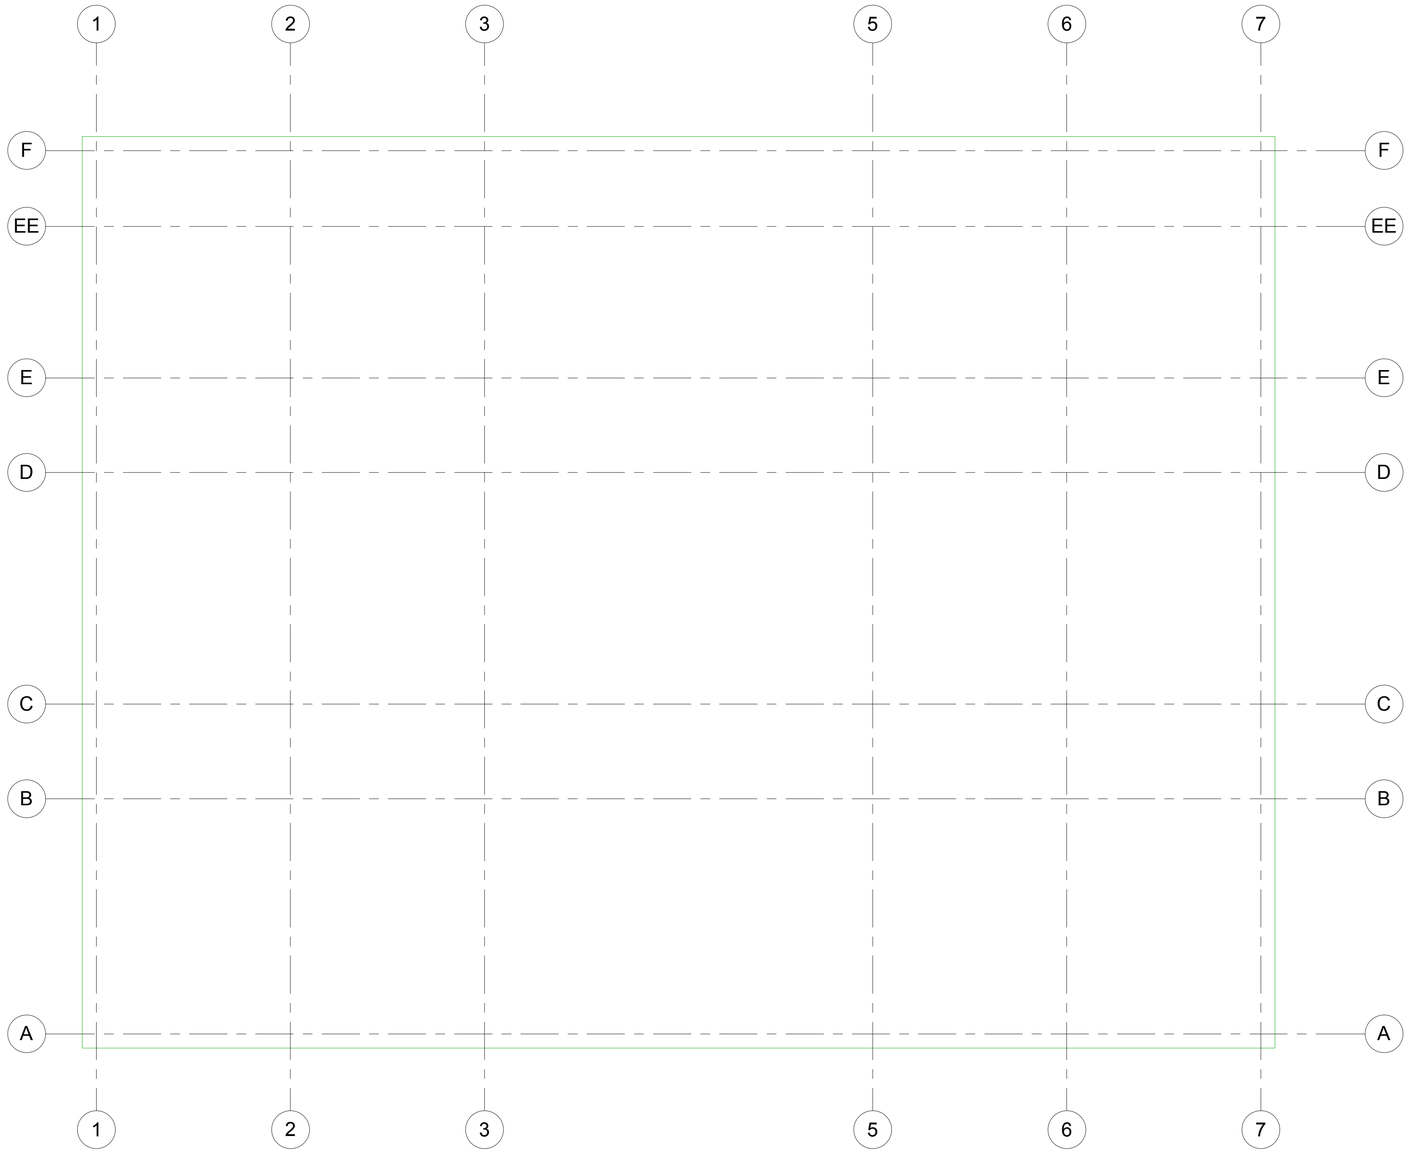

1 Level 1 - Atrium
1/8" = 1'-0"

Autodesk® Revit®

www.autodesk.com/revit

Consultant
Address
Address
Phone
Fax
e-mail

Consultant
Address
Address
Phone
Fax
e-mail

Consultant
Address
Address
Phone
Fax
e-mail

Consultant
Address
Address
Phone
Fax
e-mail

Consultant
Address
Address
Phone
Fax
e-mail

No.	Description	Date

Site

Project

Project number	Project Number
Date	10-24-13
Drawn by	Andres Tovar
Checked by	Professor King

Atrium

Scale 1/8" = 1'-0"